HIGHWAY DIST. NO.	STATE	HIGHWAY PROJ. NO.	FISCAL YEAR	SHEET NO.	TOTAL SHEETS
HAWAII	HAW.	HWY-OT-SMP-01	2022	E10	19

NOTES:

1. SCAN FOR REBAR, CORE DRILL, AND SLEEVE INTO PORTAL BUILDING.
2. REFER TO ONE-LINE DIAGRAM FOR NEW CONNECTIONS, SEE SHEET E17.

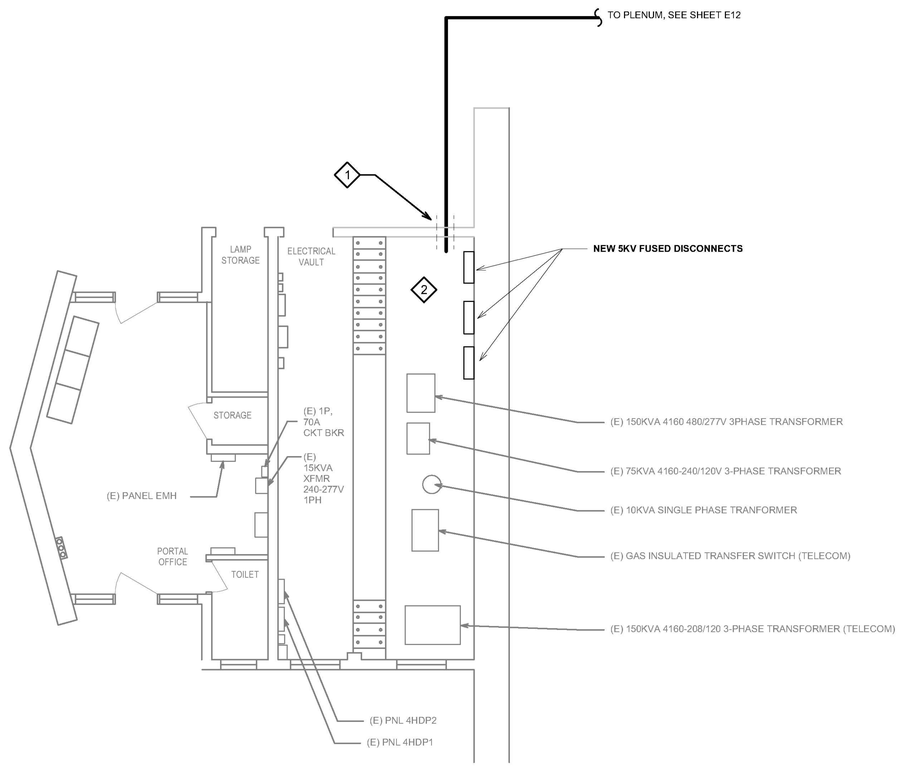

2 KALIHI PORTAL PLAN

1/4" = 1'-0"

1/4" =1'-0" 0 1' 2' 3' 4' 6' 8' 12'

THIS WORK WAS PREPARED BY ME OR UNDER MY SUPERVISION.

SIGNATURE — EXPIRATION DATE OF THE LICENSE 4-30-24

JEREMY B. DOW LICENSED PROFESSIONAL ENGINEER NO. 15212-E HAWAII, U.S.A.

STATE OF HAWAI'I
DEPARTMENT OF TRANSPORTATION
HIGHWAYS DIVISION

KALIHI PORTAL PLAN

LIKELIKE HIGHWAY
WILSON TUNNEL ELECTRICAL IMPROVEMENTS
HWY-OT-SMP-01

Scale: 1/4" = 1'-0" Date:

SHEET No. E10 OF 19 SHEETS

ORIGINAL PLAN | SURVEY PLOTTED BY | DRAWN BY | TRACED BY | DESIGNED BY | QUANTITIES BY | CHECKED BY | DATE | NOTE BOOK No.

DRAWING NAME: C:\Users\zachary.cowan\Documents\220255 Wilson Tunnel E R21 zachary.cowan.rvt PLOT TIME: 9/15/2022 2:01:35 PM