HIGHWAY DIST. NO.	STATE	HIGHWAY PROJ. NO.	FISCAL YEAR	SHEET NO.	TOTAL SHEETS
HAWAII	HAW.	HWY-OT-SMP-01	2022	E15	19

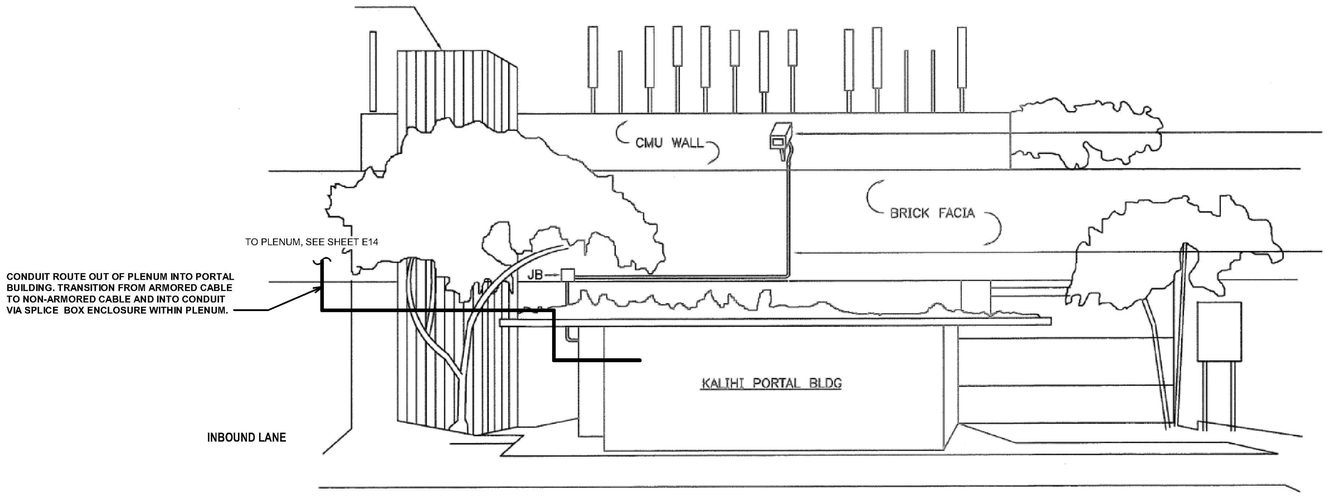

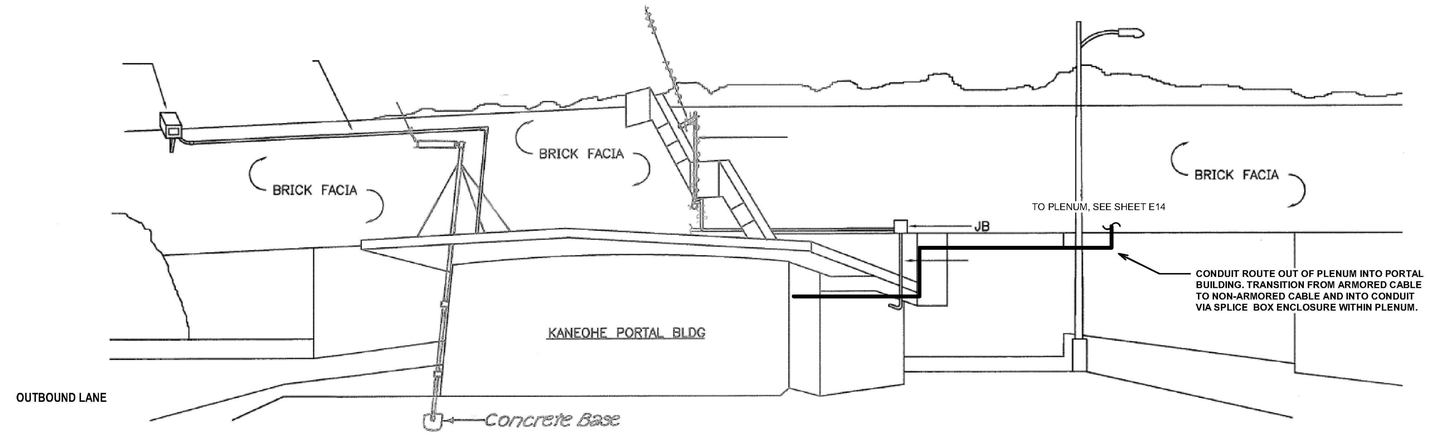

1 PORTAL ELEVATION
N.T.S.

ORIGINAL PLAN
NOTE BOOK
No.

SURVEY PLOTTED BY
DRAWN BY
TRACED BY
DESIGNED BY
QUANTITIES BY
CHECKED BY
DATE

DRAWING NAME: C:\Users\zachary.cowan\Documents\220255 Wilson Tunnel E P21 zachary.cowan.rvt PLOT TIME: 9/15/2022 2:01:48 PM

JEREMY B. DOE
LICENSED PROFESSIONAL ENGINEER
NO. 15212-E
HAWAII, U.S.A.

THIS WORK WAS PREPARED BY ME OR UNDER MY SUPERVISION.
SIGNATURE
4/30/24
EXPIRATION DATE OF THE LICENSE

STATE OF HAWAI'I
DEPARTMENT OF TRANSPORTATION
HIGHWAYS DIVISION

PORTAL ELEVATIONS

LIKELIKE HIGHWAY
WILSON TUNNEL ELECTRICAL IMPROVEMENTS
HWY-OT-SMP-01

Scale: N.T.S Date:

SHEET No. E15 OF 19 SHEETS