HIGHWAY DIST. NO.	STATE	HIGHWAY PROJ. NO.	FISCAL YEAR	SHEET NO.	TOTAL SHEETS
HAWAII	HAW.	HWY-OT-SMP-01	2022	E12	19

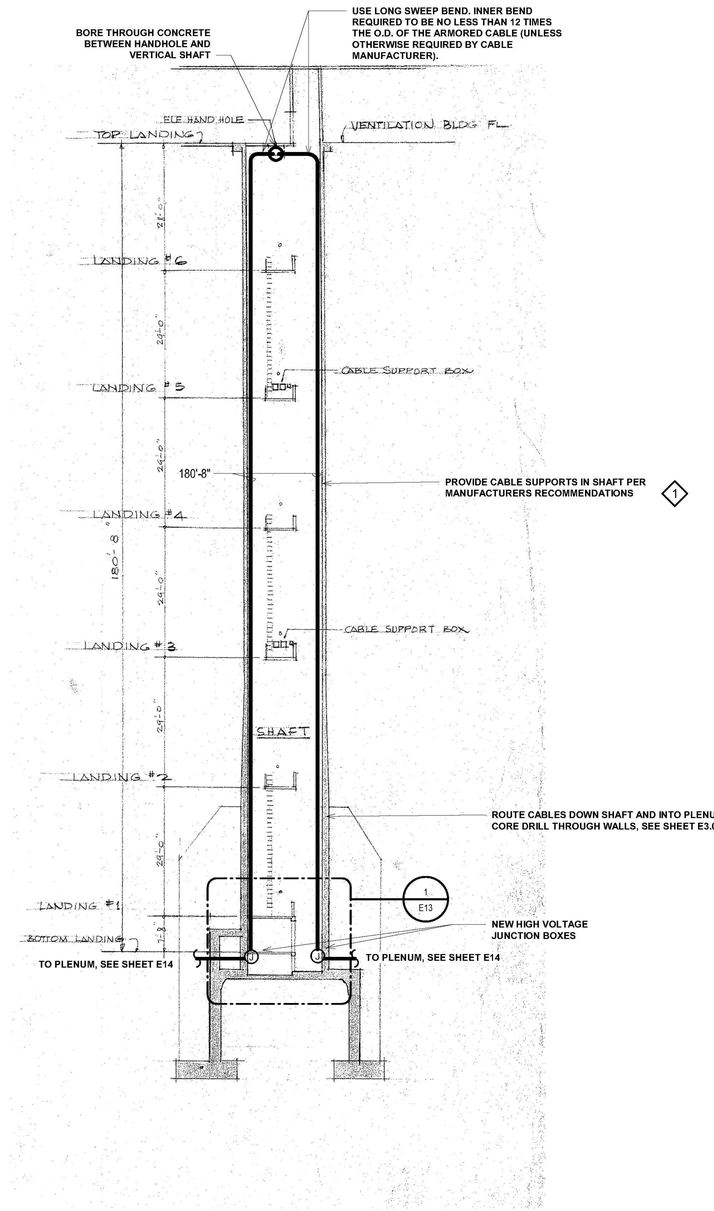

1 TUNNEL & SHAFT SECTION

1/16" = 1'-0"

NOTES:

1. SUPPORT AT THE TOP AND SPACE BETWEEN SUPPORTS IS 100 FEET PER NFPA 70 TABLE 300.19(A).

1/16" =1'-0" 0 4' 8' 12' 16' 24' 32' 48'

JEREMY B. DOW LICENSED PROFESSIONAL ENGINEER NO. 15212-E HAWAII, U.S.A.

THIS WORK WAS PREPARED BY ME OR UNDER MY SUPERVISION.

SIGNATURE — EXPIRATION DATE OF THE LICENSE 4-30-24

STATE OF HAWAI'I
DEPARTMENT OF TRANSPORTATION
HIGHWAYS DIVISION

TUNNEL & SHAFT SECTION

LIKELIKE HIGHWAY
WILSON TUNNEL ELECTRICAL IMPROVEMENTS
HWY-OT-SMP-01

Scale: 1/16" = 1'-0" Date:

SHEET No. E12 OF 19 SHEETS

ORIGINAL PLAN	SURVEY PLOTTED BY	DATE
	DRAWN BY	"
NOTE BOOK	TRACED BY	"
	DESIGNED BY	"
No.	QUANTITIES BY	"
	CHECKED BY	"

DRAWING NAME: C:\Users\zachary.cowan\Documents\220255 Wilson Tunnel_E R21 zachary.cowan.rvt PLOT TIME: 9/15/2022 2:01:38 PM