HIGHWAY DIST. NO.	STATE	HIGHWAY PROJ. NO.	FISCAL YEAR	SHEET NO.	TOTAL SHEETS
HAWAII	HAW.	HWY-OT-SMP-01	2022	E14	19

NOTES:

1. PROVIDE LOADBREAK JUNCTION BOX AT END OF PLENUM WITH CONDUIT ROUTED OUT AND INTO THE PORTAL BUILDING. SEE SHEET E15.
2. PROVIDE 20 FOOT COIL OF CABLE BEFORE JUNCTION BOX.
3. ROUTE CABLES ALONG PLENUM FLOOR TUCKED NEXT TO THE WALL. SECURE AND SUPPORT PER MANUFACTURER'S RECOMMENDATIONS.
4. CABLE TO BE LAID ON THE FLOOR OF THE CORNER WALL.

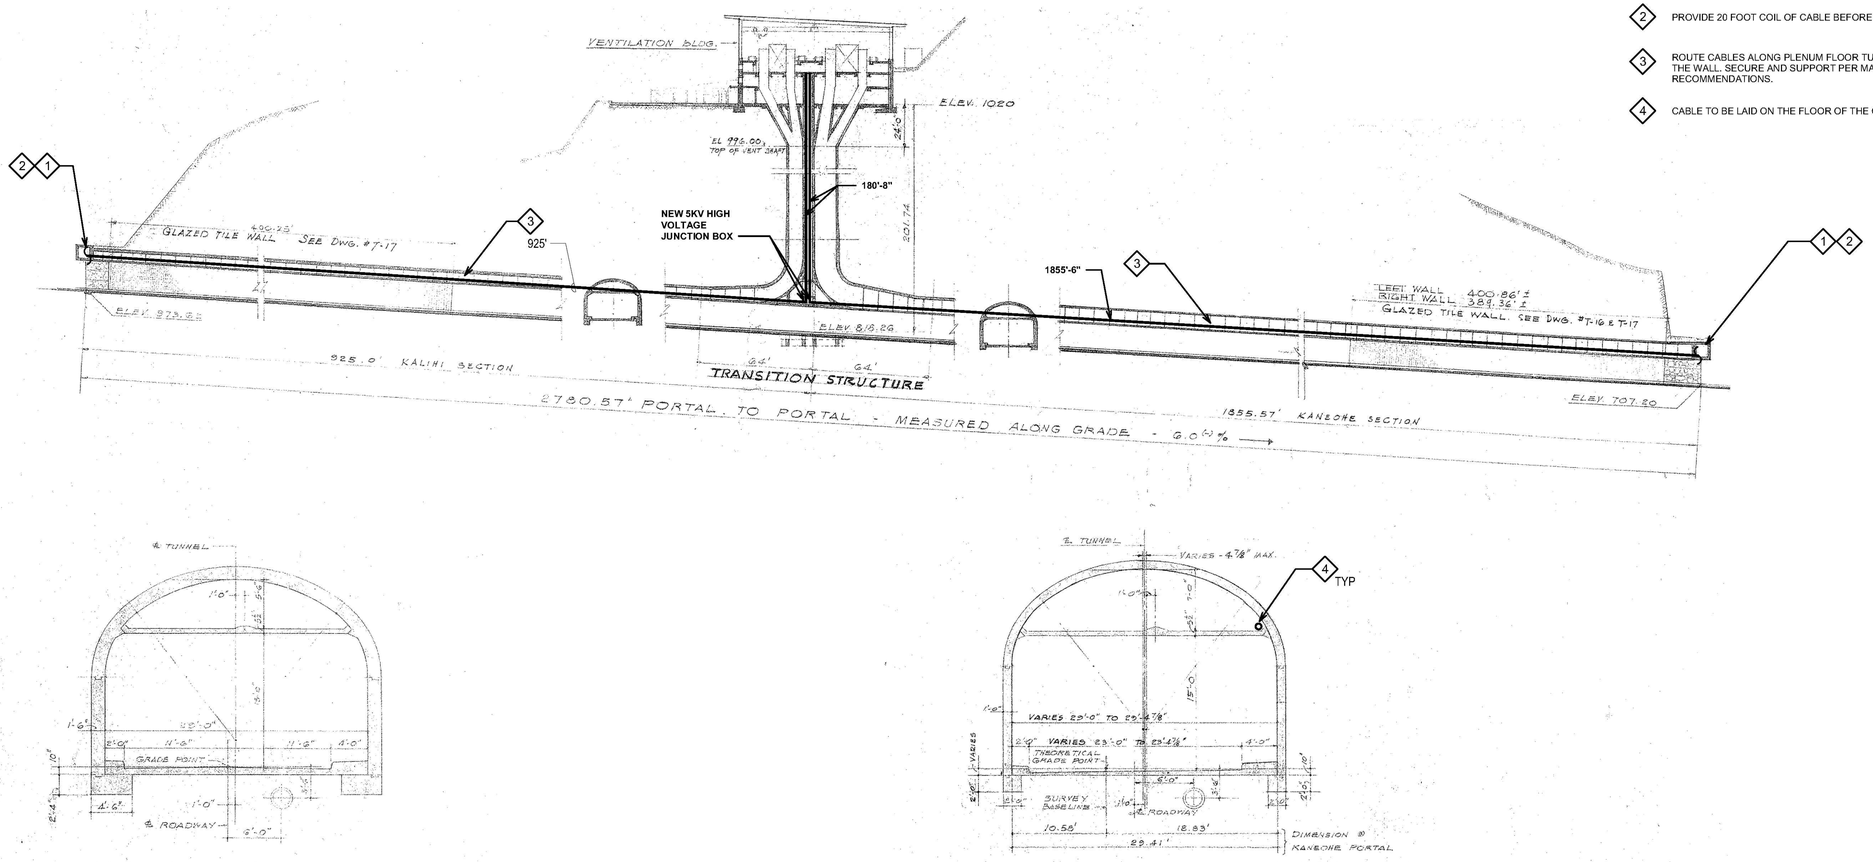

1 TUNNEL PLENUM & SHAFT SECTION AND PROFILE

N.T.S.

ORIGINAL PLAN	SURVEY PLOTTED BY	DATE
	DRAWN BY	
NOTE BOOK	TRACED BY	
	DESIGNED BY	
No.	QUANTITIES BY	
	CHECKED BY	

DRAWING NAME: C:\Users\zachary.cowan\Documents\220255 Wilson Tunnel E P21 zachary.cowan.rvt PLOT TIME: 9/15/2022 2:01:46 PM

JEREMY B. DOW LICENSED PROFESSIONAL ENGINEER NO. 15212-E HAWAII, U.S.A.

THIS WORK WAS PREPARED BY ME OR UNDER MY SUPERVISION.

SIGNATURE — EXPIRATION DATE OF THE LICENSE 4-30-24

STATE OF HAWAI'I
DEPARTMENT OF TRANSPORTATION
HIGHWAYS DIVISION

TUNNEL PLENUM & SHAFT SECTION AND PROFILE
LIKELIKE HIGHWAY
WILSON TUNNEL ELECTRICAL IMPROVEMENTS
HWY-OT-SMP-01

Scale: N.T.S. Date:

SHEET No. E14 OF 19 SHEETS