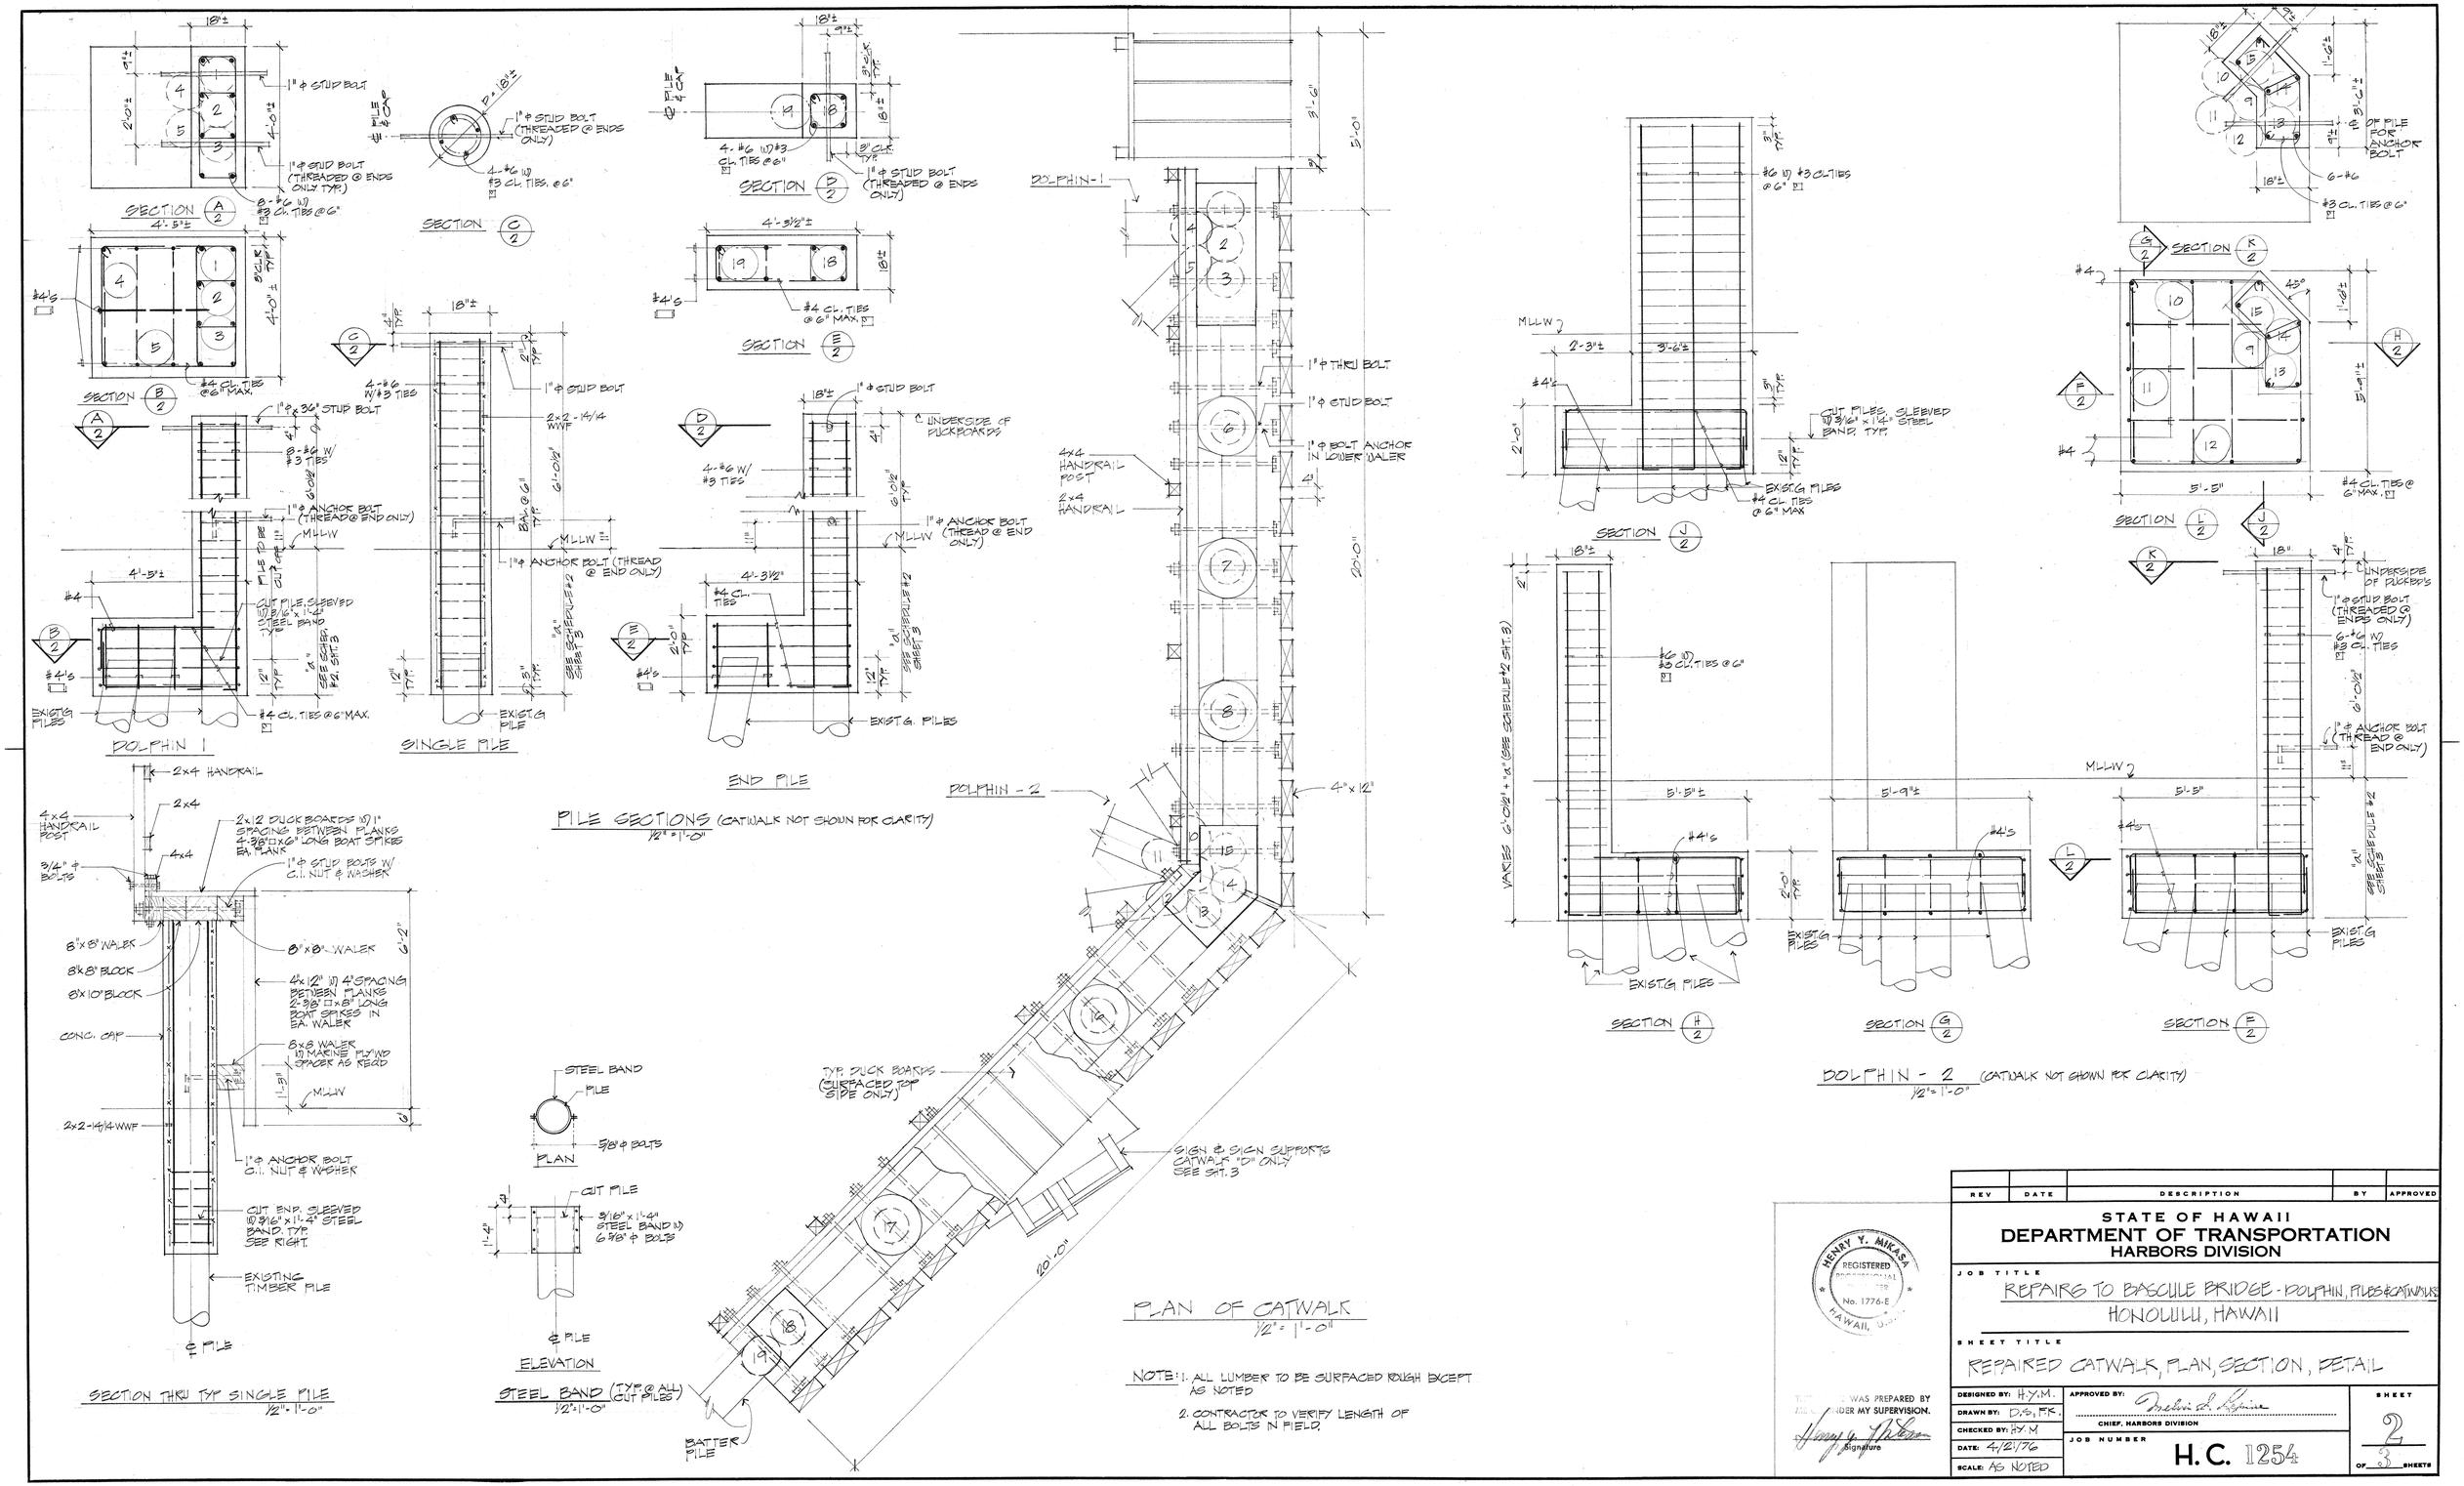
SECTION A/2
SECTION B/2
SECTION C/2
SECTION D/2
SECTION E/2
DOLPHIN 1
SINGLE PILE
END PILE
PILE SECTIONS (CATWALK NOT SHOWN FOR CLARITY)
1/2" = 1'-0"
DOLPHIN - 1
DOLPHIN - 2
PLAN OF CATWALK
1/2" = 1'-0"
SECTION THRU TYP SINGLE PILE
1/2" = 1'-0"
STEEL BAND (TYP @ ALL CUT PILES)
1/2" = 1'-0"
PLAN
ELEVATION
SECTION F/2
SECTION G/2
SECTION H/2
SECTION J/2
SECTION K/2
SECTION L/2
DOLPHIN - 2 (CATWALK NOT SHOWN FOR CLARITY)
1/2" = 1'-0"
NOTE: 1. ALL LUMBER TO BE SURFACED ROUGH EXCEPT AS NOTED
2. CONTRACTOR TO VERIFY LENGTH OF ALL BOLTS IN FIELD.
HENRY Y. MIKASA
REGISTERED PROFESSIONAL ENGINEER
No. 1776-E
HAWAII, U.S.A.
THIS WAS PREPARED BY ME OR UNDER MY SUPERVISION.
Signature
REV | DATE | DESCRIPTION | BY | APPROVED
STATE OF HAWAII
DEPARTMENT OF TRANSPORTATION
HARBORS DIVISION
JOB TITLE
REPAIRS TO BASCULE BRIDGE - DOLPHIN, PILES & CATWALKS
HONOLULU, HAWAII
SHEET TITLE
REPAIRED CATWALK, PLAN, SECTION, DETAIL
DESIGNED BY: H.Y.M.
DRAWN BY: D.S., M.K.
CHECKED BY: H.Y.M.
DATE: 4/21/76
SCALE: AS NOTED
APPROVED BY:
CHIEF, HARBORS DIVISION
JOB NUMBER
H.C. 1254
SHEET 2 OF 3 SHEETS