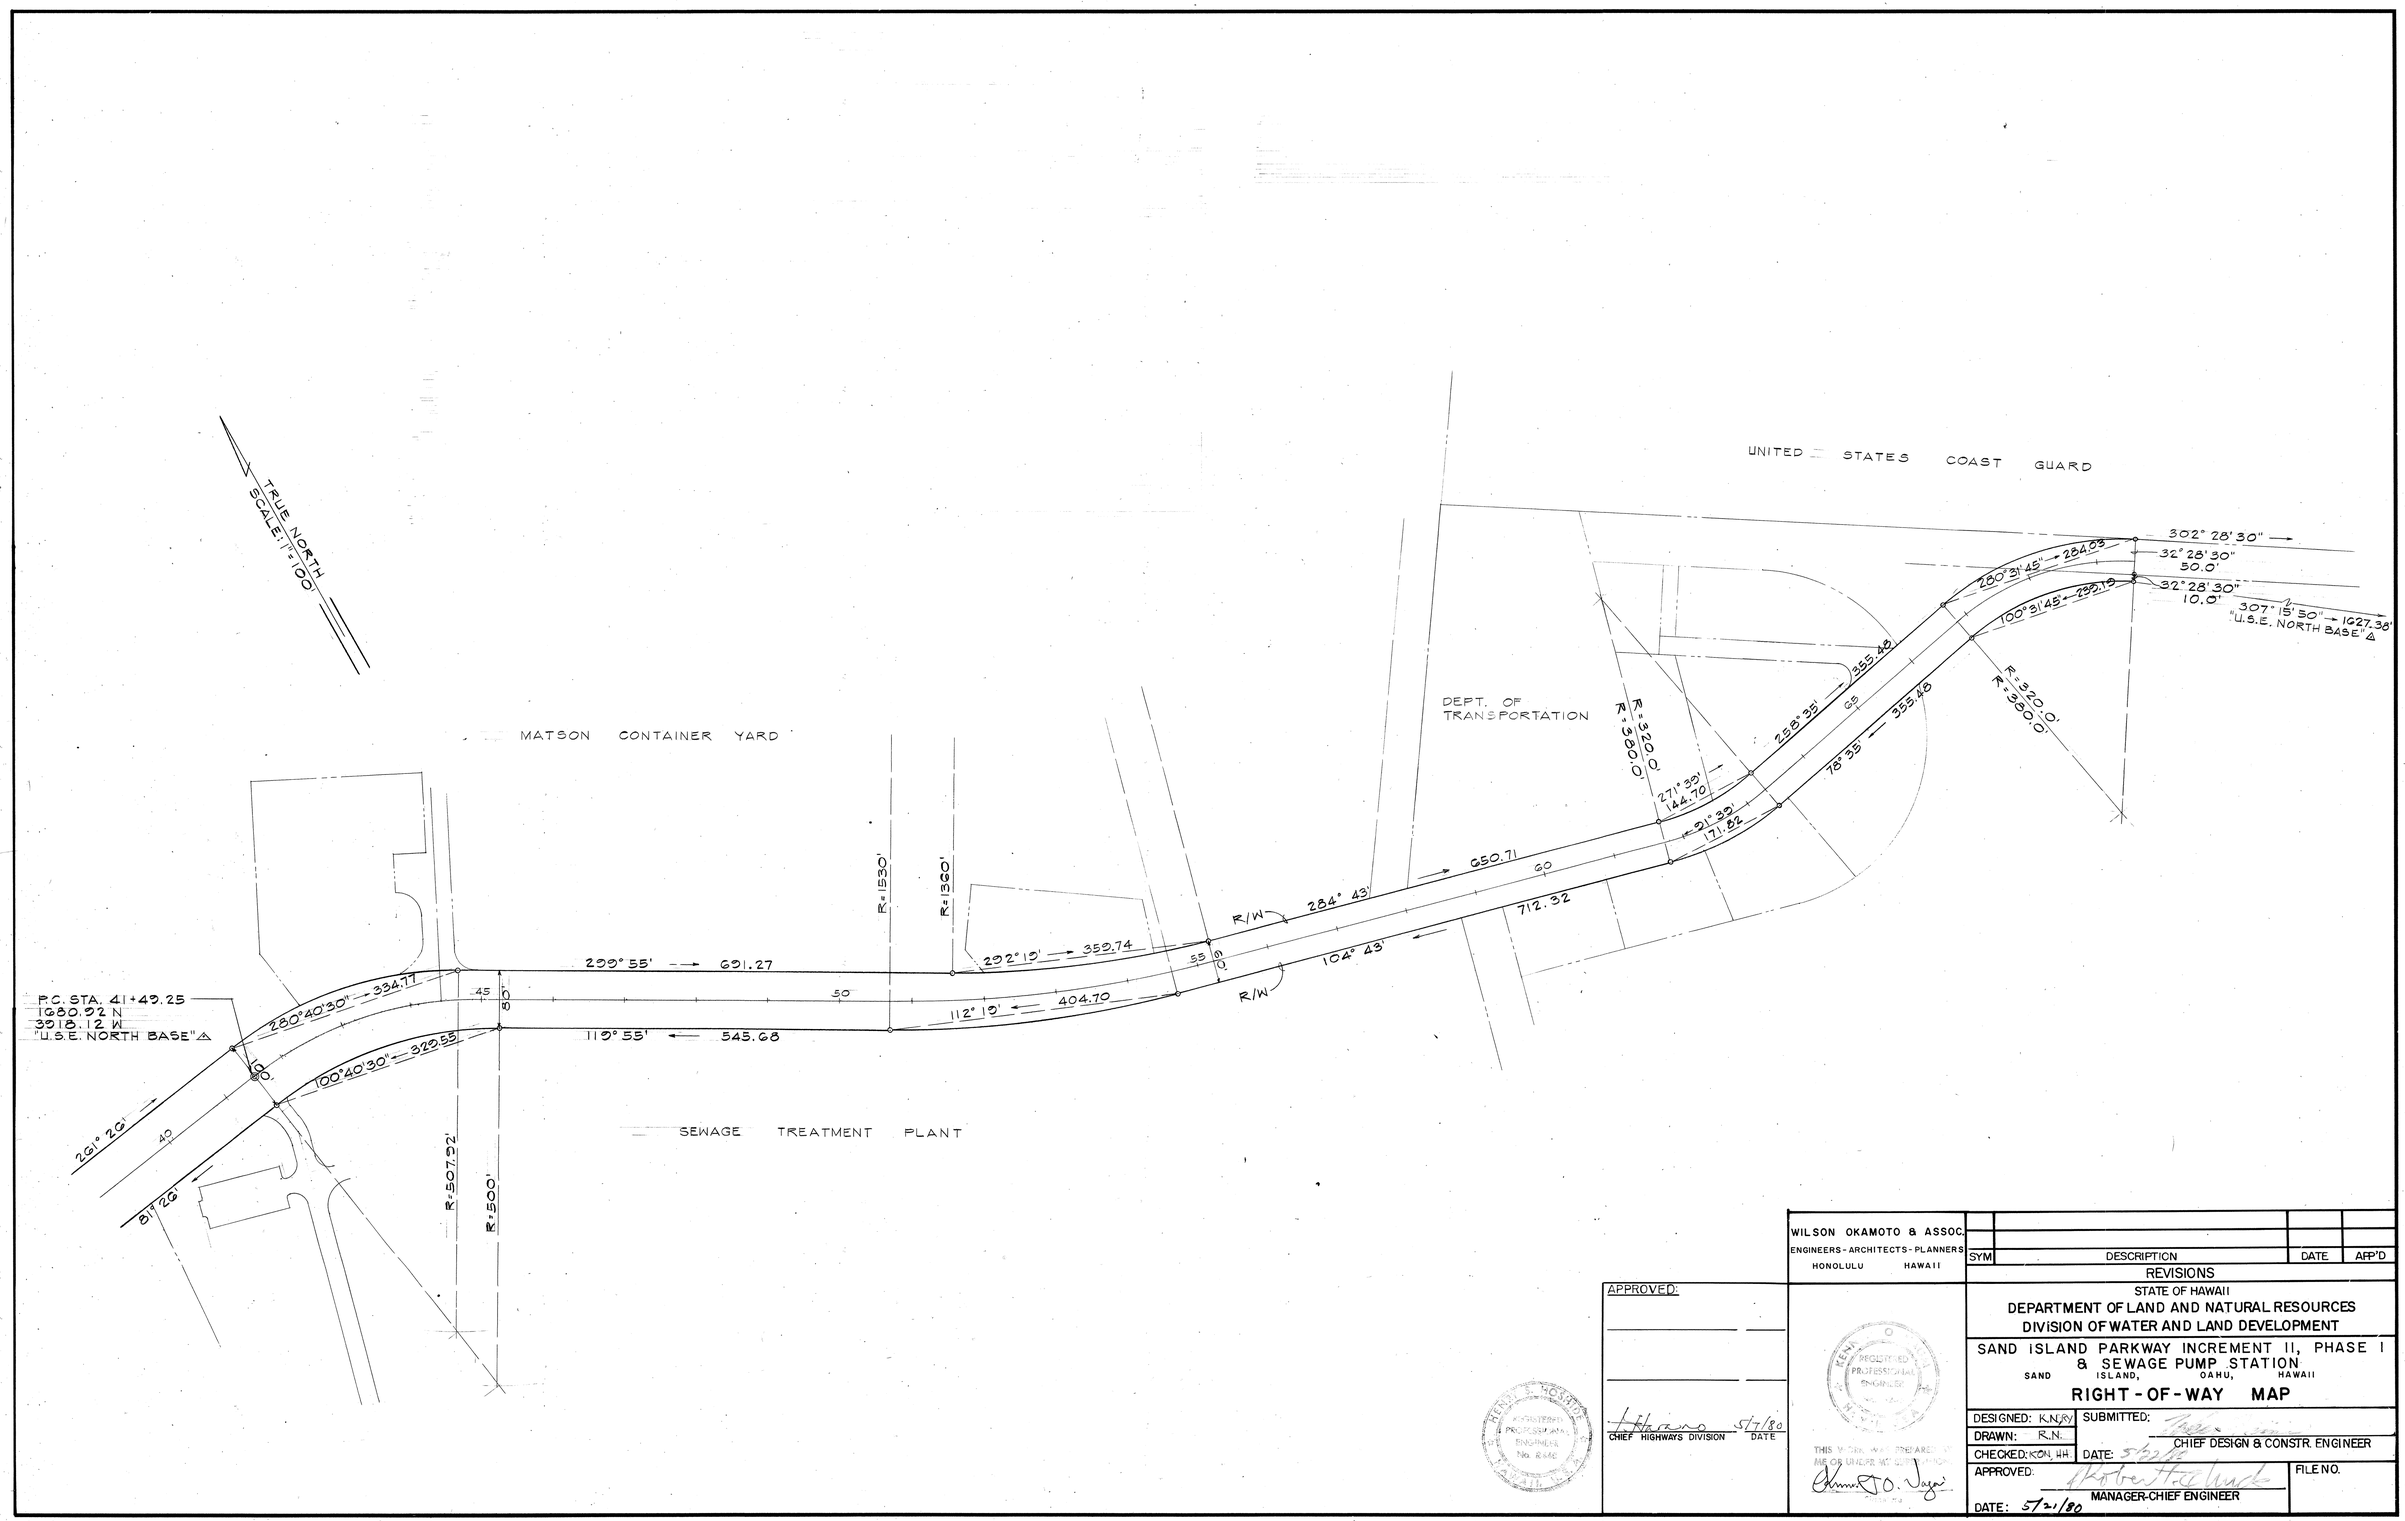

WILSON OKAMOTO & ASSOC.
ENGINEERS - ARCHITECTS - PLANNERS
HONOLULU HAWAII

SYM	DESCRIPTION	DATE	APP'D

REVISIONS

APPROVED:

CHIEF HIGHWAYS DIVISION — DATE 5/7/80

REGISTERED PROFESSIONAL ENGINEER No. 8846

REGISTERED PROFESSIONAL ENGINEER

THIS WORK WAS PREPARED BY ME OR UNDER MY SUPERVISION

STATE OF HAWAII
DEPARTMENT OF LAND AND NATURAL RESOURCES
DIVISION OF WATER AND LAND DEVELOPMENT

SAND ISLAND PARKWAY INCREMENT II, PHASE I
& SEWAGE PUMP STATION
SAND ISLAND, OAHU, HAWAII

RIGHT-OF-WAY MAP

DESIGNED: K.N.Y.
DRAWN: R.N.
CHECKED: KON, HH
APPROVED:
DATE: 5/21/80

SUBMITTED:
CHIEF DESIGN & CONSTR. ENGINEER
DATE: 5/21/80

MANAGER-CHIEF ENGINEER

FILE NO.

JOB NO 46-OL-17 SHEET NO C-4 OF 78 SHEETS

BRUNING 44-132 30098