FED. ROAD DIST. NO.	STATE	PROJ. NO.	FISCAL YEAR	SHEET NO.	TOTAL SHEETS
HAWAII	HAW.	64A-01-87M	1987	1	15

INDEX TO DRAWINGS

SHEET NO.	DESCRIPTION
1	TITLE SHEET
2	STANDARD PLANS SUMMARY
3	GENERAL PLAN
4	BRIDGE PLAN
5	BRIDGE APPROACH PLAN
6	TYPICAL SECTIONS
7-9	GUARDRAIL SECTIONS & DETAILS
10	DETAILS & SECTIONS
11	SKID RESISTANCE SYSTEM & MISC. DETAILS
12-13	TRAFFIC CONTROL PLAN - PHASE I
14-15	TRAFFIC CONTROL PLAN - PHASE II

STATE OF HAWAII

DEPARTMENT OF TRANSPORTATION

HIGHWAYS DIVISION

PLANS FOR

SAND ISLAND ACCESS ROAD
SAND ISLAND BASCULE BRIDGE
REHABILITATION

PROJECT NO. 64A-01-87M

DISTRICT OF HONOLULU

ISLAND OF OAHU

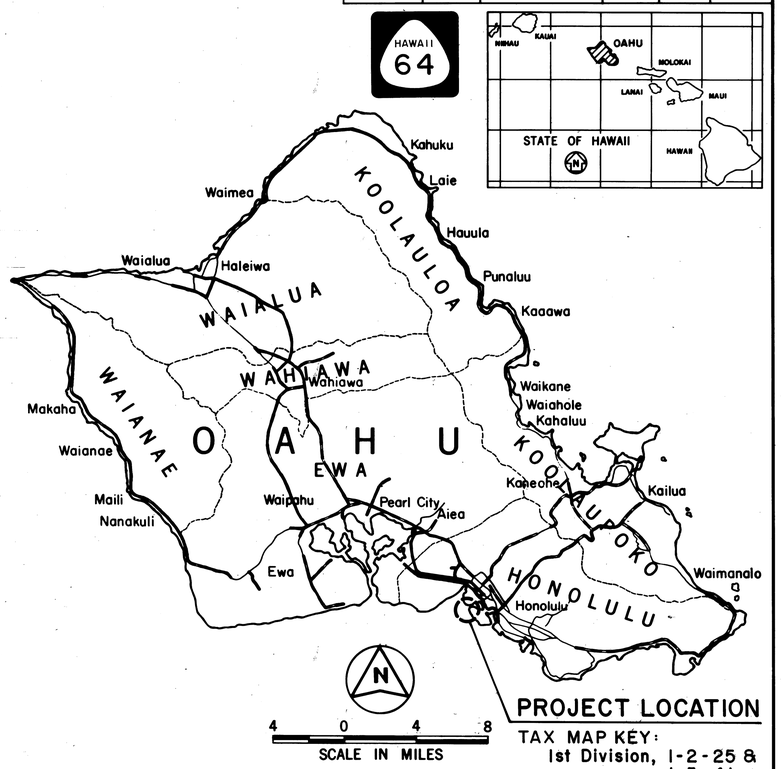

PROJECT LOCATION

TAX MAP KEY:
1st Division, 1-2-25 & 1-5-41

FEDERAL AID PROJECTS PREVIOUSLY CONSTRUCTED OR UNDER CONSTRUCTION

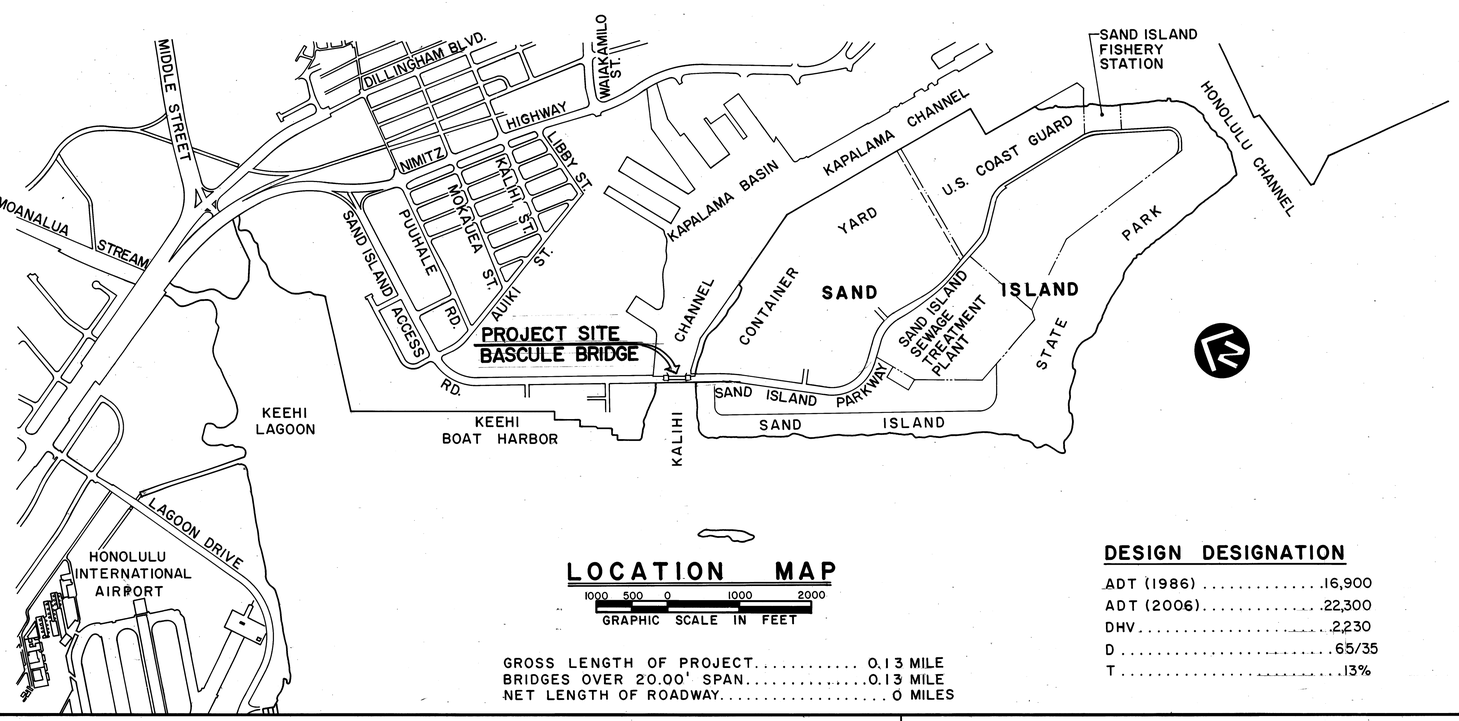

LOCATION MAP

1000 500 0 1000 2000
GRAPHIC SCALE IN FEET

GROSS LENGTH OF PROJECT ..... 0.13 MILE
BRIDGES OVER 20.00' SPAN ..... 0.13 MILE
NET LENGTH OF ROADWAY ..... 0 MILES

DESIGN DESIGNATION

ADT (1986) 16,900
ADT (2006) 22,300
DHV 2,230
D 65/35
T 13%

DEPARTMENT OF TRANSPORTATION STATE OF HAWAII	
APPROVED:	
for DIR. OF TRANSPORTATION	5/12/87 DATE

WILSON OKAMOTO & ASSOC. — DESIGNED BY
LINCOLN CHAR — P. S. & E. BY
5487532 — PHONE
MAY, 1987 — DATE