FED. ROAD DIST. NO.	STATE	PROJ. NO.	FISCAL YEAR	SHEET NO.	TOTAL SHEETS
HAWAII	HAW.	630C-01-74	1974	1	8

INDEX TO DRAWINGS

SHEET NO.	DESCRIPTION
1	TITLE SHEET
2-4	ROADWAY PLANS, GENERAL
	NOTES, & TYPICAL SECTION
5-7	PAVEMENT MARKINGS
8	TYPICAL DETAIL - RAISED
	PAVEMENT MARKERS

STATE OF HAWAII

DEPARTMENT OF TRANSPORTATION
HIGHWAYS DIVISION

HONOLULU, HAWAII

PLANS FOR
MOKAPU BOULEVARD RESURFACING
KALAHEO AVENUE TO ONEAWA STREET
PROJECT NO. 630C-01-74

DISTRICT OF KOOLAUPOKO
ISLAND OF OAHU

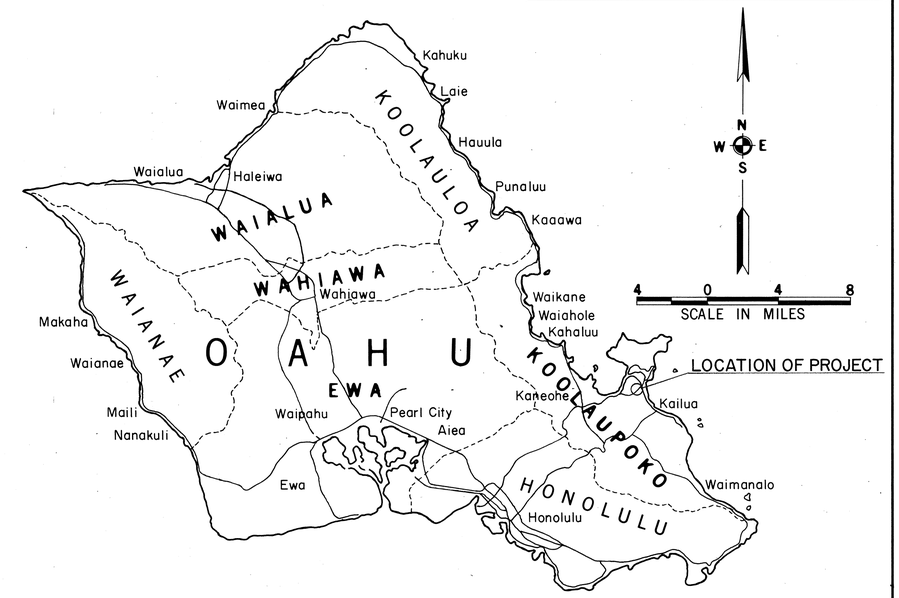

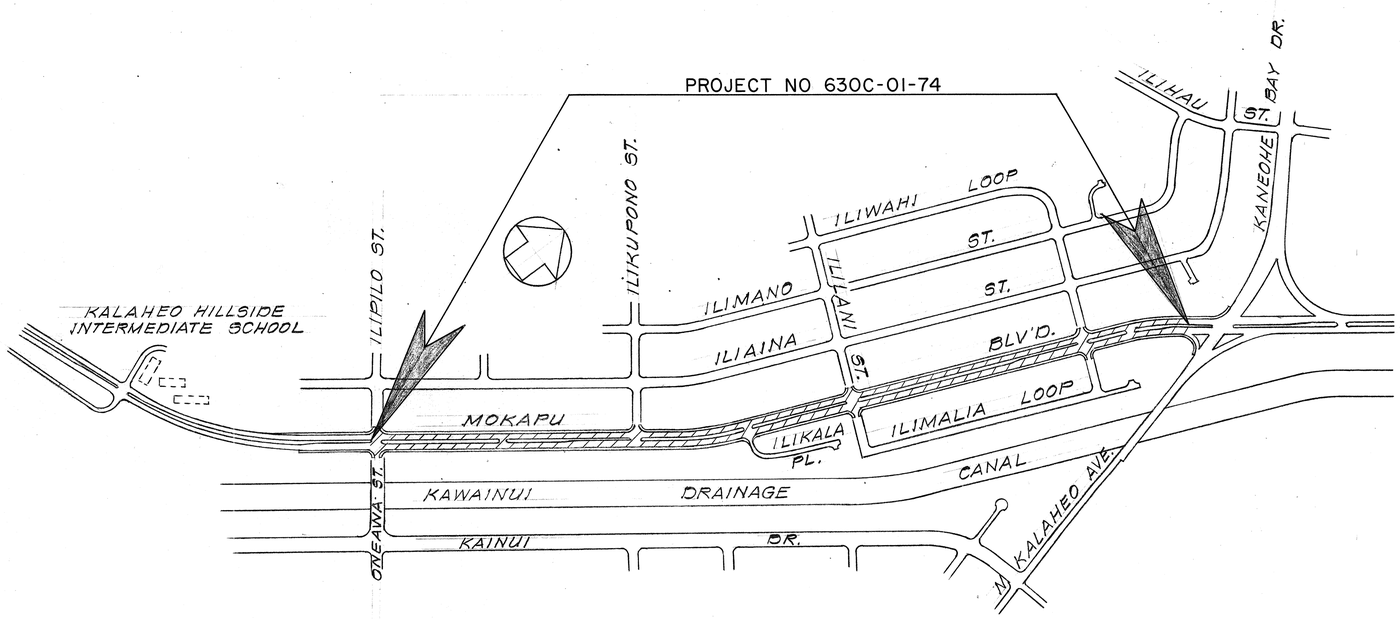

LAYOUT PLAN

Net Length of Project.....0.885 mi.

Ronald Tsuzuki	Ronald Tsuzuki	548-2456	Sept., 1973
DESIGNED BY	P. S. & E. BY	PHONE	DATE

DEPARTMENT OF TRANSPORTATION
STATE OF HAWAII
APPROVED:
Mummy Lee 12/3/73
FOR DIR. OF TRANSPORTATION DATE