FED ROAD DIST. NO.	STATE	FED-AID PROJ. NO.	FISCAL YEAR	SHEET NO.	TOTAL SHEETS
HAWAII	HAW	A 72-01-66	1966	1	2

INDEX	
SHEET NO.	DESCRIPTION
1	TITLE SHEET
2	HIGHWAY LIGHTING PLAN AND DETAILS

STATE OF HAWAII
DEPARTMENT OF TRANSPORTATION
HIGHWAYS DIVISION
HONOLULU, HAWAII

PLANS FOR
INTERSECTION LIGHTING
ON
KALANIANAOLE HIGHWAY
KAILUA JUNCTION
TO
HAWAII YOUTH CORRECTIONAL FACILITY

PROJECT NO.
A 72-01-66

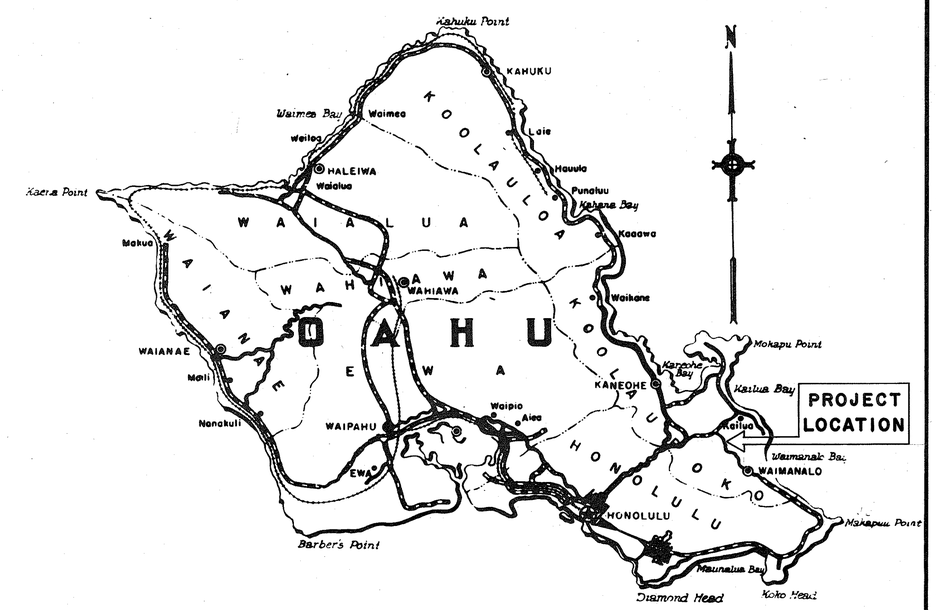

Federal Aid Projects Previously Constructed Or Under Construction

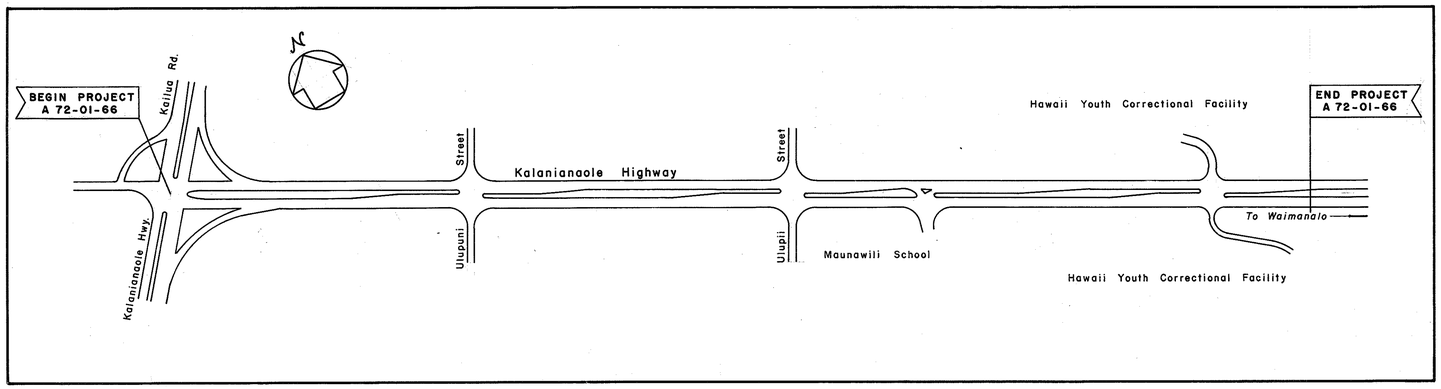

LAYOUT PLAN

200 0 200 400
SCALE IN FEET

APPROVED: DATE 8-22-66

for John W. Hay
DIRECTOR OF TRANSPORTATION

ORIGINAL PLAN	SURVEY PLOTTED BY	DATE
	REVIEWED BY	
	DRAWN BY	
NOTE BOOK	TRACED BY	
	QUANTITIES BY	
No.	QUANTITIES CHECKED BY	
	CHECKED BY	