FED. ROAD DIST. NO.	STATE	PROJ. NO.	FISCAL YEAR	SHEET NO.	TOTAL SHEETS
HAWAII	HAW.	72C-01-87M	1987	1	20

INDEX TO DRAWINGS

SHEET NO.	DESCRIPTION
1	TITLE SHEET
2	STANDARD PLANS SUMMARY
3	TYPICAL SECTION
	& MISCELLANEOUS DETAILS
4	GENERAL NOTES
	& MISCELLANEOUS DETAILS
5 - 11	PLAN
12 - 20	PAVEMENT MARKING PLANS

STATE OF HAWAII

DEPARTMENT OF TRANSPORTATION

HIGHWAYS DIVISION

PLANS FOR

WAIALAE AVENUE - KALANIANAOLE HIGHWAY RESURFACING

21ST. AVENUE TO KIRKWOOD STREET

PROJECT NO. 72C-01-87M

DISTRICT OF HONOLULU

ISLAND OF OAHU

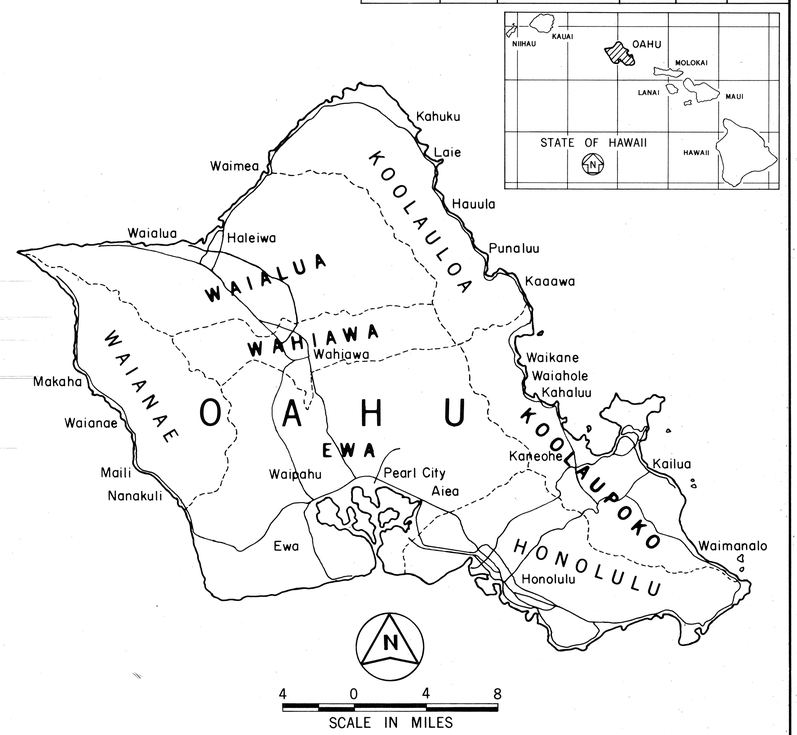

PROJECT NO. 72C-01-87M

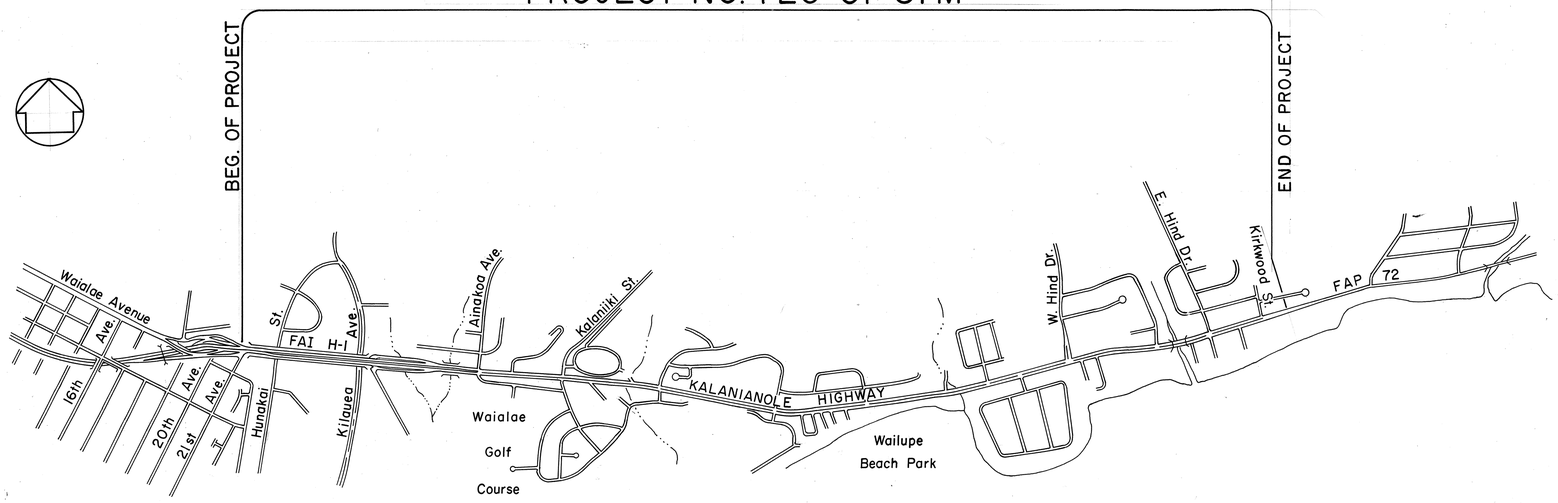

LOCATION MAP

1 0 1 2 3

SCALE IN THOUSAND FEET

GROSS LENGTH OF PROJECT	2.827 MI.
EXCEPTION	0.294 MI.
NET LENGTH OF PROJECT	2.533 MI.

DEPARTMENT OF TRANSPORTATION
STATE OF HAWAII

APPROVED:

for DIR. OF TRANSPORTATION — 4/30/87 DATE

DESIGN UNIT "E"	A. YAMAGUCHI	548-7534	MAY, 1987
DESIGNED BY	P. S. & E. BY	PHONE	DATE

DD-D-8-8