FED. ROAD DIST. NO.	STATE	PROJ. NO.	FISCAL YEAR	SHEET NO.	TOTAL SHEETS
HAWAII	HAW.	72B-01-88M	1988	6	6

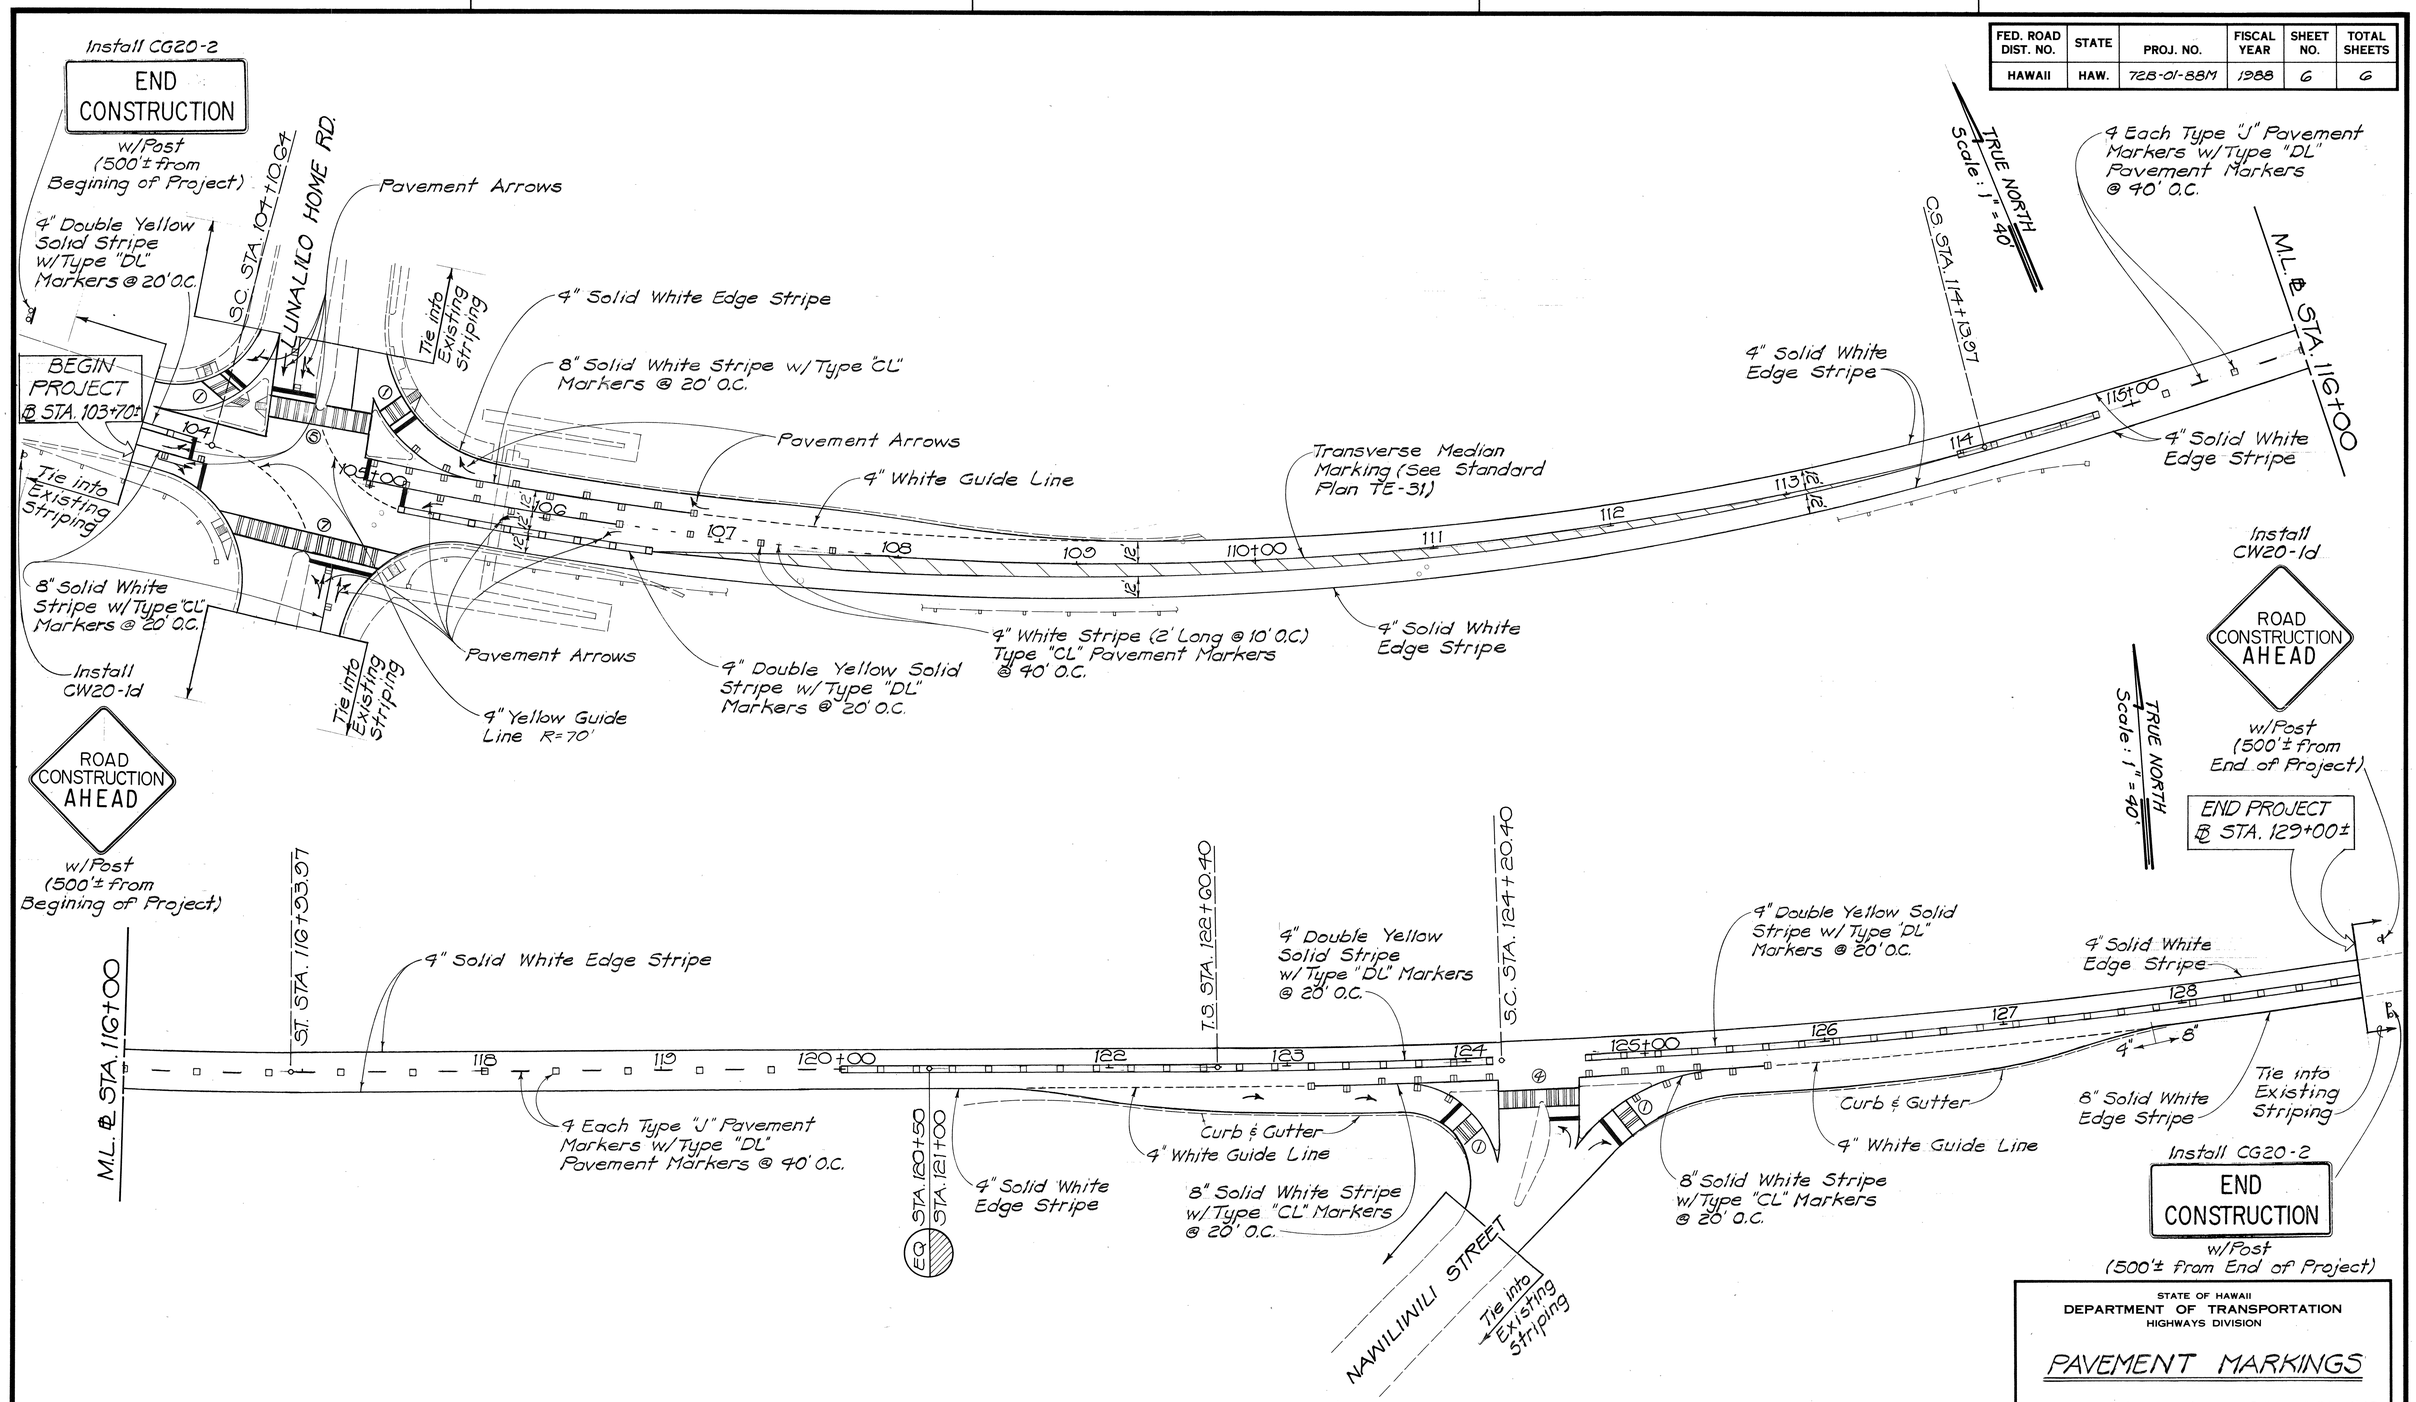

STATE OF HAWAII
DEPARTMENT OF TRANSPORTATION
HIGHWAYS DIVISION

PAVEMENT MARKINGS

KALANIANAOLE HWY. RESURFACING
LUNALILO HOME RD. TO NAWILIWILI ST.
PROJECT NO. 72B-01-88M

Scale: As Shown Date: Dec. 1987

SHEET No. / OF / SHEETS

6

ORIGINAL PLAN	SURVEY PLOTTED BY	DATE
	DRAWN BY	
	TRACED BY	
NOTE BOOK	DESIGNED BY	
	QUANTITIES BY	
No.	CHECKED BY	

72B-01-88M LUNALILO HOME RD. NAWILIWILI ST. / KAL. HWY.