| FED. ROAD DIST. NO. | STATE | PROJ. NO. | FISCAL YEAR | SHEET NO. | TOTAL SHEETS |
|---|---|---|---|---|---|
| HAWAII | HAW. | 760B-01-71 | 1971 | 2 | 5 |




PLAN

Scale: 1/8" = 1'-0"




DETAIL "A"

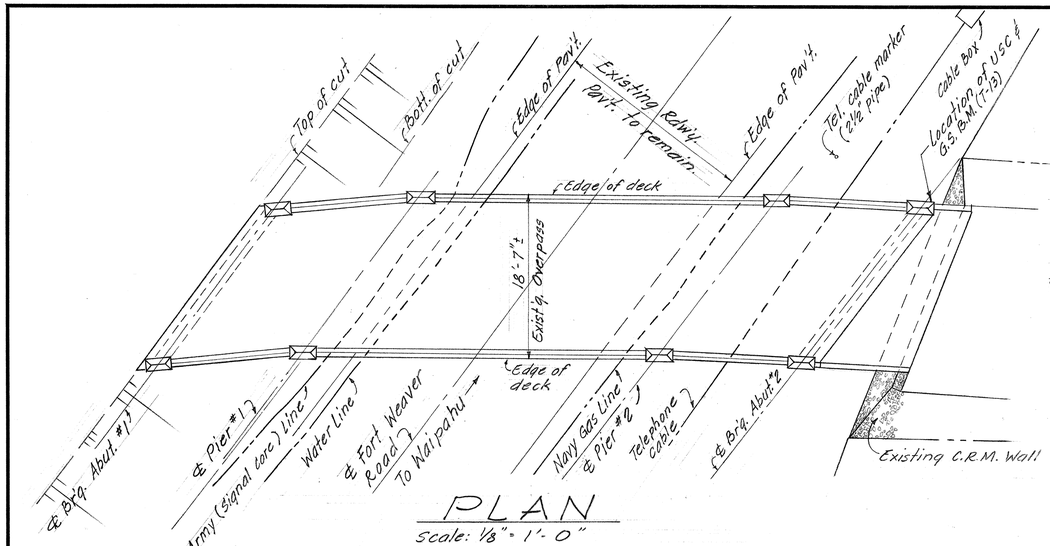


ELEVATION

Scale: 1/8" = 1'-0"

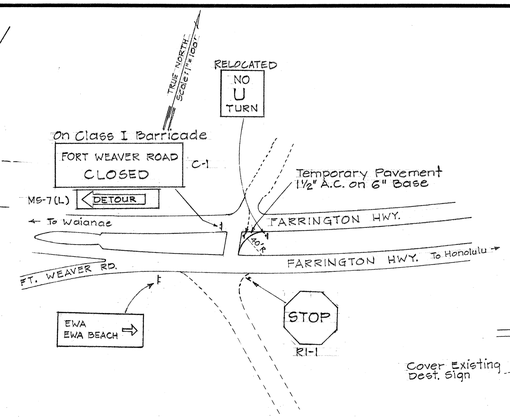


TYP. SECTION THRU ABUT. Nº 2

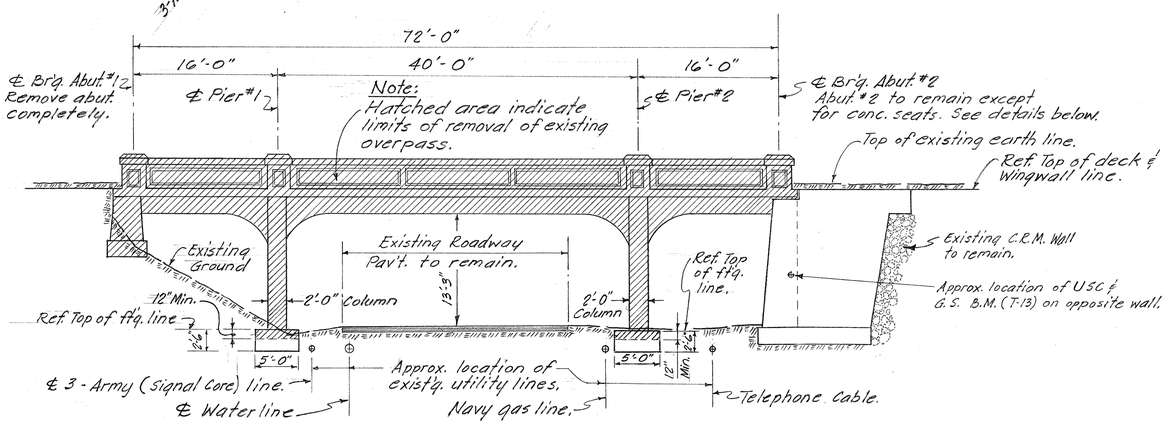Scale: 1/4" = 1'-0"

SECTION (A)

Scale: 1/4" = 1'-0"

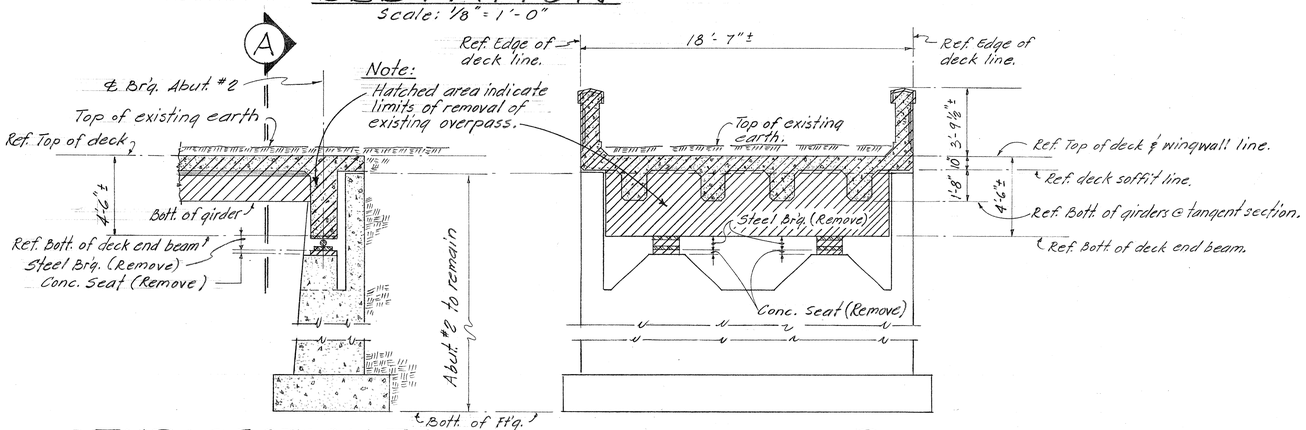


DETOUR ROAD PLAN

Scale: 8" = 1 Mile

## GENERAL NOTES FOR DETOUR

1. Contractor shall publish notice of detour in a newspaper of general circulation in the City & County of Honolulu for 3 consecutive days in advance of the start of the work. The notice shall be at least 3 columns wide, with the necessary depth to cover the notice.
2. Temporary traffic and destination signs and barricades and other related work shown on the plan shall be paid for under applicable contract items.
3. Contractor may use portable or temporary posts for all signs used for the detour.
4. All signs and barricades shall be the property of the state upon completion of the project and shall be removed and stockpiled at the job site as directed by the Engineer. Costs for removal and stockpiling shall be incidental to the various contract items.
5. Unless otherwise noted, exact location of signs and barricades shall be determined in the field by the Engineer.
6. The shape, color, dimensions, symbols, wording lettering of all regulatory and warning signs shall conform with the manual "Standard Highway Signs" dated September 1961.
7. Temporary destination sign panels shall be either ¾" waterproof plywood or 0.000" thick sheet aluminum. Sign legends shall be 6" uppercase Series "E" modified letters conforming to the "Standard Alphabets for Highway Signs" BPR, 1966. Letters and symbols white reflective sheeting on green reflective sheeting background.
8. The "NO SMOKING" signs shall be considered as and paid for as regulatory and warning signs. Sign Legend shall be 5" Uppercase series "C" letters conforming to the "Standard Alphabets for Highway Signs "BPR, 1966.
9. All signs shall be reflectorized.
10. Signs C-1, C-2, C-3 shall conform to the requirements of temporary destination signs except that legend shall be black on a white reflectorized background and shall be paid for as temporary destination signs.

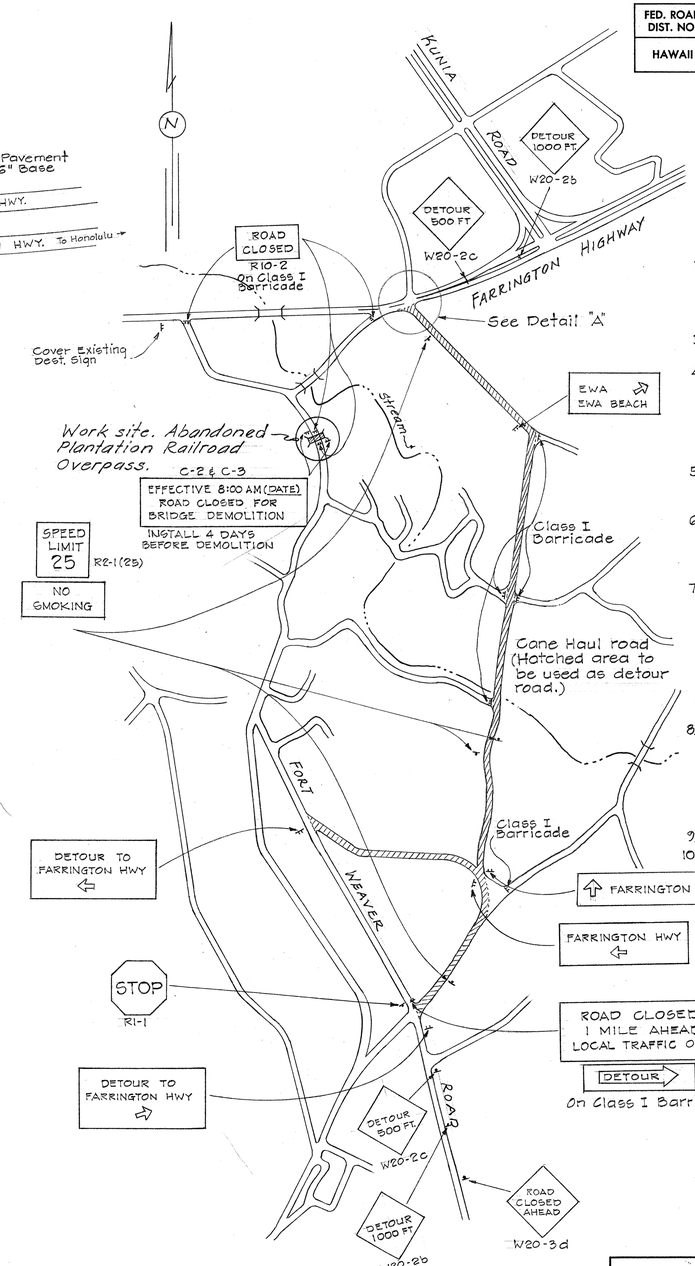STATE OF HAWAII
DEPARTMENT OF TRANSPORTATION
HIGHWAYS DIVISION

LIMITS OF REMOVAL OF EXIST'G. STRUCT. & DETOUR ROAD PLAN

FORT WEAVER ROAD
DEMOLISH RAILROAD OVERPASS

Proj. 760B-01-71 Date: Nov. 1970

SHEET No. 1 OF 1 SHEETS

| ORIGINAL PLAN | | DATE |
|---|---|---|
| | SURVEY PLOTTED BY | |
| | DRAWN BY | |
| | TRACED BY | |
| NOTE BOOK | DESIGNED BY | |
| | QUANTITIES BY | |
| No. | CHECKED BY | |

PRINTED ON NO. 1000H CLEARPRINT



760B-01-71