FED. ROAD DIST. NO.	STATE	FED. AID PROJ. NO.	FISCAL YEAR	SHEET NO.	TOTAL SHEETS
HAWAII	HAW.	FAS-0760(1)	1975	2	11



LEGEND

EXIST. R/W
PROP. R/W
EDGE OF PAVEMENT
LANE LINE
BASE LINE

STATE OF HAWAII
DEPARTMENT OF TRANSPORTATION
HIGHWAYS DIVISION

PLAN
SUBSTRATA INVESTIGATION
FORT WEAVER ROAD REALIGNMENT
Route H-1 to Ewa Beach Road
Proj. No. FAS-0760(1)

SCALE: 1" = 200' DATE: Nov., 1975

SHEET No. 1 OF 6 SHEETS

2

FED. ROAD DIST. NO.	STATE	FED. AID PROJ. NO.	FISCAL YEAR	SHEET NO.	TOTAL SHEETS
HAWAII	HAW.	FAS0760(1)	1975	3	11



STATE OF HAWAII
DEPARTMENT OF TRANSPORTATION
HIGHWAYS DIVISION

PLAN

SUBSTRATA INVESTIGATION

FORT WEAVER ROAD REALIGNMENT

Route H-1 to Ewa Beach Road

Proj. No. FAS-0760 (1)

SCALE: 1" = 200' DATE: Nov., 1975

SHEET No. 2 OF 6 SHEETS

FED. ROAD DIST. NO.	STATE	FED. AID PROJ. NO.	FISCAL YEAR	SHEET NO.	TOTAL SHEETS
HAWAII	HAW.	FAS-0760(1)	1975	4	11



STATE OF HAWAII
DEPARTMENT OF TRANSPORTATION
HIGHWAYS DIVISION

PLAN


SUBSTRATA INVESTIGATION

FORT WEAVER ROAD REALIGNMENT
Route H-1 to Ewa Beach Road
Proj. No. FAS-0760(1)

SCALE: 1" = 200' DATE: Nov, 1975

SHEET No. 3 OF 6 SHEETS

FED. ROAD DIST. NO.	STATE	FED. AID PROJ. NO.	FISCAL YEAR	SHEET NO.	TOTAL SHEETS
HAWAII	HAW.	FAS-0760(1)	1975	5	11

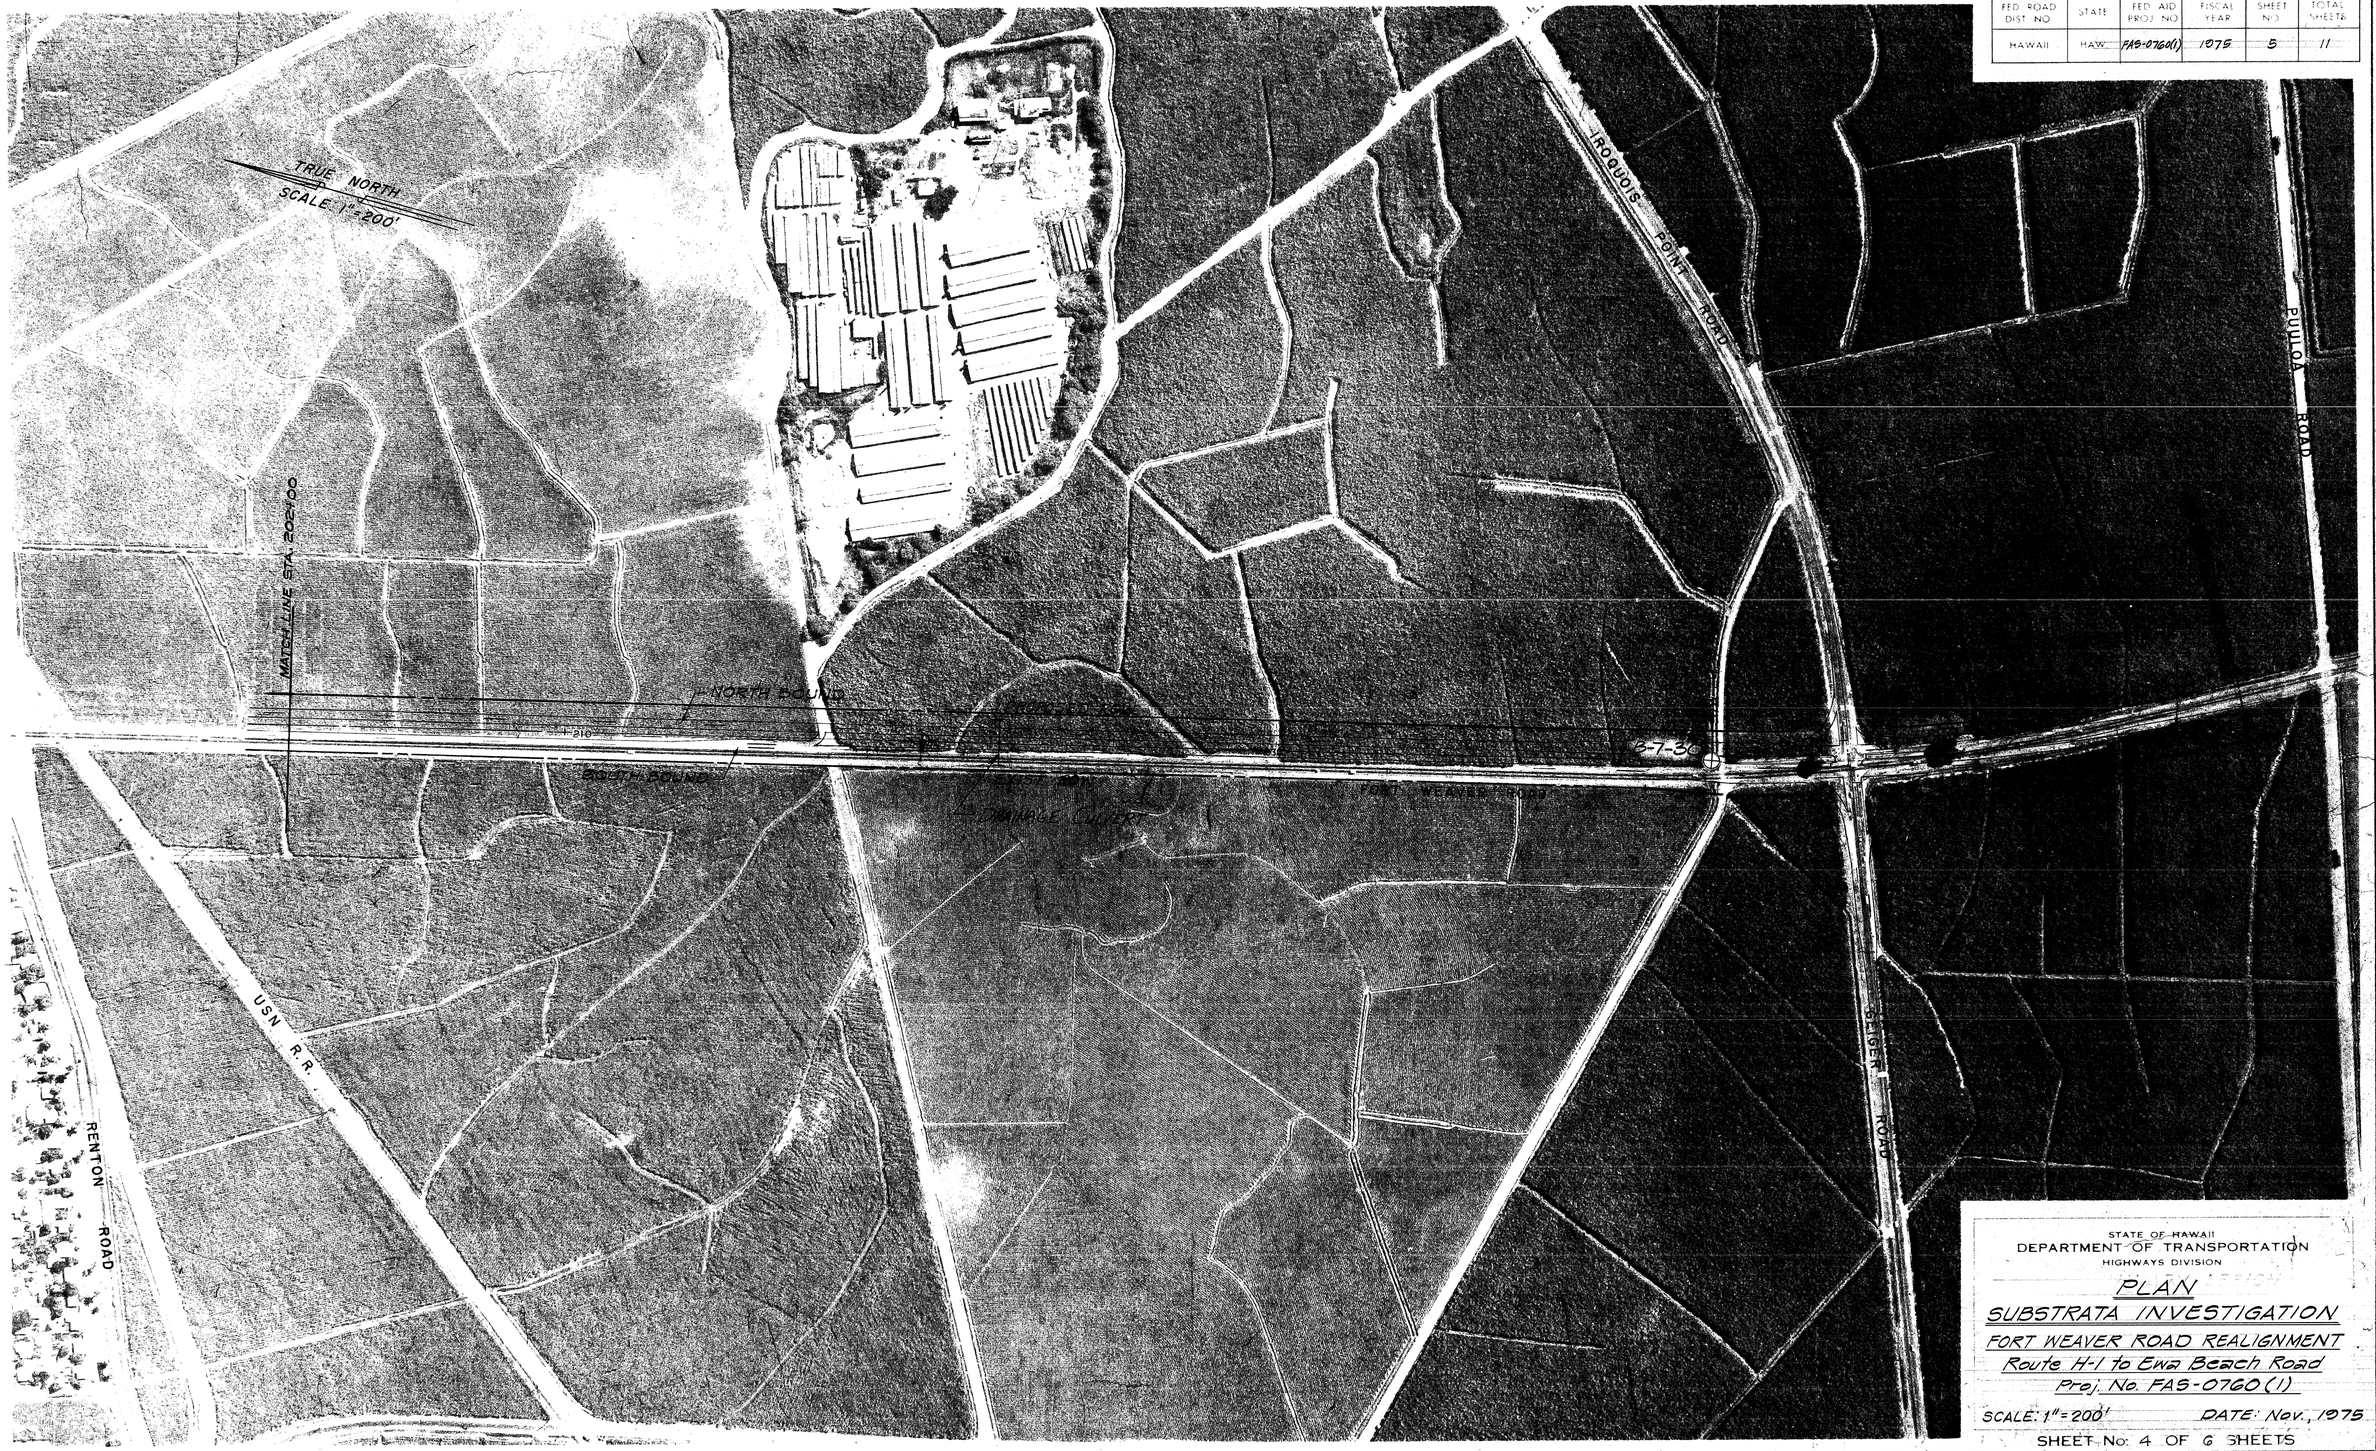

STATE OF HAWAII
DEPARTMENT OF TRANSPORTATION
HIGHWAYS DIVISION

PLAN
SUBSTRATA INVESTIGATION
FORT WEAVER ROAD REALIGNMENT
Route H-1 to Ewa Beach Road
Proj. No. FAS-0760(1)

SCALE: 1"=200' DATE: Nov., 1975

SHEET No: 4 OF 6 SHEETS

FED. ROAD DIST. NO.	STATE	FED. AID PROJ. NO.	FISCAL YEAR	SHEET NO.	TOTAL SHEETS
HAWAII	HAW.	FAS0760(1)	1975	6	11

PUULOA ROAD

PAILANI STREET

ILIMA INTERMEDIATE SCHOOL

SHOPPING CENTER

EWA BEACH ELEM. SCHOOL

E.P. = 14+00.00
SIGNALIZED INTERSECTION

E.C. = 19+21.00

ORIGINAL PLAN	SURVEY PLOTTED BY	DATE
	DRAWN BY	
	TRACED BY	
	DESIGN BY	
NOTE Blank	QUANTITIES BY	
No.	CHECKED BY	

STATE OF HAWAII
DEPARTMENT OF TRANSPORTATION
HIGHWAYS DIVISION

PLAN
SUBSTRATA INVESTIGATION
FORT WEAVER ROAD REALIGNMENT
Route H-1 to Ewa Beach Road
Proj. No. FAS-0760 (1)

SCALE: 1" = 200' DATE: Nov., 1975

SHEET No. 5 OF 6 SHEETS

FED. ROAD DIST. NO.	STATE	FED. AID PROJ. NO.	FISCAL YEAR	SHEET NO.	TOTAL SHEETS
HAWAII	HAW.	FAS-0760(1)	1975	7	11

KAI MI LOA
ELEMENTARY SCHOOL

SHOPPING
CENTER

LIMA
INTERMEDIATE SCHOOL

EWA BEACH
ELEMENTARY SCHOOL

JAMES CAMPBELL
HIGH SCHOOL

POHAKEA
ELEMENTARY SCHOOL

HONOLULU OBSERVATORY

DI INTAKE (TYP.)

CURB LINE

DRAINAGE CULVERT

NORTH ROAD

KILAHA STREET

P.C. STA. 333+90

SIGNALIZED INTERSECTION

EXIST. ROW

P.T. STA. 344+70

DRAINAGE OUTFALL

EXIST. ROW

350

360

FORT WEAVER ROAD

KAMOKILA BLVD.

KAMOKU ST.

KAMOKU PL.

KAMOKU CIR.

KAMOKU WAY

KAMOKU LOOP

KAMOKU PL.

KAMOKU ST.

KAKANAKA ROAD

KAMOKU LANE

KAMOKU PUNA ROAD

EWA BEACH

1

ORIGINAL PLAN	SURVEY PLOTTED BY	DATE
	DRAWN BY	"
	TRACED BY	"
	DESIGNED BY	"
NOT BOOK	QUANTITIES BY	"
No.	CHECKED BY	"

STATE OF HAWAII
DEPARTMENT OF TRANSPORTATION
HIGHWAYS DIVISION

PLAN
SUBSTRATA INVESTIGATION
FORT WEAVER ROAD REALIGNMENT
Route H-1 to Ewa Beach Road
Proj. No FAS-0760 (1)

SCALE: 1"=200' DATE: Nov., 1975

SHEET No. 6 OF 6 SHEETS

7