FED. ROAD DIST. NO.	STATE	FED. AID PROJ. NO.	FISCAL YEAR	SHEET NO.	TOTAL SHEETS
HAWAII	HAW	T-D	1932	11	28

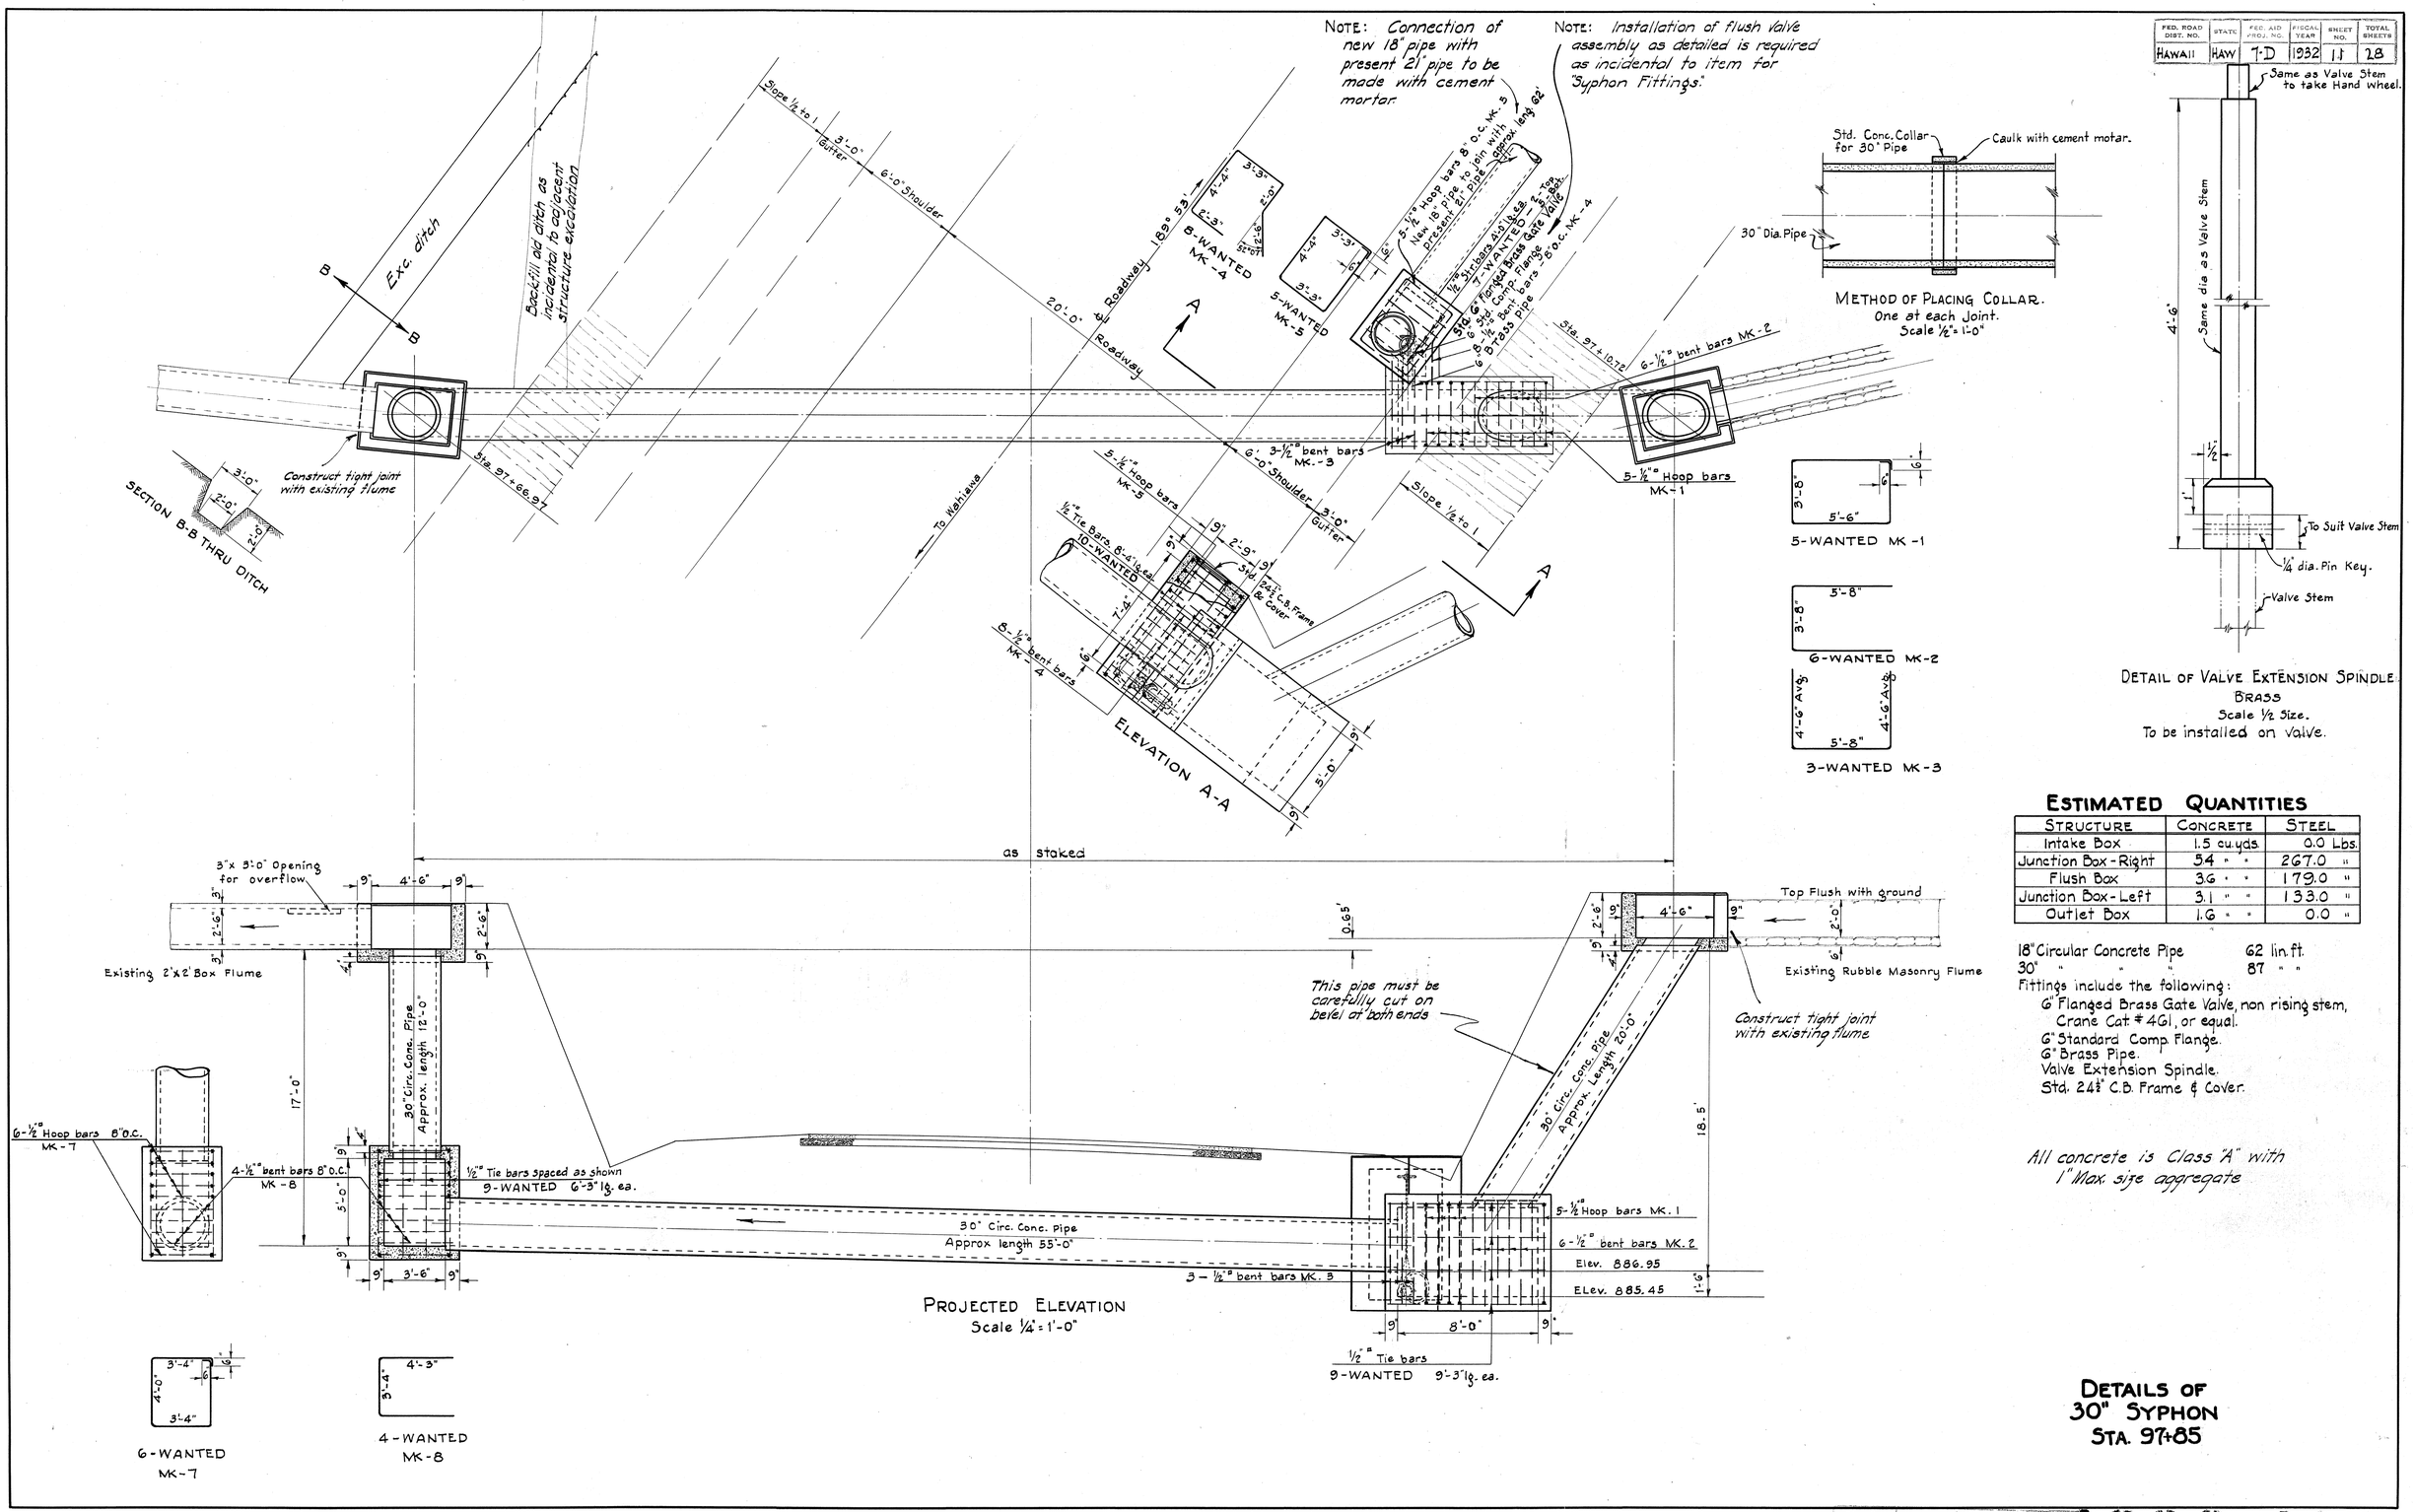

ESTIMATED QUANTITIES

STRUCTURE	CONCRETE	STEEL
Intake Box	1.5 cu. yds.	0.0 Lbs.
Junction Box - Right	5.4 " "	267.0 "
Flush Box	3.6 " "	179.0 "
Junction Box - Left	3.1 " "	133.0 "
Outlet Box	1.6 " "	0.0 "

18" Circular Concrete Pipe 62 lin. ft.
30" " " " 87 " "

Fittings include the following:
- 6" Flanged Brass Gate Valve, non rising stem, Crane Cat. # 461, or equal.
- 6" Standard Comp. Flange.
- 6" Brass Pipe.
- Valve Extension Spindle.
- Std. 24½" C.B. Frame & Cover.

All concrete is Class "A" with 1" Max. size aggregate

DETAILS OF 30" SYPHON STA. 97+85

Plan File No.	Pocket No.	Folder No.	Plan No.
6	11	3	4239.11