FED. ROAD DIST. NO.	STATE	FED. AID PROJ. NO.	FISCAL YEAR	SHEET NO.	TOTAL SHEETS
Hawaii	Haw.	NRS 21A	1935	1	43

INDEX TO DRAWINGS

SHEET	DESCRIPTION
1	Title Sheet
2	Typical Road Sections
3-7	Plan & Profile
8-9-9A	Standard details #1 & 2 & 3
10-16	Culvert details
17-26	Details Bridge #1
27-28	Details Bridge #2
29-43	Cross Sections

TERRITORY OF HAWAII

TERRITORIAL HIGHWAY DEPARTMENT

HONOLULU T. H.

PLANS OF
WAHIAWA-WAIALUA ROAD
UPPER SECTION
U. S. PUBLIC WORKS PROJECT NO. N.R.S. 21-A (1935)

HAWAII F.A.P. NO. 21-A

DISTRICT OF WAIALUA
ISLAND OF OAHU

CONVENTIONAL SIGNS

- EXISTING ROAD
- EXISTING FENCE
- BOUNDARY LINE (NOT FENCED)
- EXISTING STONE FENCE
- RAILROAD
- CENTER LINE
- LARGE TREE
- CEMENT RUBBLE RETAINING WALLS
- BRIDGES
- CULVERTS

SCALE

PLAN		1 INCH 100 FEET
PROFILE	HOR.	1 INCH 100 FEET
	VER.	1 INCH 10 FEET
CROSS SECTION		1 INCH 5 FEET

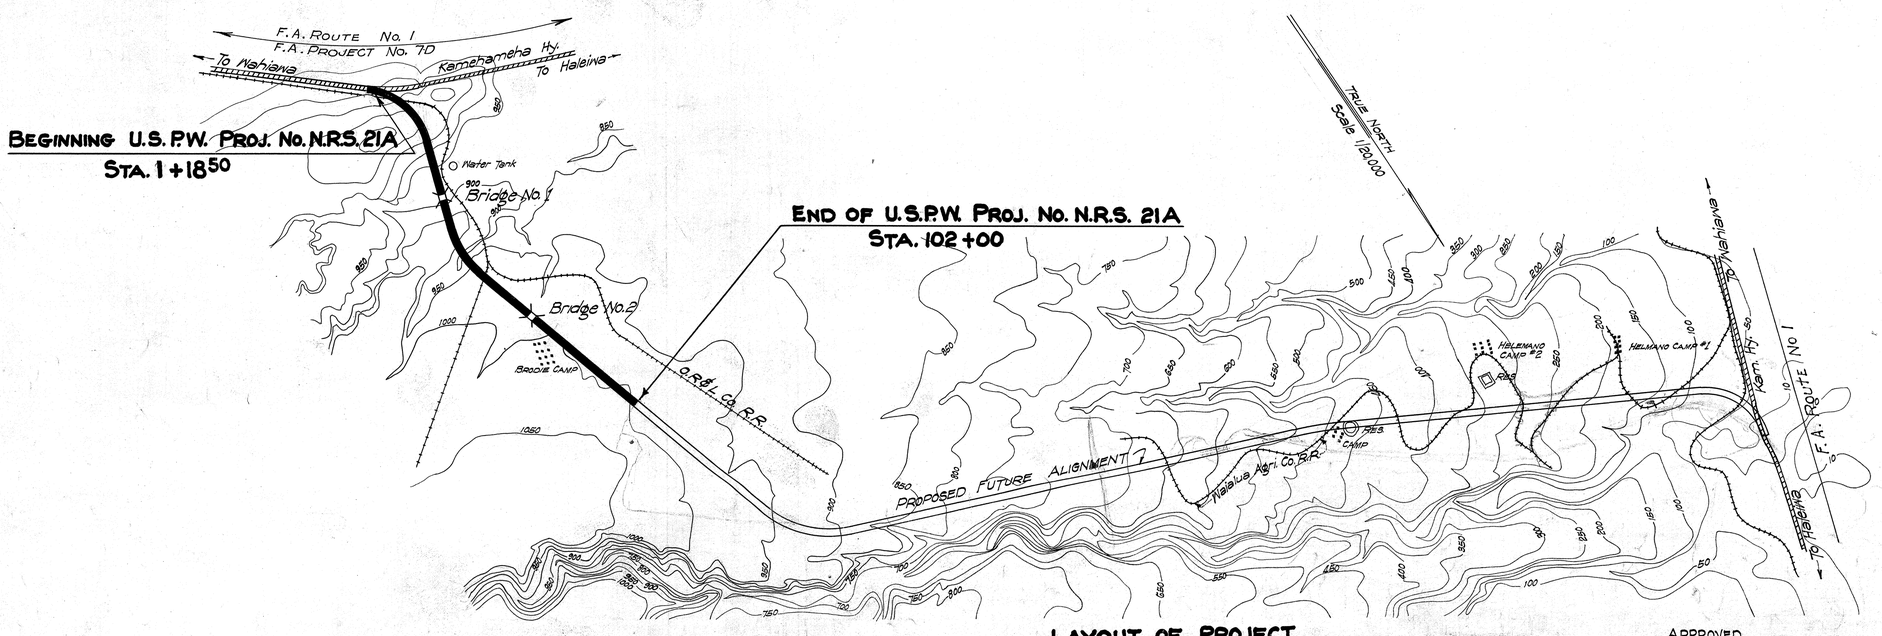

LAYOUT OF PROJECT

Scale 1/20,000

Gross Length	1.909	Miles
Bridges over 20' Span	0.081	"
Net Length Rdwy.	1.828	"

APPROVED

Louis E. Cain

DATE

TERRITORIAL HIGHWAY ENGINEER

RECOMMENDED FOR APPROVAL

[redacted]

PRINCIPAL HIGHWAY ENGINEER, Bu. of Pub. Rds.

RECOMMENDED FOR APPROVAL

[redacted]

CHIEF ENGINEER Bureau of Public Roads

APPROVED

[redacted]

CHIEF, Bureau of Public Roads

July 35
W.C.U.

4346.1