FED. ROAD DIST. NO.	STATE	PROJ. NO.	FISCAL YEAR	SHEET NO.	TOTAL SHEETS
HAWAII	HAW.	83B-01-09	2023	29	231

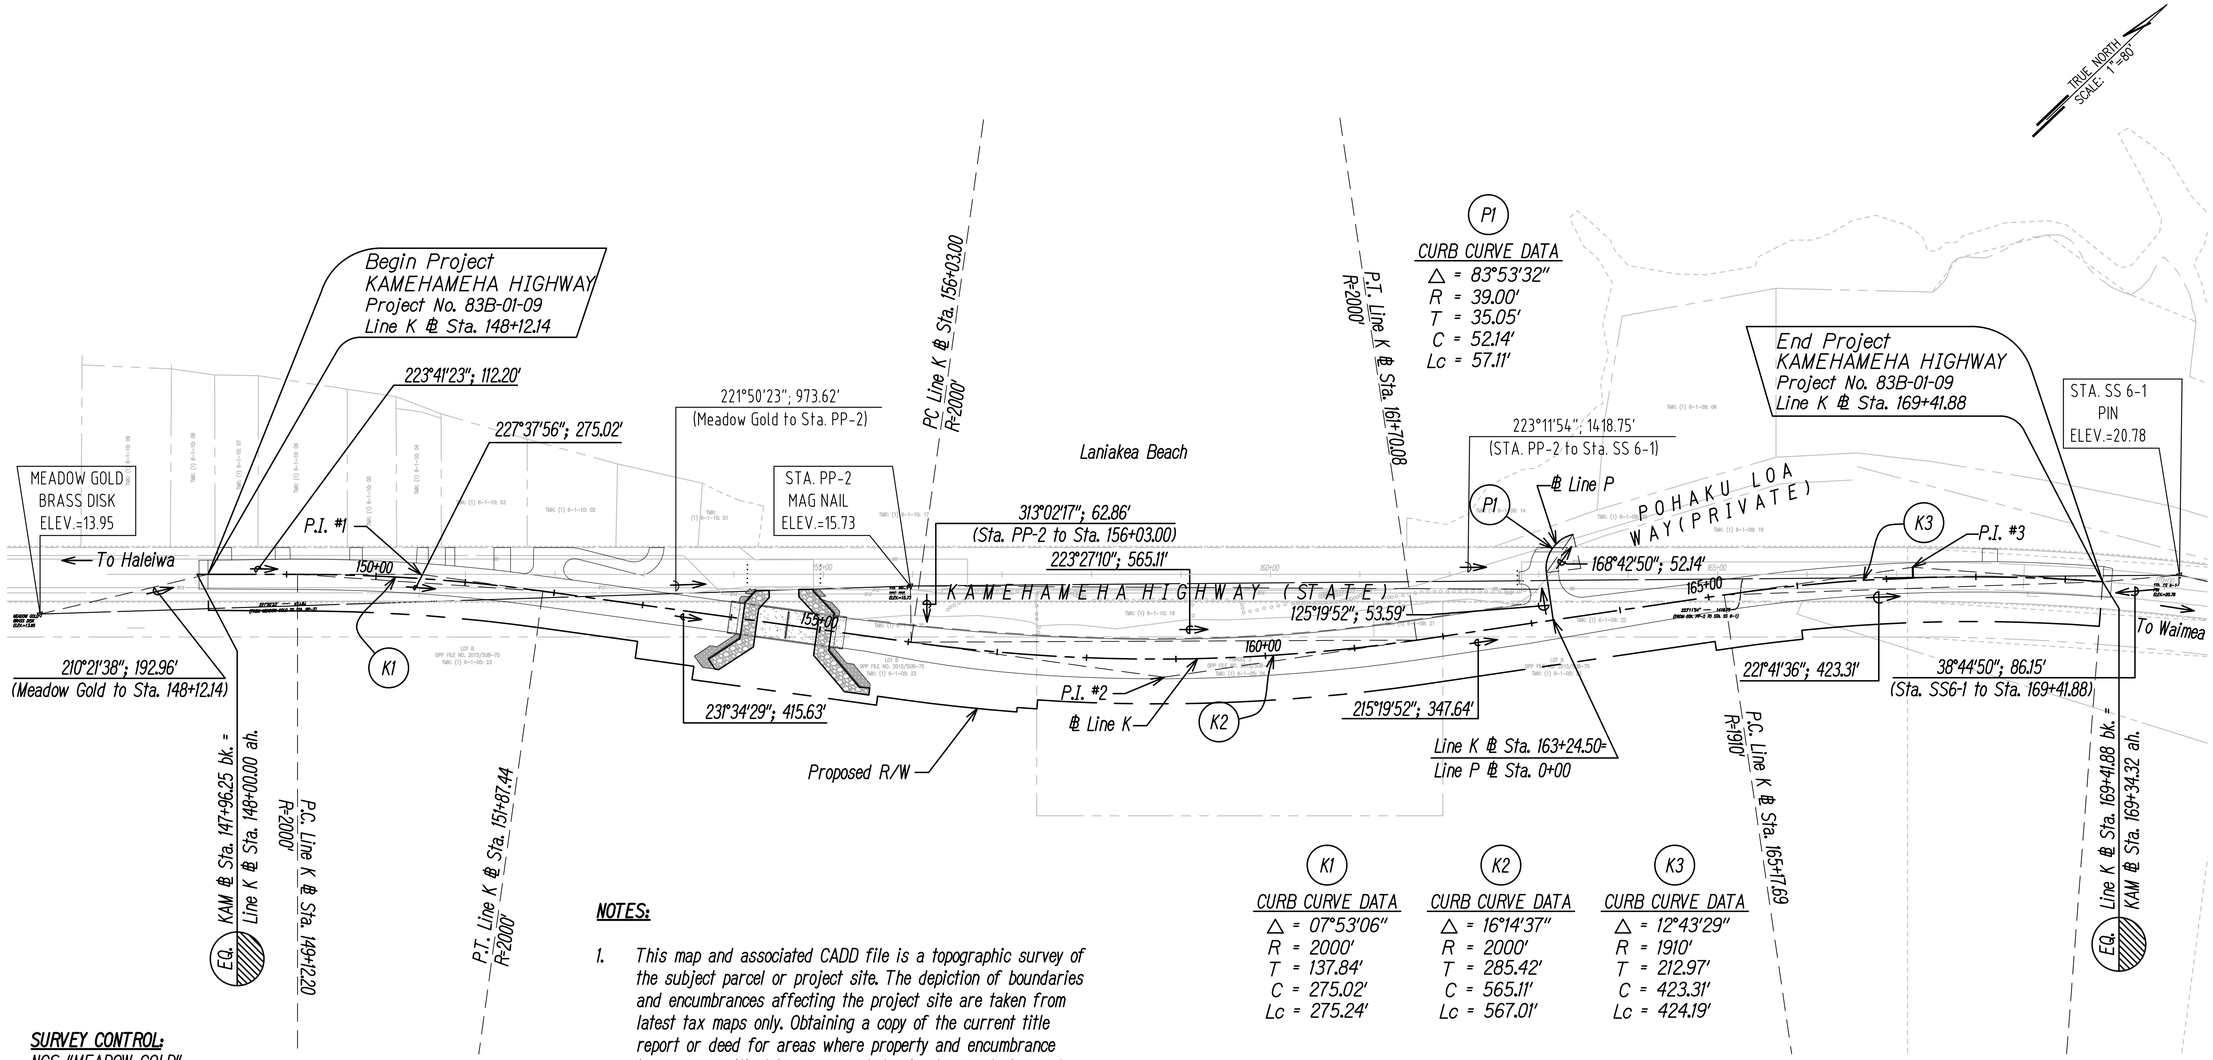

K1

CURB CURVE DATA
△ = 07°53'06"
R = 2000'
T = 137.84'
C = 275.02'
Lc = 275.24'

K2

CURB CURVE DATA
△ = 16°14'37"
R = 2000'
T = 285.42'
C = 565.11'
Lc = 567.01'

K3

CURB CURVE DATA
△ = 12°43'29"
R = 1910'
T = 212.97'
C = 423.31'
Lc = 424.19'

SURVEY CONTROL:

NGS "MEADOW GOLD"
BRASS DISK
ELEV=13.95 FT., MSL
(PID: TU0526)

Located at southeast of the center of Kamehameha Hwy cemented in a drill hole in the northwest corner of a bridge.

Azimuths and Coordinates are referred to Hawaii State Plane. NAD 83, Zone 3, U.S. Feet

Boundary from Government Survey Triangulation Station NAD 83 to "Waimea" = (-)0° 01' 21.8".

NOTES:

1. This map and associated CADD file is a topographic survey of the subject parcel or project site. The depiction of boundaries and encumbrances affecting the project site are taken from latest tax maps only. Obtaining a copy of the current title report or deed for areas where property and encumbrance issues are critical is recommended prior to any design and construction work.

2. Underground utility lines and/or structures, if shown, are provided based on information from plans/maps prepared by others, and need to be reviewed by public utility agencies or associated facilities.

3. Unless otherwise noted, all locations of underground utility lines and/or structures are approximate. no guarantee is made on the accuracy of completeness of the information shown. The user(s) of this topographic survey map shall verify the information, as needed, during design and construction.

GRAPHIC SCALE
1" = 80'
80 0 80 160
SCALE IN FEET

ORIGINAL PLAN | SURVEY PLOTTED BY | DRAWN BY | TRACED BY | DESIGNED BY | QUANTITIES BY | CHECKED BY | DATE
NOTE BOOK | No.

DATE	REVISION

DEXTER S. EJI
LICENSED PROFESSIONAL ENGINEER
No. 4739-C
HAWAII, U.S.A.

THIS WORK WAS PREPARED BY ME OR UNDER MY SUPERVISION.

SIGNATURE — 04/30/24 EXPIRATION DATE OF THE LICENSE

STATE OF HAWAII
DEPARTMENT OF TRANSPORTATION
HIGHWAYS DIVISION

SURVEY CONTROL PLAN

KAMEHAMEHA HIGHWAY DRAINAGE AND SAFETY IMPROVEMENTS
Vicinity of Laniakea Beach (MP 3.06 to MP 3.54)
Project No. 83B-01-09

Scale: 1"=80' Date: December 2022

SHEET No. SC-01 OF 1 SHEETS