FED. ROAD DIST. NO.	STATE	PROJ. NO.	FISCAL YEAR	SHEET NO.	TOTAL SHEETS
HAWAII	HAW.	83G-01-17M	2017	18	48

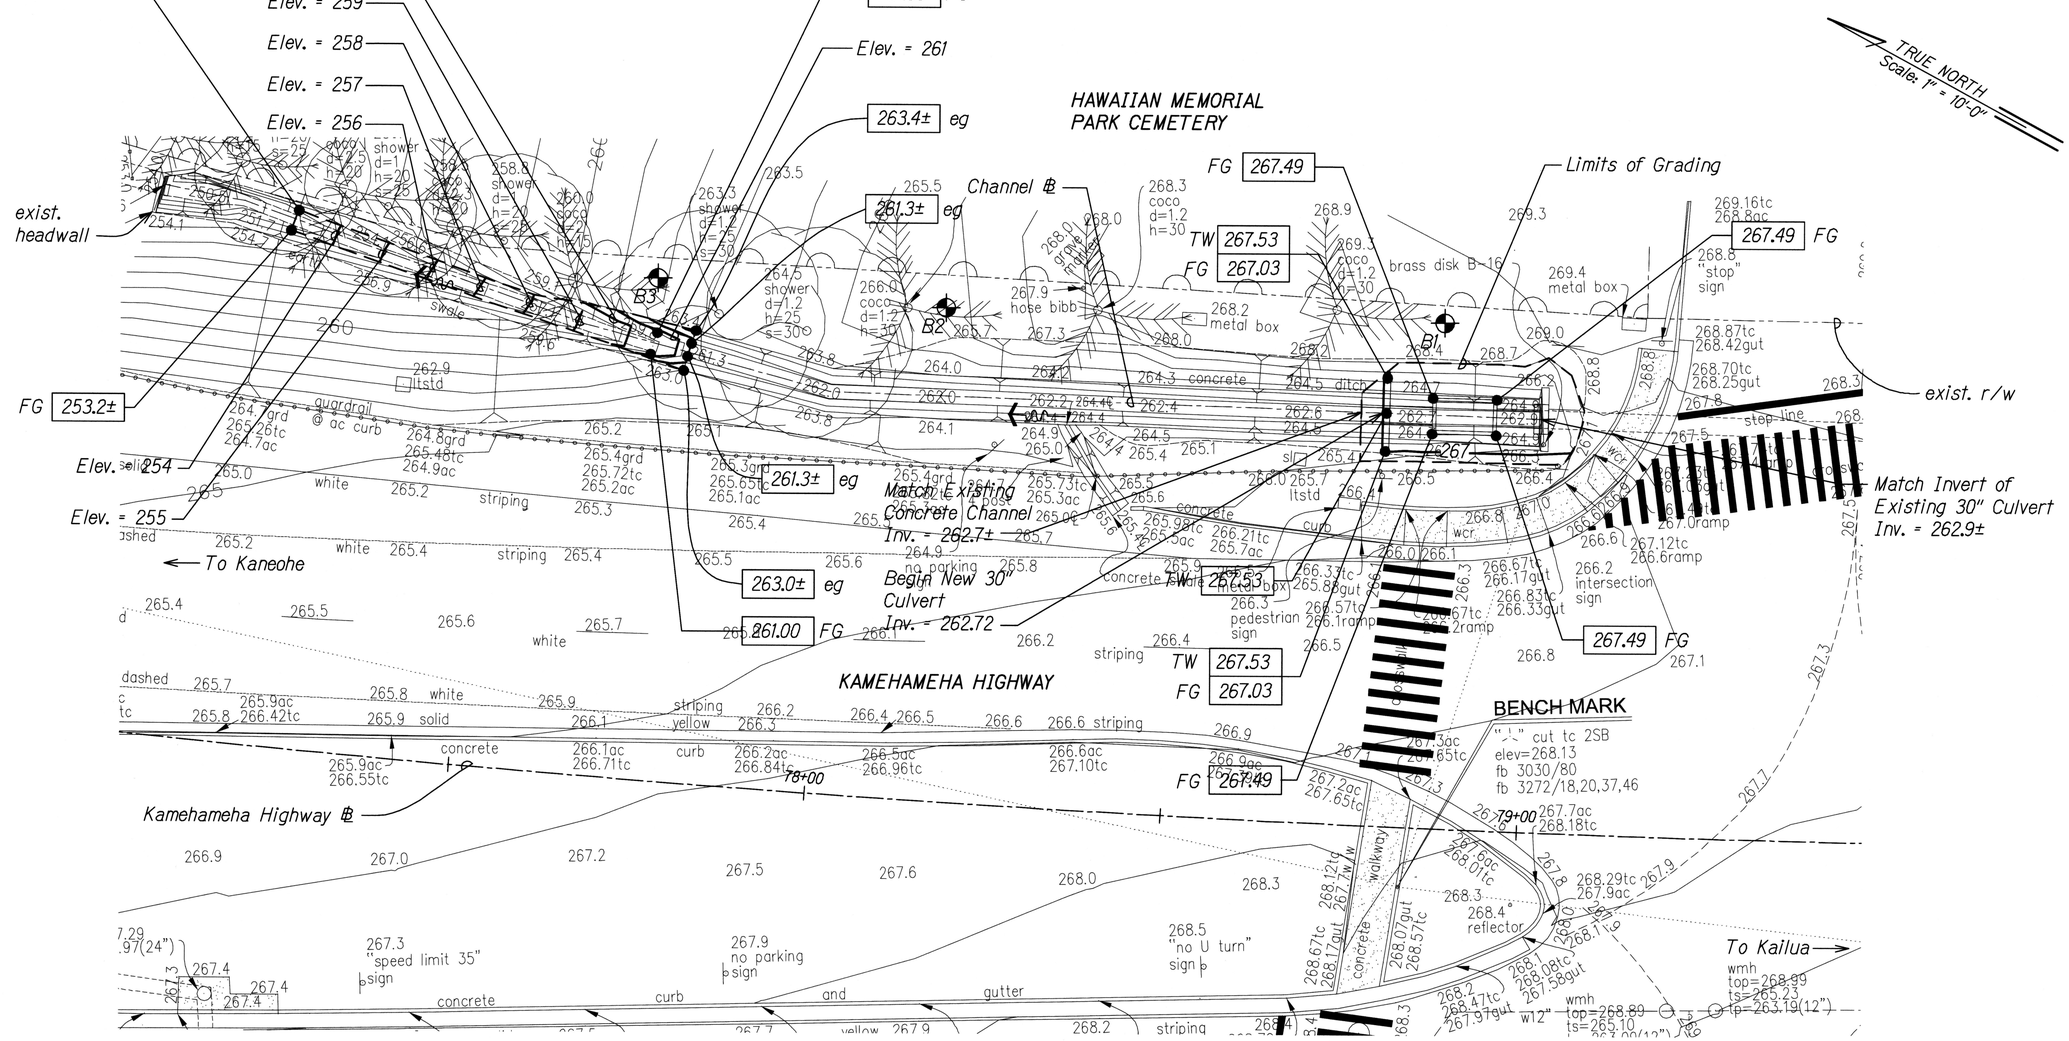

LEGEND

260.5± eg	Existing Elevation	100	Existing Contour
260.50 TW	Top of Wall Elevation	100	Finish Contour
260.50 FG	Finish Ground Elevation		Limits of Grading
	Flow Direction	B1	Approx. Boring Location and ID Number

GRADING PLAN

Scale: 1" = 10'-0"

NOTES:

1. For boring log data, see Sheet EC-14

JASON H. LAU
LICENSED PROFESSIONAL ENGINEER
NO. 9360-C
HAWAII USA
4/30/18
EXP. DATE
This work was prepared by me or under my supervision.

STATE OF HAWAII
DEPARTMENT OF TRANSPORTATION
HIGHWAYS DIVISION

GRADING PLAN

KAWA WATERSHED STORM WATER
BEST MANAGEMENT PRACTICES ON OAHU, PHASE 1
Project No. 83G-01-17M
Scale: 1" = 10'-0" Date: April 2017

SHEET No. EC-07 OF 20 SHEETS

ORIGINAL PLAN | SURVEY PLOTTED BY | DRAWN BY | TRACED BY | DESIGNED BY | QUANTITIES BY | CHECKED BY | DATE | NOTE BOOK | No.

GRADING.DWG 4/27/2017 10:26:42 PM