
FED. ROAD DIST. NO.	STATE	PROJ. NO.	FISCAL YEAR	SHEET NO.	TOTAL SHEETS
HAWAII	HAW.	83G-01-17M	2017	37	48

Posted speed limit along Kamehameha Highway is 35 mph.

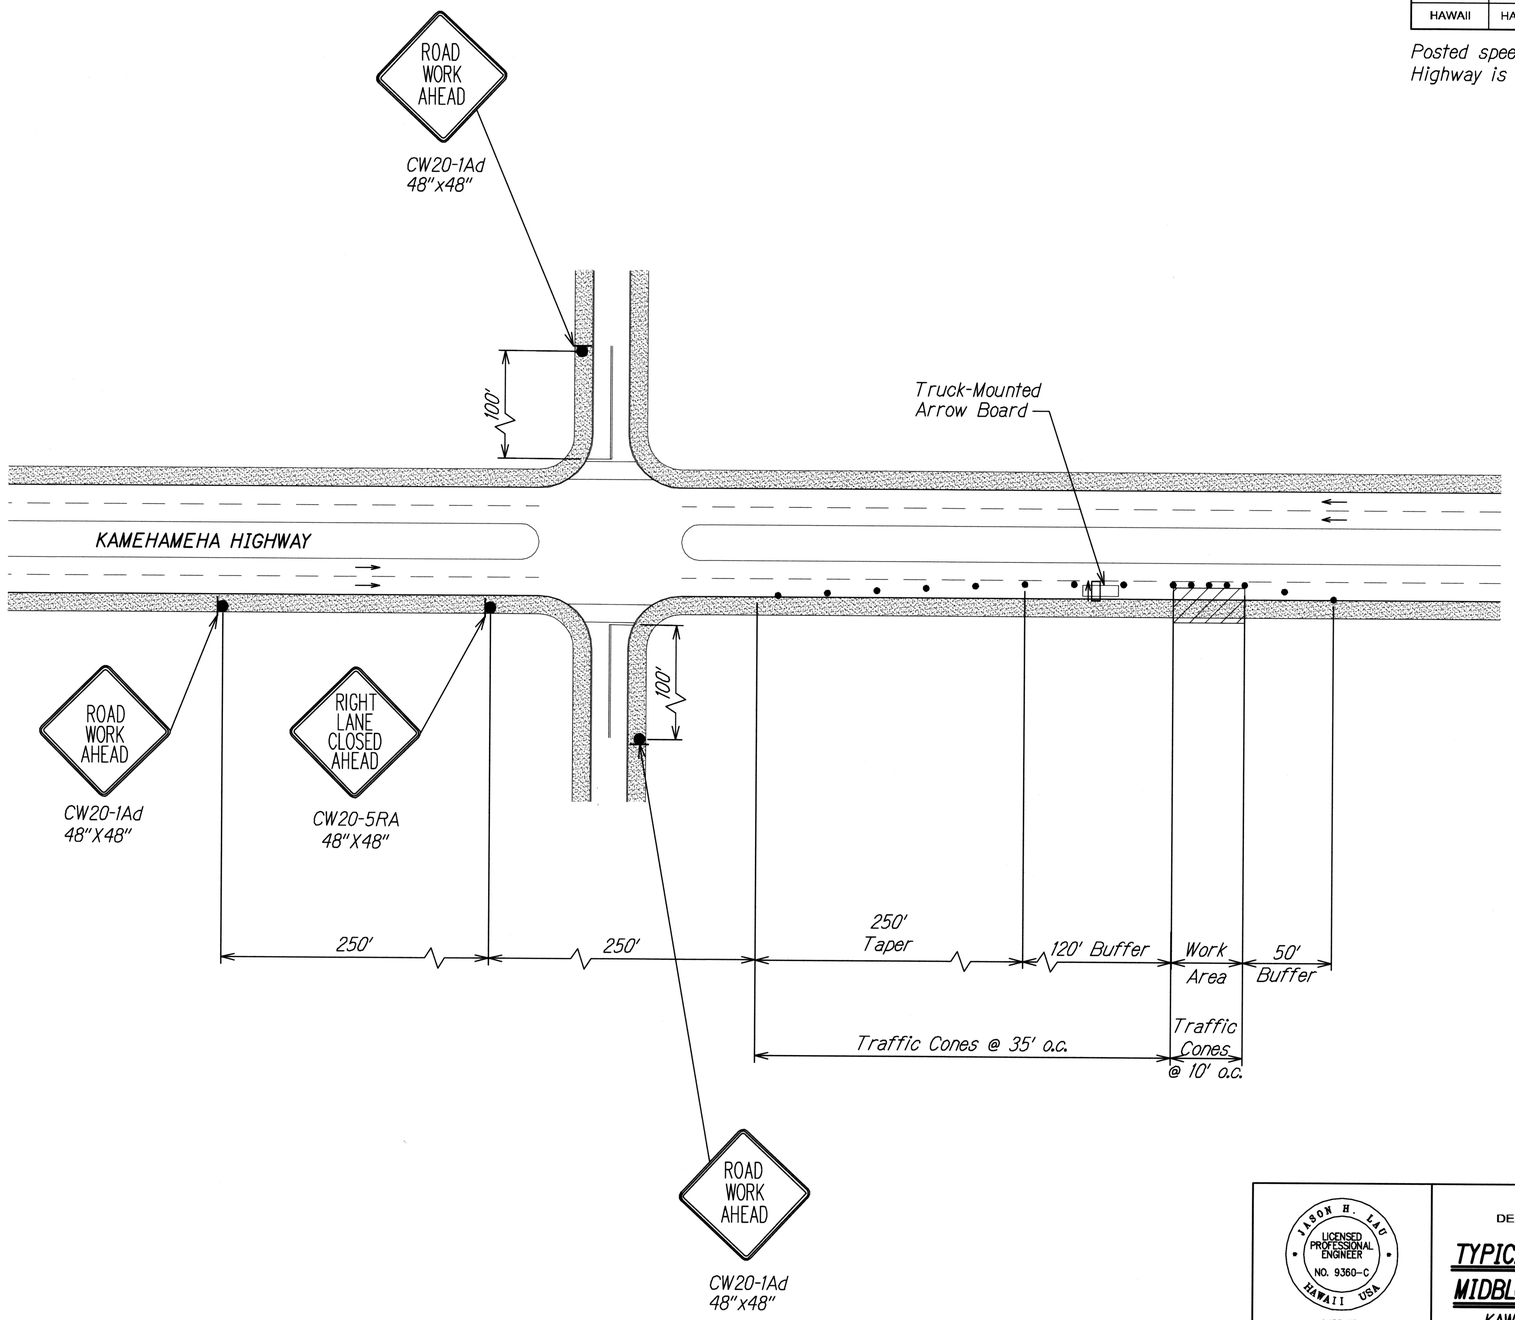

ORIGINAL PLANS BY	SURVEY PLOTTED BY	DATE
	DRAWN BY	
	TRACED BY	
NOTE BOOK	DESIGNED BY	
	QUANTITIES BY	
No.	CHECKED BY	

TCP - TYPICALDWG 3/23/2017 2:35:06 PM

JASON H. LAU
LICENSED PROFESSIONAL ENGINEER
NO. 9360-C
HAWAII USA

4/30/18
EXP. DATE

This work was prepared by me or under my supervision.

STATE OF HAWAII
DEPARTMENT OF TRANSPORTATION
HIGHWAYS DIVISION

TYPICAL TRAFFIC CONTROL PLAN

MIDBLOCK SCREEN INSTALLATION


KAWA WATERSHED STORM WATER BEST MANAGEMENT PRACTICES ON OAHU, PHASE 1
Project No. 83G-01-17M

Scale: None Date: April 2017

SHEET No. TC-03 OF 14 SHEETS

FED. ROAD DIST. NO.	STATE	PROJ. NO.	FISCAL YEAR	SHEET NO.	TOTAL SHEETS
HAWAII	HAW.	83G-01-17M	2017	38	48

Posted speed limit along Kamehameha Highway is 35 mph.

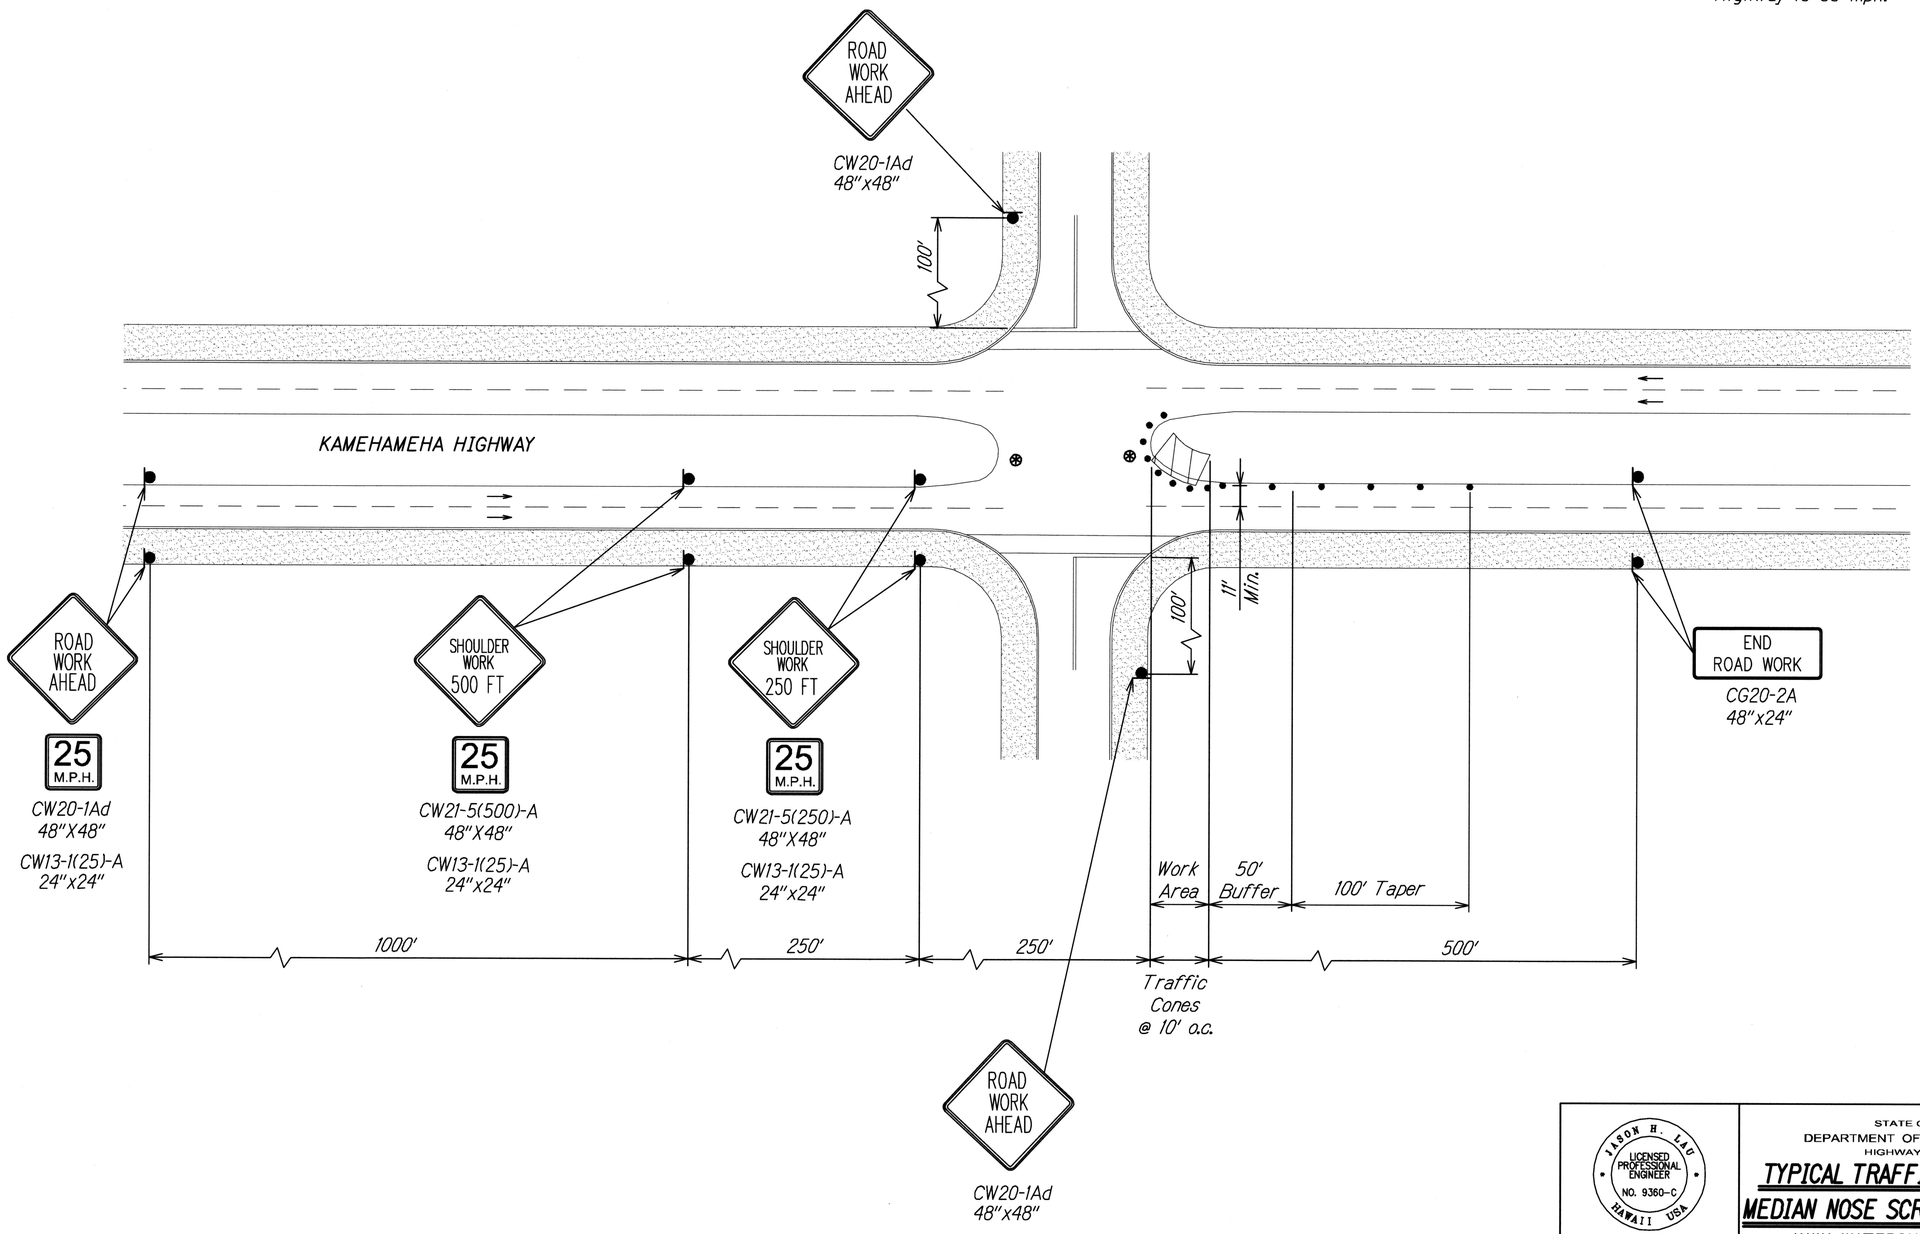

ORIGINAL PLAN
SURVEY PLOTTED BY DATE
DRAWN BY
TRACED BY
DESIGNED BY
QUANTITIES BY
CHECKED BY
NOTE BOOK
No.

TCP - TYPICAL.DWG 3/23/2017 2:35:06 PM

JASON H. LAU
LICENSED PROFESSIONAL ENGINEER
NO. 9360-C
HAWAII USA
4/30/18
EXP. DATE
This work was prepared by me or under my supervision.

STATE OF HAWAII
DEPARTMENT OF TRANSPORTATION
HIGHWAYS DIVISION

TYPICAL TRAFFIC CONTROL PLAN
MEDIAN NOSE SCREEN INSTALLATION


KAWA WATERSHED STORM WATER
BEST MANAGEMENT PRACTICES ON OAHU, PHASE 1
Project No. 83G-01-17M

Scale: None Date: April 2017

SHEET No. TC-04 OF 14 SHEETS

FED. ROAD DIST. NO.	STATE	PROJ. NO.	FISCAL YEAR	SHEET NO.	TOTAL SHEETS
HAWAII	HAW.	83G-01-17M	2017	39	48

Posted speed limit along Kamehameha Highway is 35 mph.

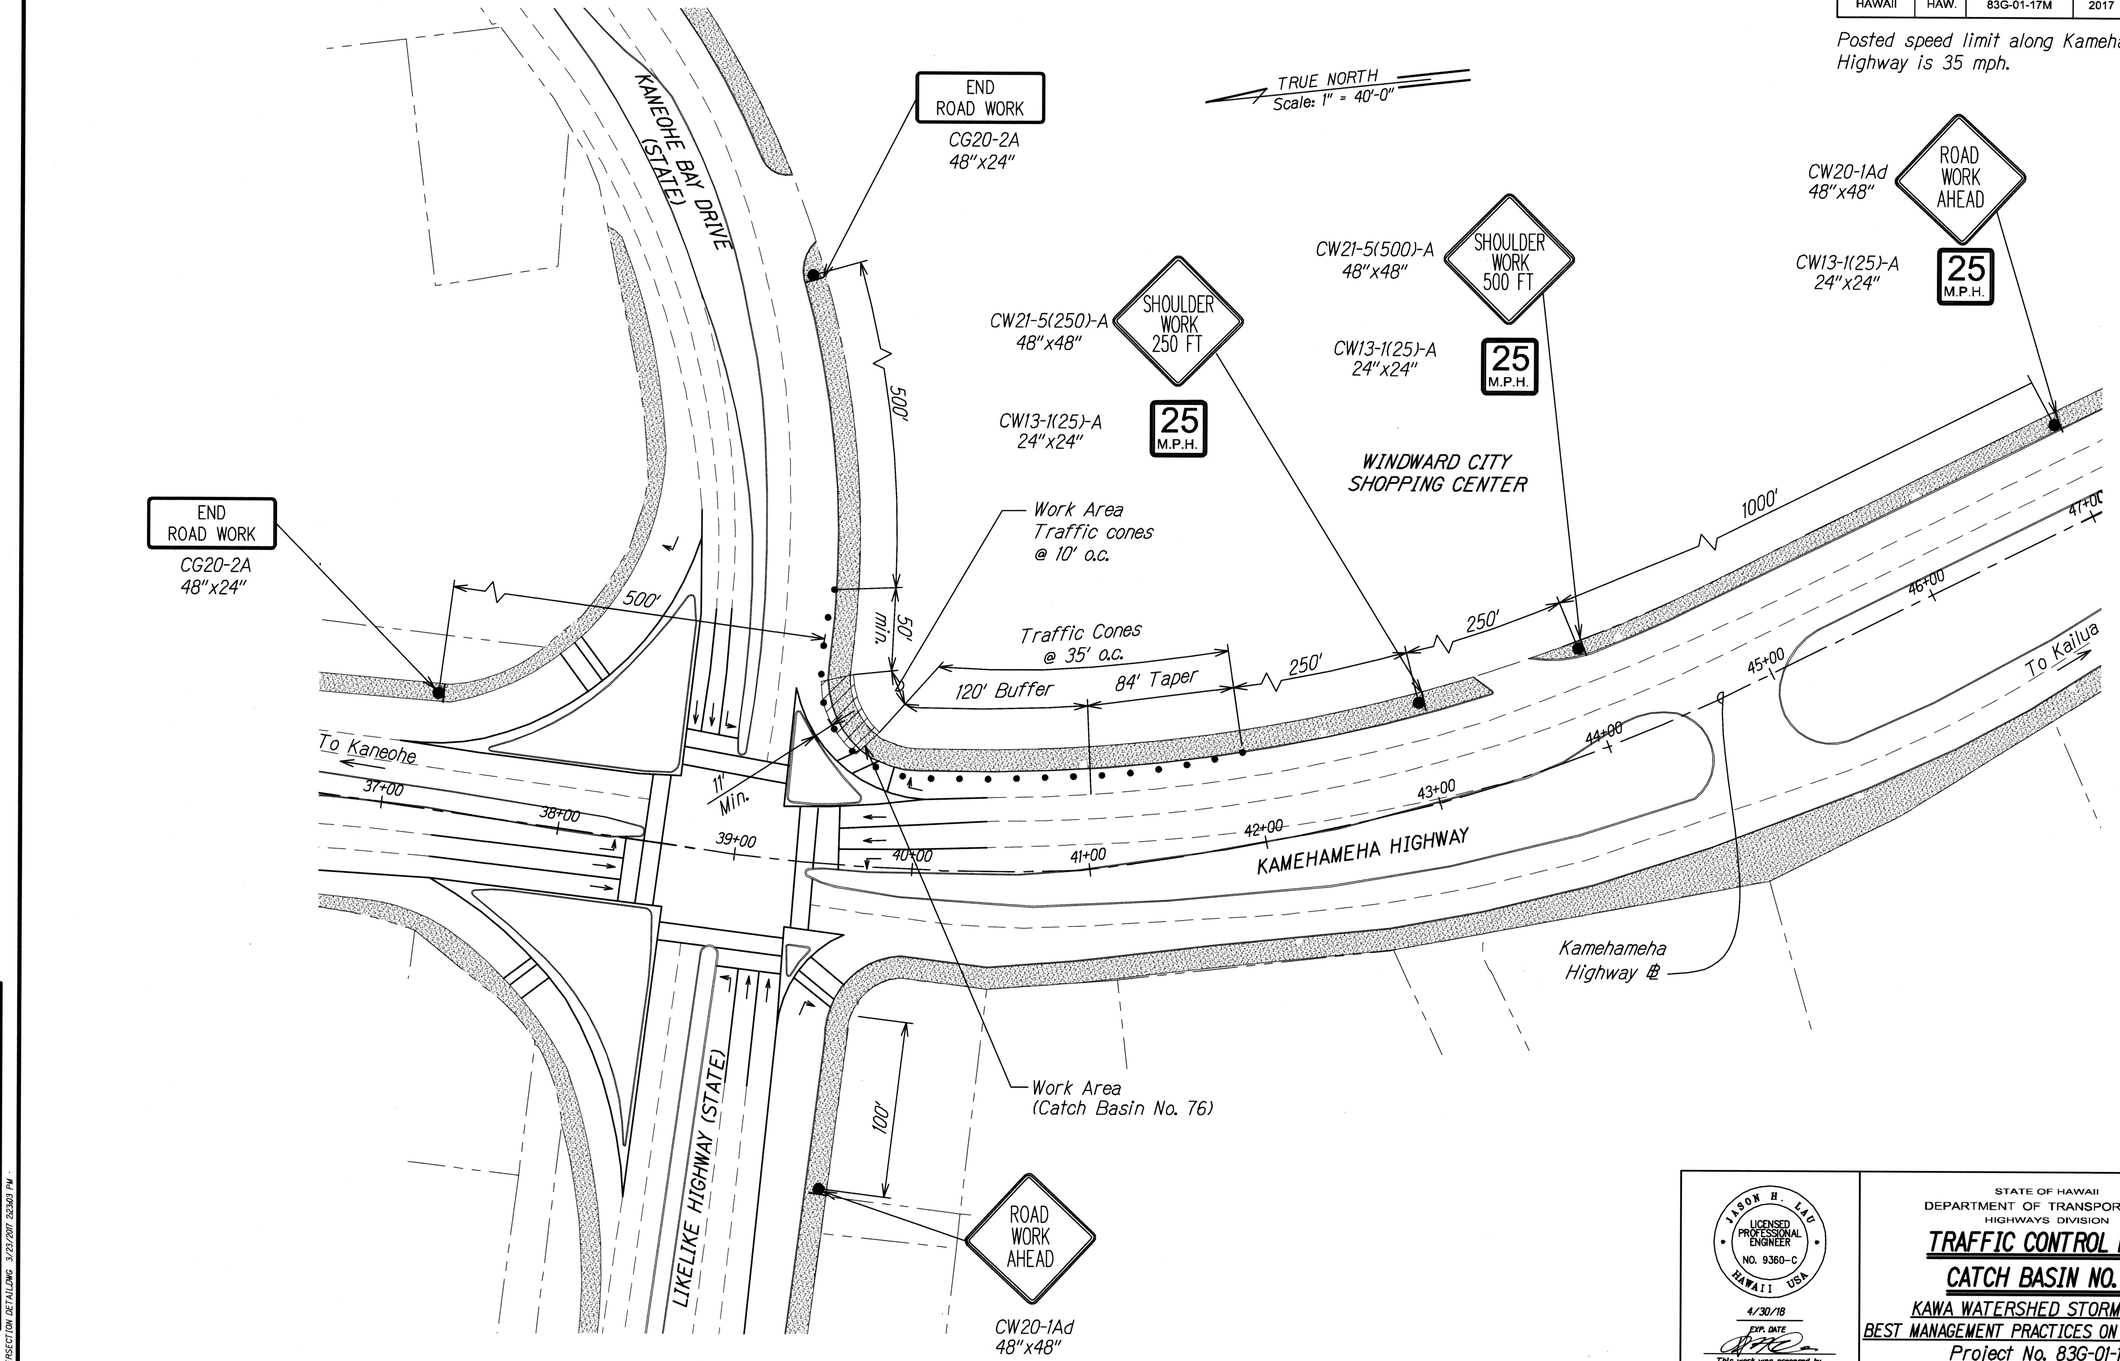

ORIGINAL PLAN	SHEET PLOTTED BY	DATE
	SHEET BY	
	TRACED BY	
NOTE BOOK	DESIGNED BY	
	QUANTITIES BY	
NO.	CHECKED BY	

TCP_INTERSECTION DETAILING 3/23/2017 2:23:03 PM

STATE OF HAWAII
DEPARTMENT OF TRANSPORTATION
HIGHWAYS DIVISION

TRAFFIC CONTROL PLAN
CATCH BASIN NO. 76
KAWA WATERSHED STORM WATER
BEST MANAGEMENT PRACTICES ON OAHU, PHASE 1
Project No. 83G-01-17M


JASON H. LAO
LICENSED PROFESSIONAL ENGINEER
NO. 9360-C
HAWAII USA
4/30/18
EXP. DATE
This work was prepared by me or under my supervision.

Scale: 1" = 40'-0" Date: April 2017

SHEET No. TC-05 OF 14 SHEETS

FED. ROAD DIST. NO.	STATE	PROJ. NO.	FISCAL YEAR	SHEET NO.	TOTAL SHEETS
HAWAII	HAW.	83G-01-17M	2017	40	48

Posted speed limit along Kamehameha Highway is 35 mph.

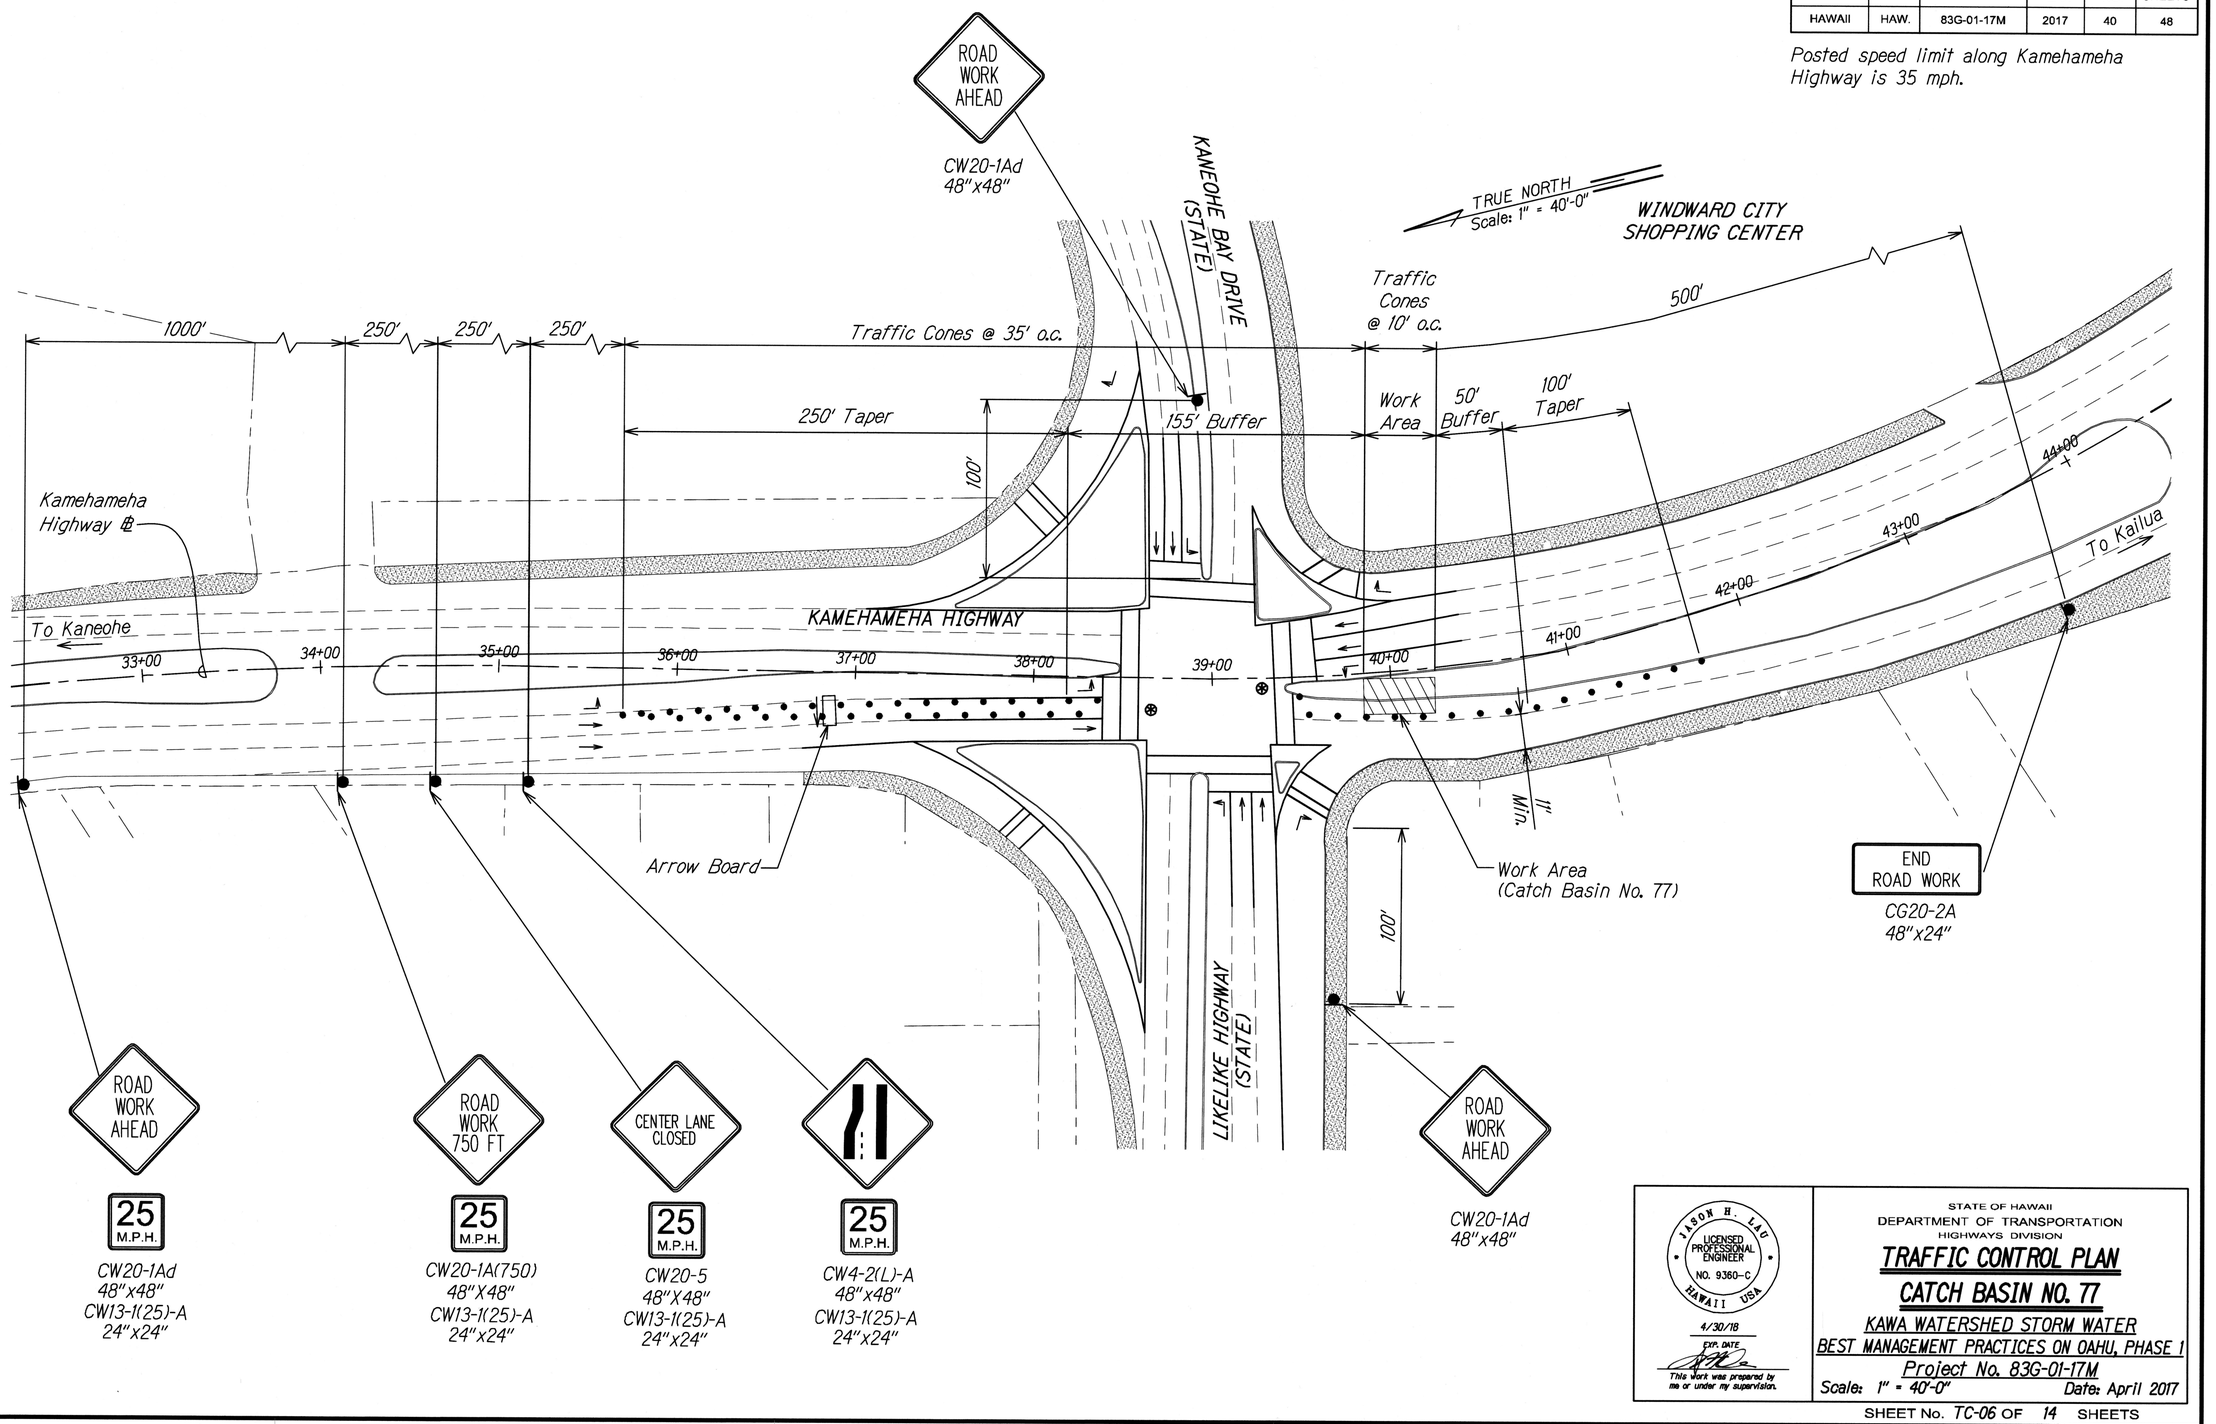

ORIGINAL PLAN | SURVEY PLOTTED BY | DRAWN BY | TRACED BY | DESIGNED BY | QUANTITIES BY | CHECKED BY | DATE
NOTS BOOK | NO.

TCP INTERSECTION DETAILING 3/23/2017 2:36:3 PM

JASON H. LAU · LICENSED PROFESSIONAL ENGINEER · NO. 9360-C · HAWAII USA
4/30/18
EXP. DATE
This work was prepared by me or under my supervision.

STATE OF HAWAII
DEPARTMENT OF TRANSPORTATION
HIGHWAYS DIVISION

TRAFFIC CONTROL PLAN
CATCH BASIN NO. 77


KAWA WATERSHED STORM WATER BEST MANAGEMENT PRACTICES ON OAHU, PHASE 1
Project No. 83G-01-17M

Scale: 1" = 40'-0" Date: April 2017

SHEET No. TC-06 OF 14 SHEETS

FED. ROAD DIST. NO.	STATE	PROJ. NO.	FISCAL YEAR	SHEET NO.	TOTAL SHEETS
HAWAII	HAW.	83G-01-17M	2017	41	48

Posted speed limit along Kamehameha Highway is 35 mph.

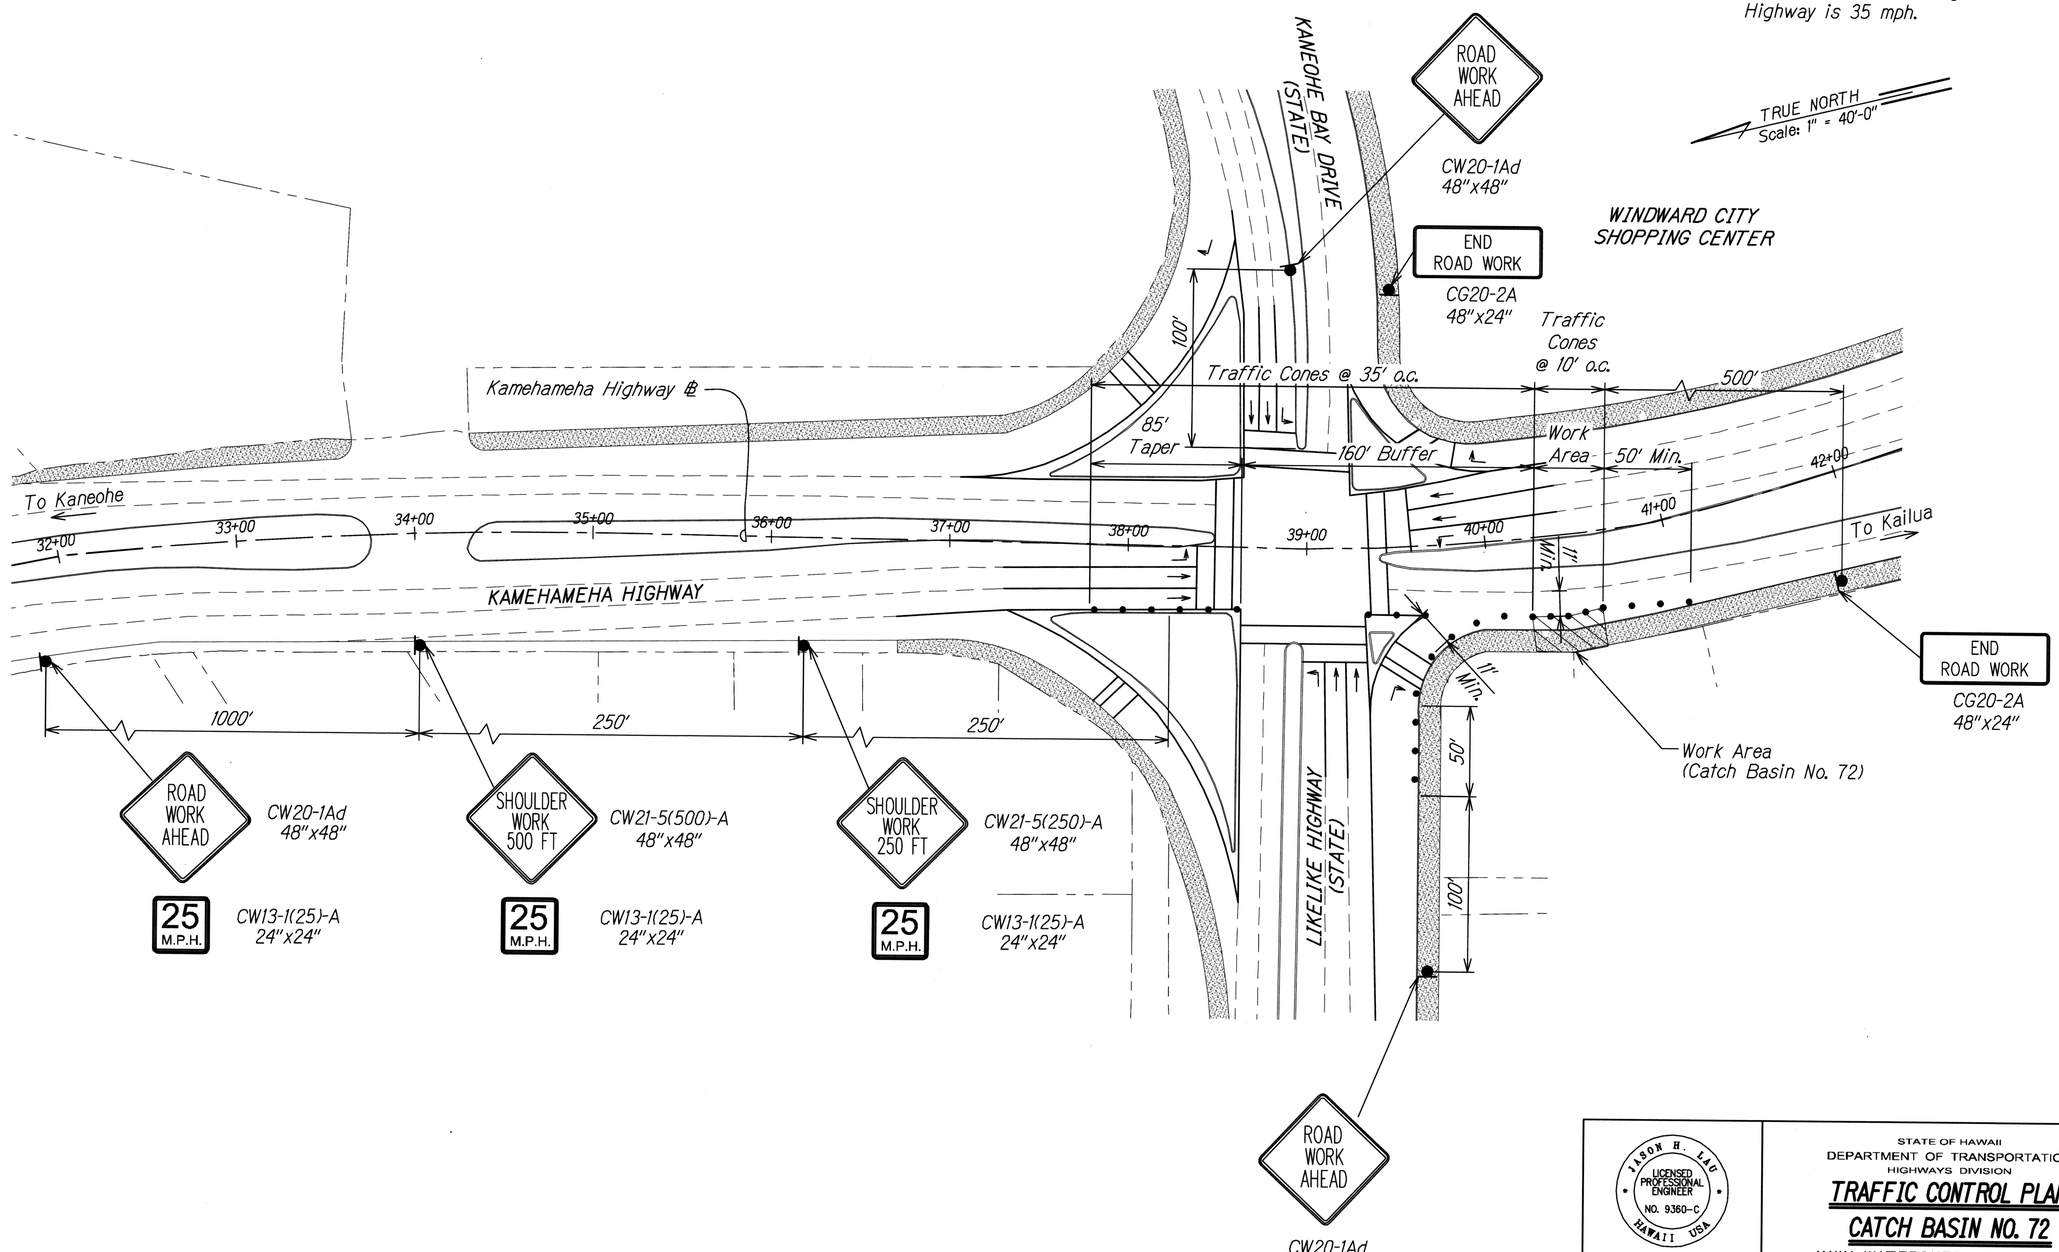

ORIGINAL MAP	SURVEY PLOTTED BY	DATE
	DRAWN BY	
	TRACED BY	
NOTE BOOK	DESIGNED BY	
	QUANTITIES BY	
No.	CHECKED BY	

TCP INTERSECTION DETAILING 3/23/2017 2:30:3 PM

JASON H. LAU
LICENSED PROFESSIONAL ENGINEER
NO. 9360-C
HAWAII USA
4/30/18
EXP. DATE

This work was prepared by me or under my supervision.

STATE OF HAWAII
DEPARTMENT OF TRANSPORTATION
HIGHWAYS DIVISION

TRAFFIC CONTROL PLAN

CATCH BASIN NO. 72

KAWA WATERSHED STORM WATER BEST MANAGEMENT PRACTICES ON OAHU, PHASE 1


Project No. 83G-01-17M

Scale: 1" = 40'-0" Date: April 2017

SHEET No. TC-07 OF 14 SHEETS

FED. ROAD DIST. NO.	STATE	PROJ. NO.	FISCAL YEAR	SHEET NO.	TOTAL SHEETS
HAWAII	HAW.	83G-01-17M	2017	42	48

Posted speed limit along Kamehameha Highway is 35 mph.

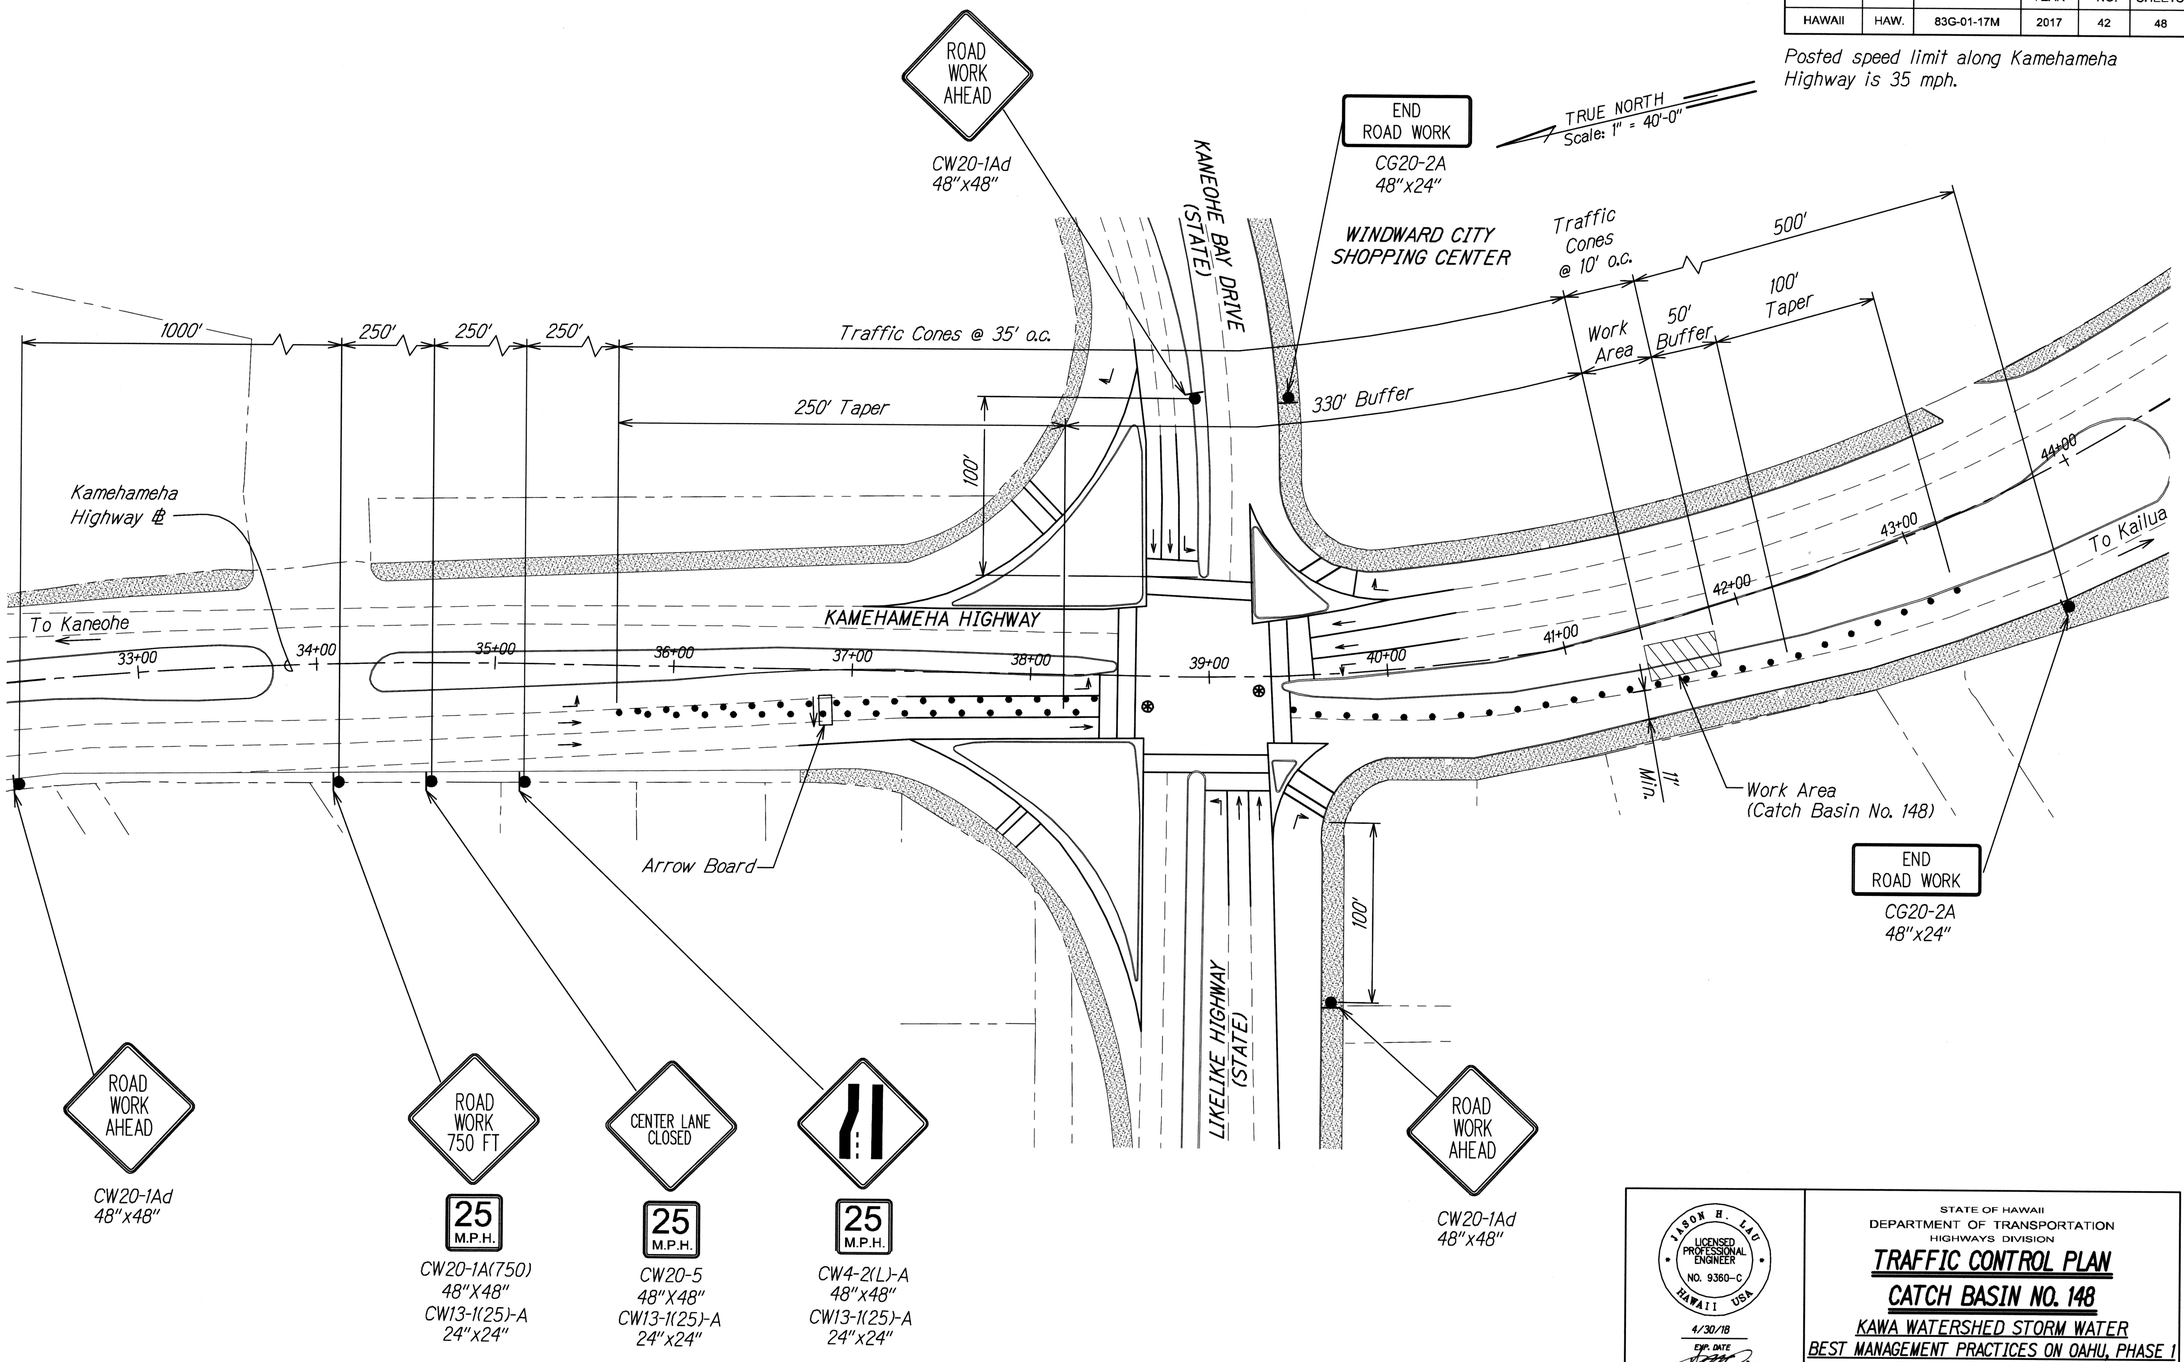

ORIGINAL PLAN	PRINT PLOTTED BY		DATE
	DRAWN BY		
	TRACED BY		
NOTE BOOK	DESIGNED BY		
	QUANTITIES BY		
	CHECKED BY		

TCP_INTERSECTION DETAILING 3/23/2017 2:30:3 PM

JASON H. LAU
LICENSED PROFESSIONAL ENGINEER
NO. 9360-C
HAWAII USA

4/30/18
EXP. DATE

This work was prepared by me or under my supervision.

STATE OF HAWAII
DEPARTMENT OF TRANSPORTATION
HIGHWAYS DIVISION

TRAFFIC CONTROL PLAN

CATCH BASIN NO. 148

KAWA WATERSHED STORM WATER BEST MANAGEMENT PRACTICES ON OAHU, PHASE 1


Project No. 83G-01-17M

Scale: 1" = 40'-0" Date: April 2017

SHEET No. TC-08 OF 14 SHEETS

FED. ROAD DIST. NO.	STATE	PROJ. NO.	FISCAL YEAR	SHEET NO.	TOTAL SHEETS
HAWAII	HAW.	83G-01-17M	2017	43	48

Posted speed limit along Kamehameha Highway is 35 mph.

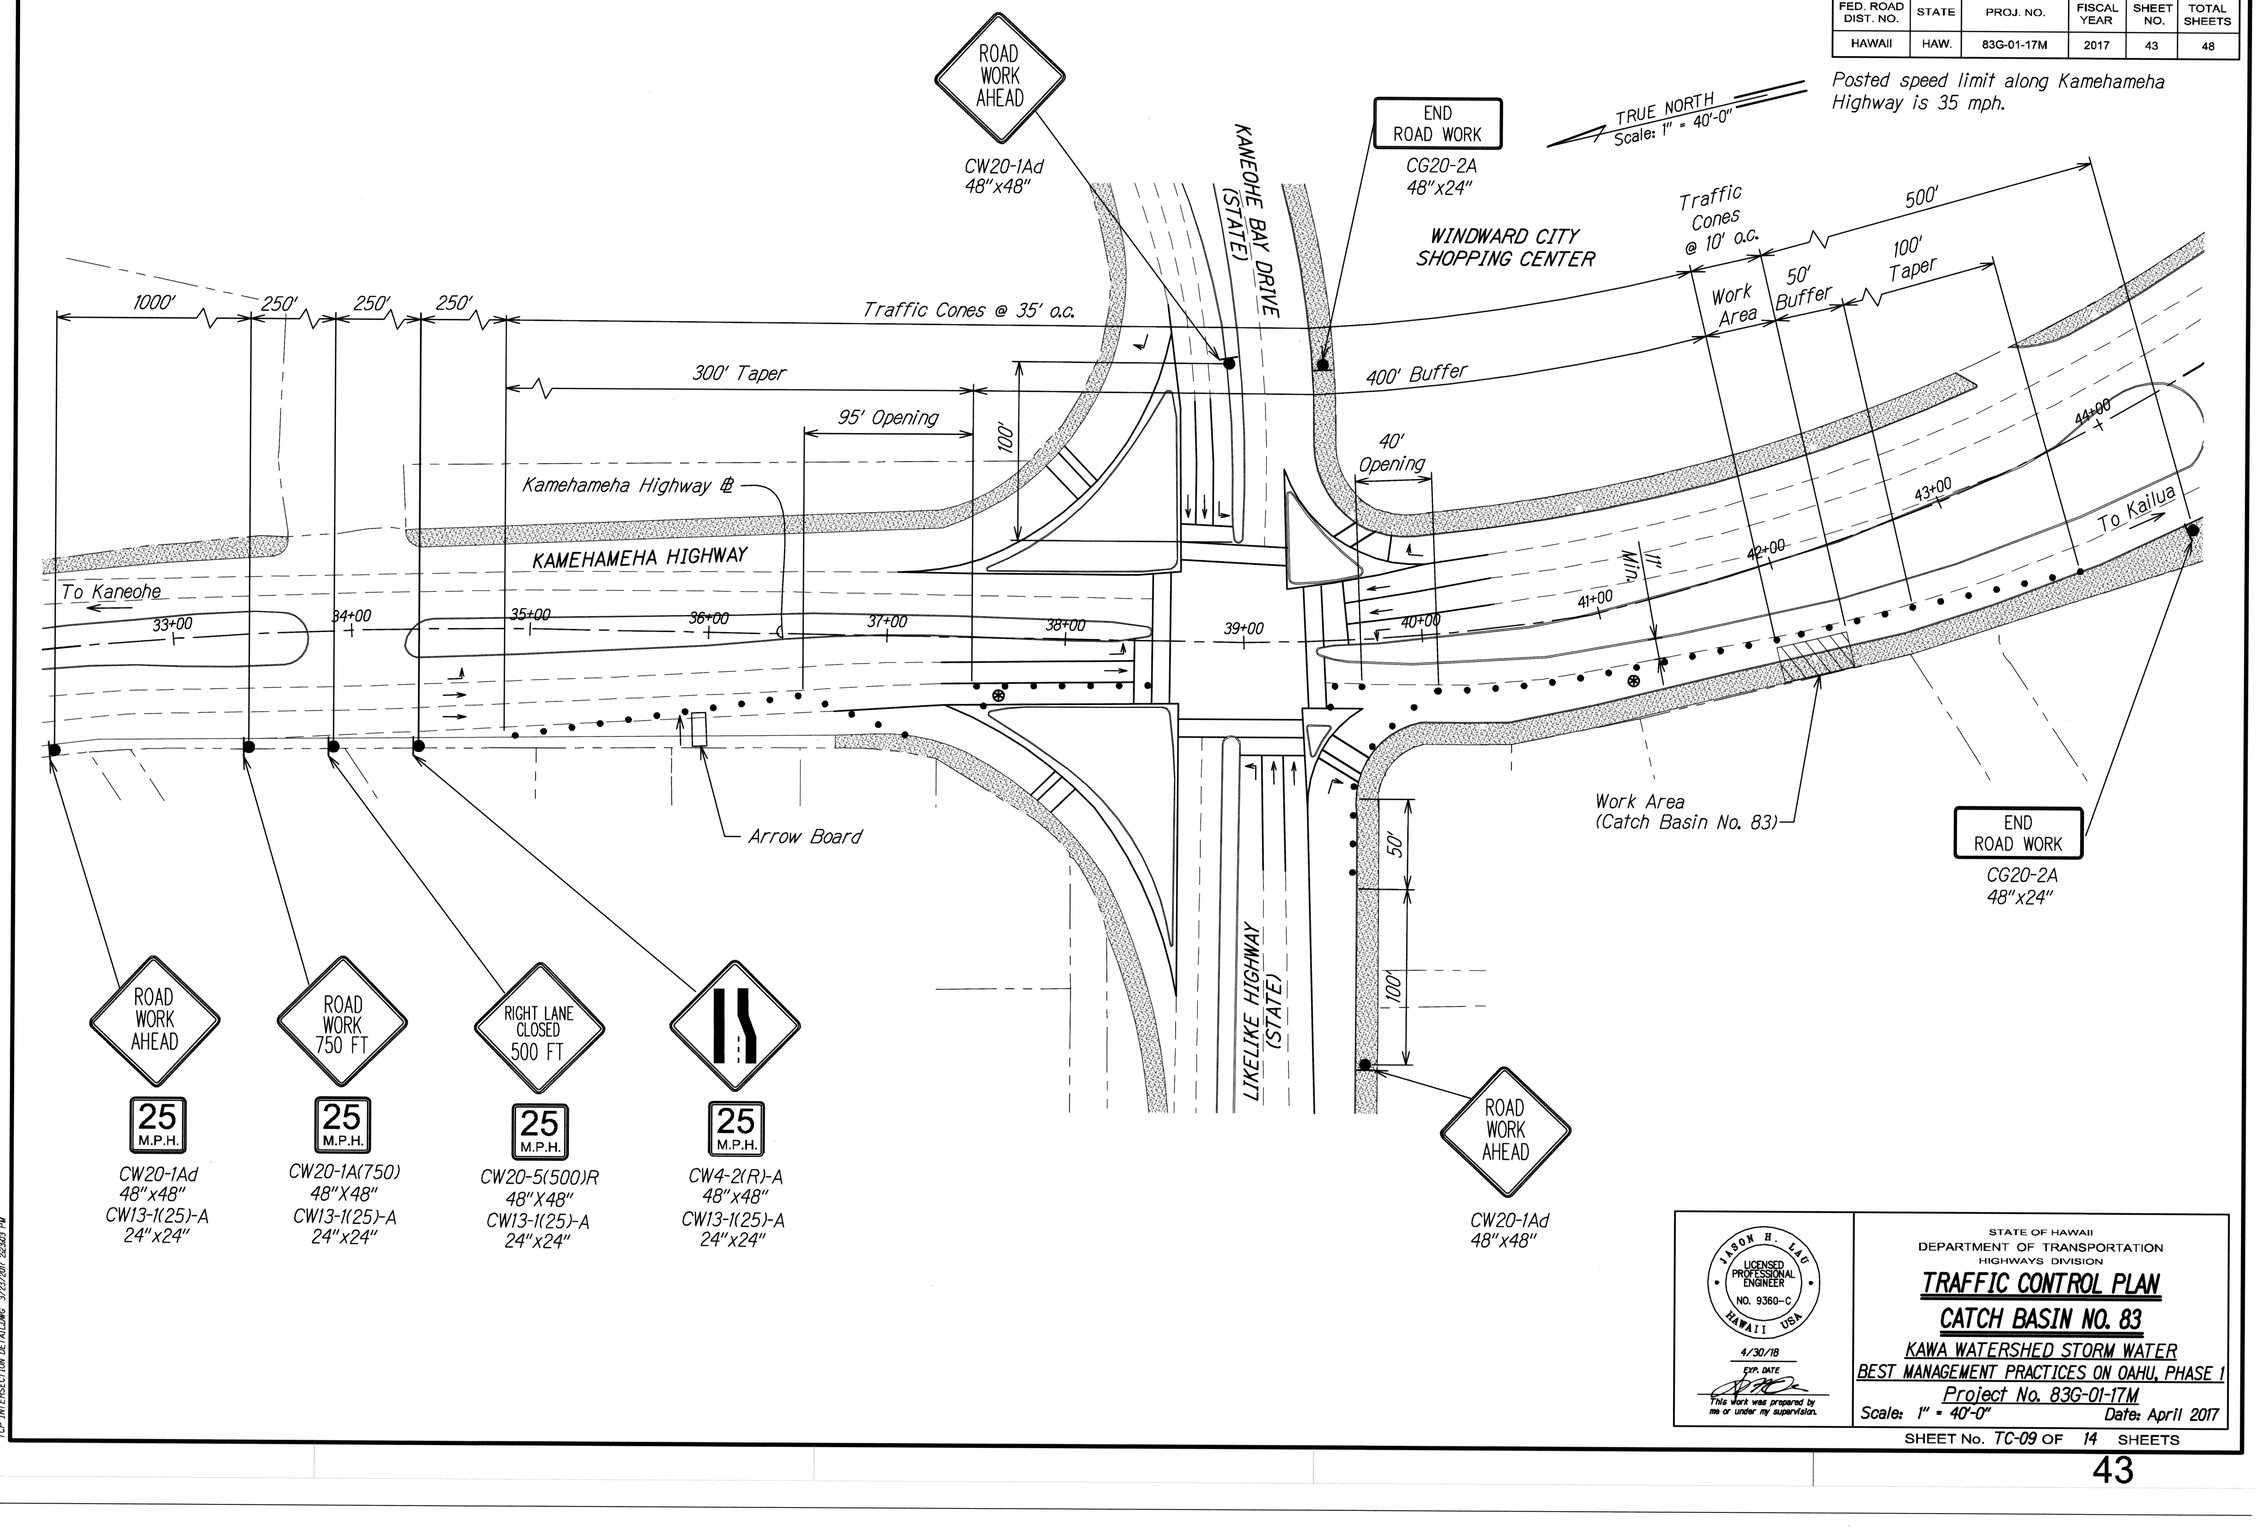

ORIGINAL PLANS BY ... SURVEY PLOTTED BY ... DATE
REVISIONS BY ... TRACED BY
NOTE: BOOK ... DESIGNED BY
QUANTITIES BY ... CHECKED BY
No. ...

TCP INTERSECTION DETAILING 3/23/2017 2:30:3 PM

JASON H. LAU LICENSED PROFESSIONAL ENGINEER NO. 9360-C HAWAII USA
4/30/18
EXP. DATE
This work was prepared by me or under my supervision.

STATE OF HAWAII
DEPARTMENT OF TRANSPORTATION
HIGHWAYS DIVISION


TRAFFIC CONTROL PLAN
CATCH BASIN NO. 83

KAWA WATERSHED STORM WATER BEST MANAGEMENT PRACTICES ON OAHU, PHASE 1
Project No. 83G-01-17M
Scale: 1" = 40'-0" Date: April 2017

SHEET No. TC-09 OF 14 SHEETS

FED. ROAD DIST. NO.	STATE	PROJ. NO.	FISCAL YEAR	SHEET NO.	TOTAL SHEETS
HAWAII	HAW.	83G-01-17M	2017	44	48

Posted speed limit along Kamehameha Highway is 35 mph.

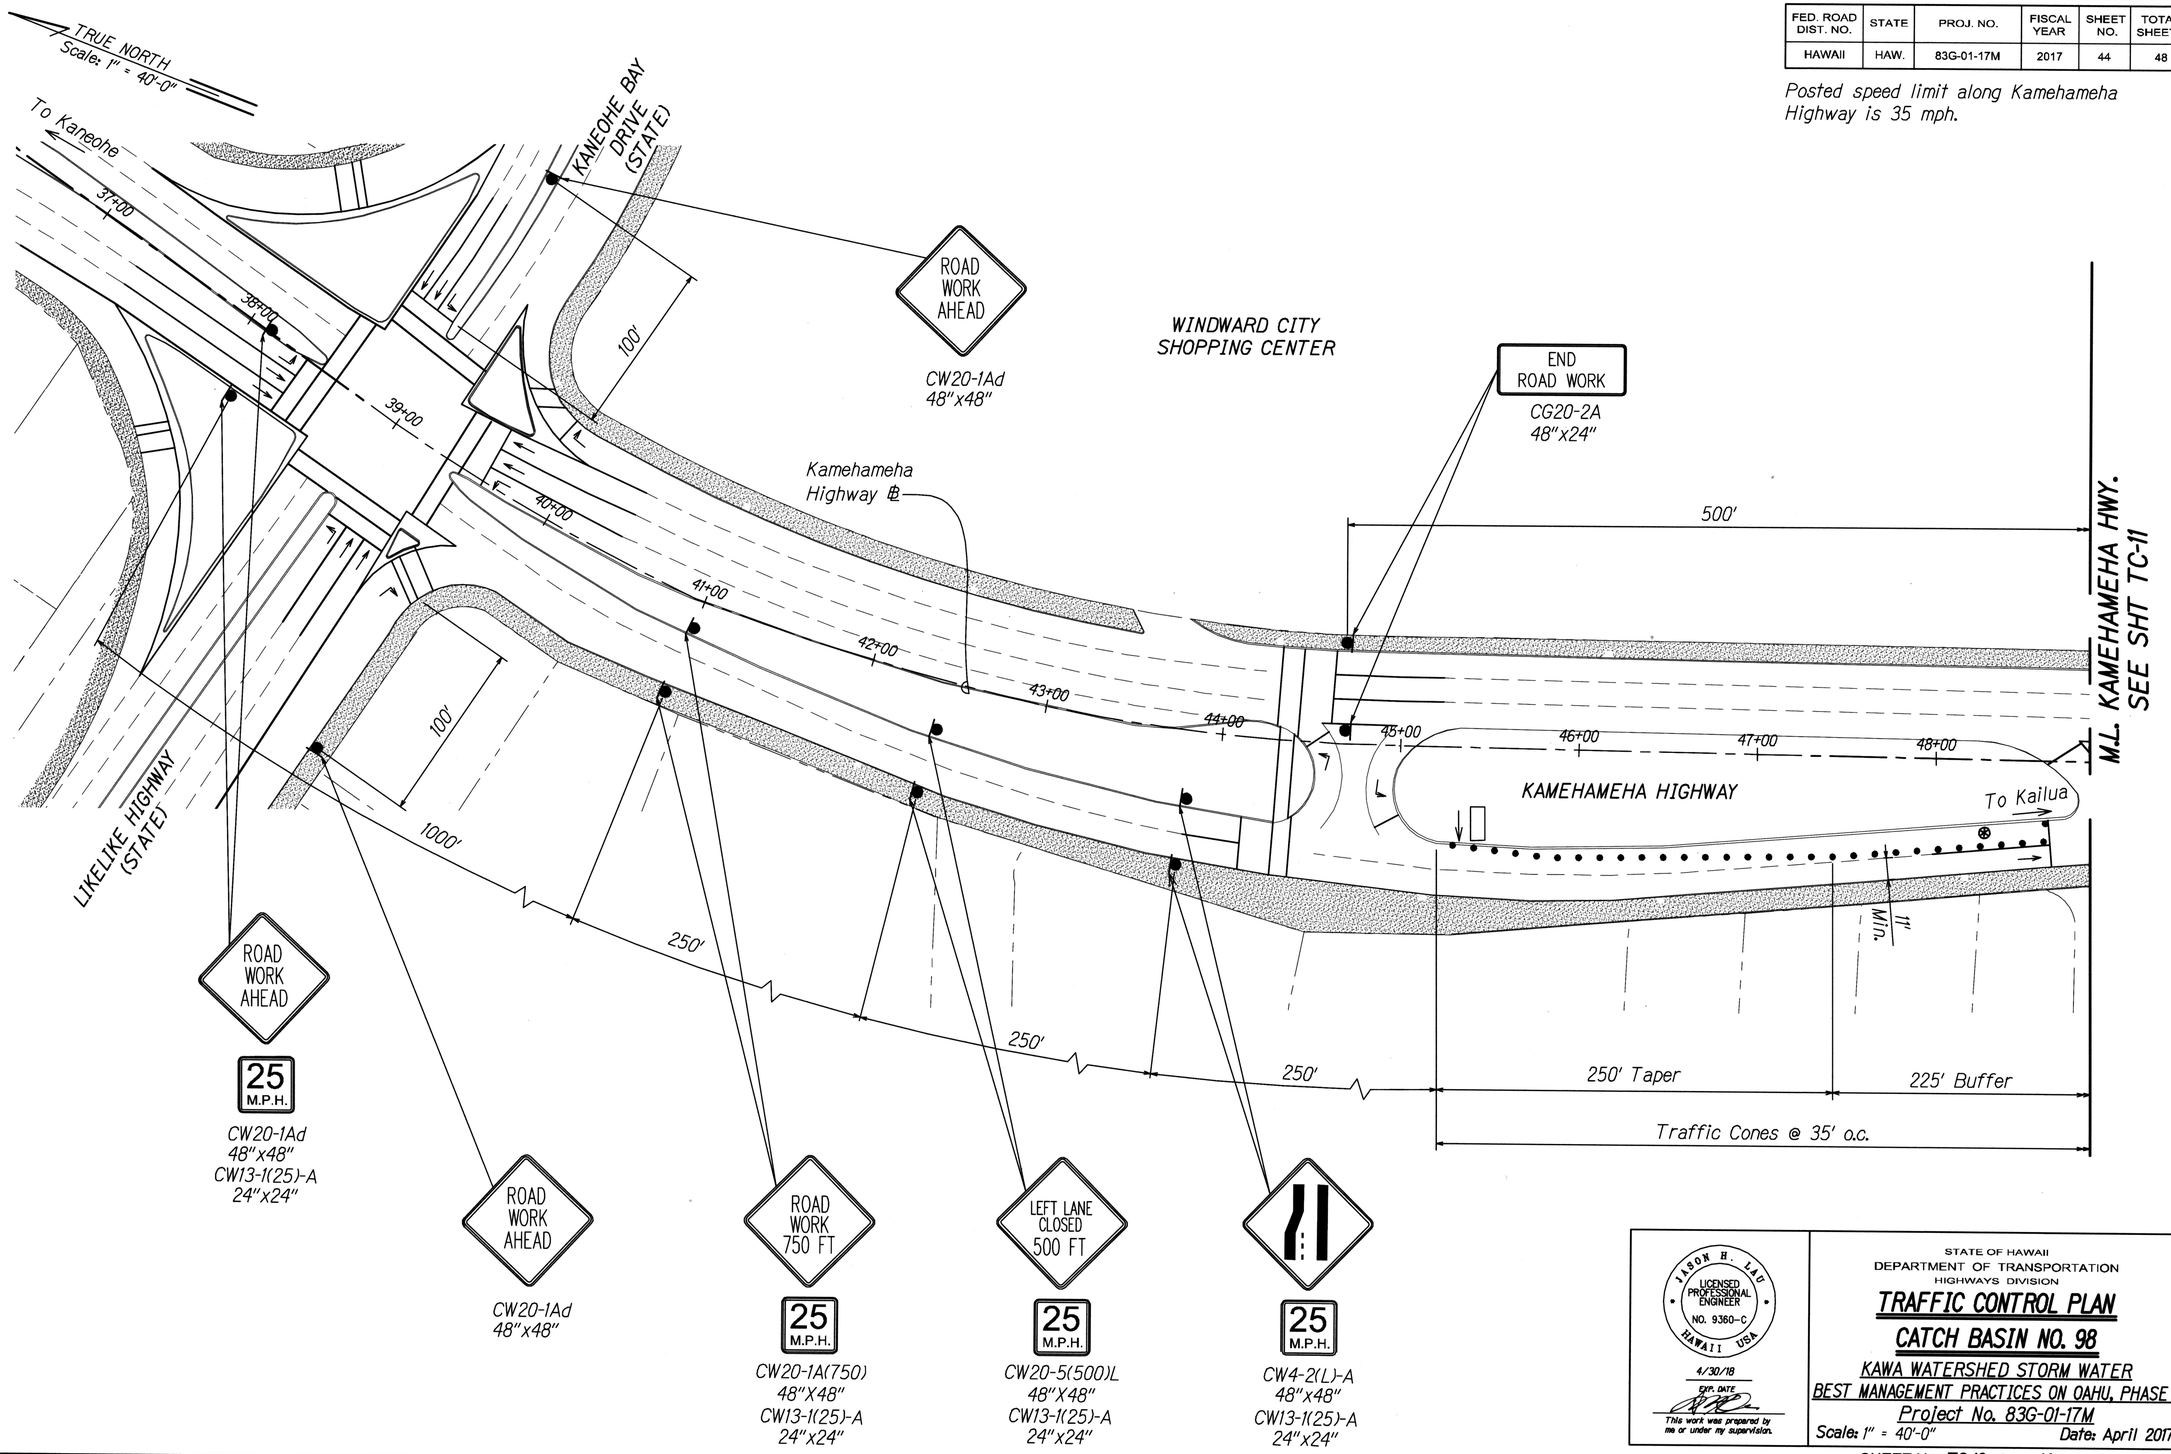

ORIGINAL PLANS BY
SURVEY PLOTTED BY ..... DATE
PLANS BY
TRACED BY
NOTE BOOK DESIGNED BY
QUANTITIES BY
CHECKED BY
No.

TCP - CB 98.DWG 3/24/2017 3:44:54 PM

JASON H. LAU
LICENSED PROFESSIONAL ENGINEER
NO. 9360-C
HAWAII USA
4/30/18
EXP. DATE
This work was prepared by me or under my supervision.

STATE OF HAWAII
DEPARTMENT OF TRANSPORTATION
HIGHWAYS DIVISION

TRAFFIC CONTROL PLAN
CATCH BASIN NO. 98


KAWA WATERSHED STORM WATER
BEST MANAGEMENT PRACTICES ON OAHU, PHASE 1
Project No. 83G-01-17M

Scale: 1" = 40'-0" Date: April 2017

SHEET No. TC-10 OF 14 SHEETS

FED. ROAD DIST. NO.	STATE	PROJ. NO.	FISCAL YEAR	SHEET NO.	TOTAL SHEETS
HAWAII	HAW.	83G-01-17M	2017	45	48

Posted speed limit along Kamehameha Highway is 35 mph.

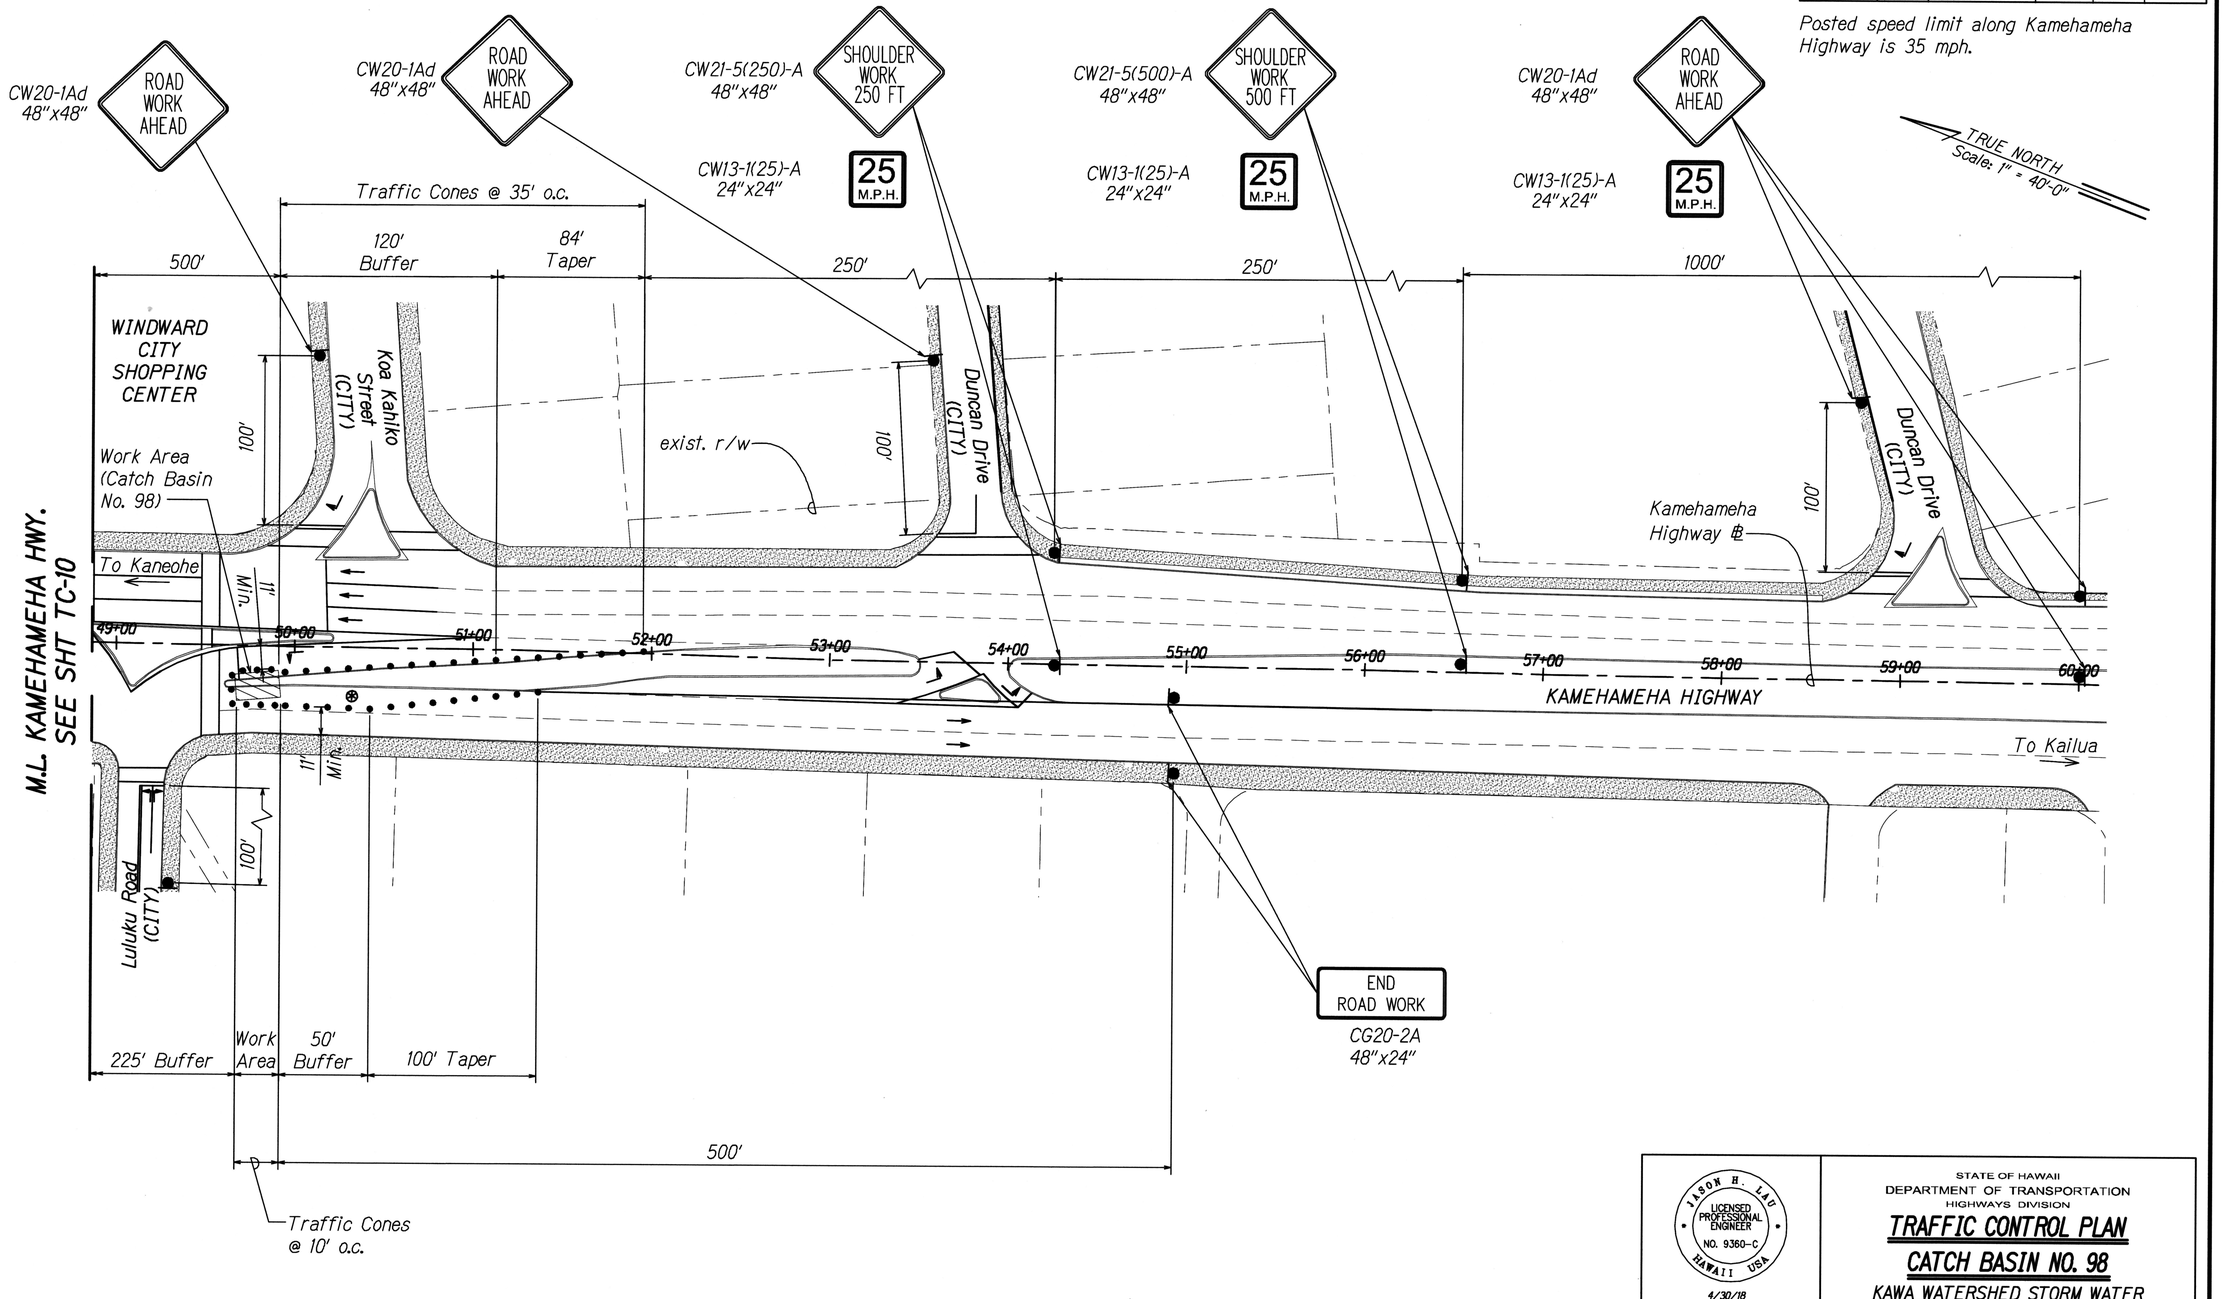

ORIGINAL PLAN	SURVEY PLOTTED BY	DATE
	DRAWN BY	
	TRACED BY	
NOTE BOOK	DESIGNED BY	
	QUANTITIES BY	
No.	CHECKED BY	

TCP - CB ISLAND 3/24/2017 3:45:4 PM

JASON H. LAU
LICENSED PROFESSIONAL ENGINEER
NO. 9360-C
HAWAII USA

4/30/18
EXP. DATE

This work was prepared by me or under my supervision.

STATE OF HAWAII
DEPARTMENT OF TRANSPORTATION
HIGHWAYS DIVISION

TRAFFIC CONTROL PLAN

CATCH BASIN NO. 98


KAWA WATERSHED STORM WATER BEST MANAGEMENT PRACTICES ON OAHU, PHASE 1
Project No. 83G-01-17M

Scale: 1" = 40'-0" Date: April 2017

SHEET No. TC-11 OF 14 SHEETS

FED. ROAD DIST. NO.	STATE	PROJ. NO.	FISCAL YEAR	SHEET NO.	TOTAL SHEETS
HAWAII	HAW.	83G-01-17M	2017	14	48

Posted speed limit along Kamehameha Highway is 35 mph.

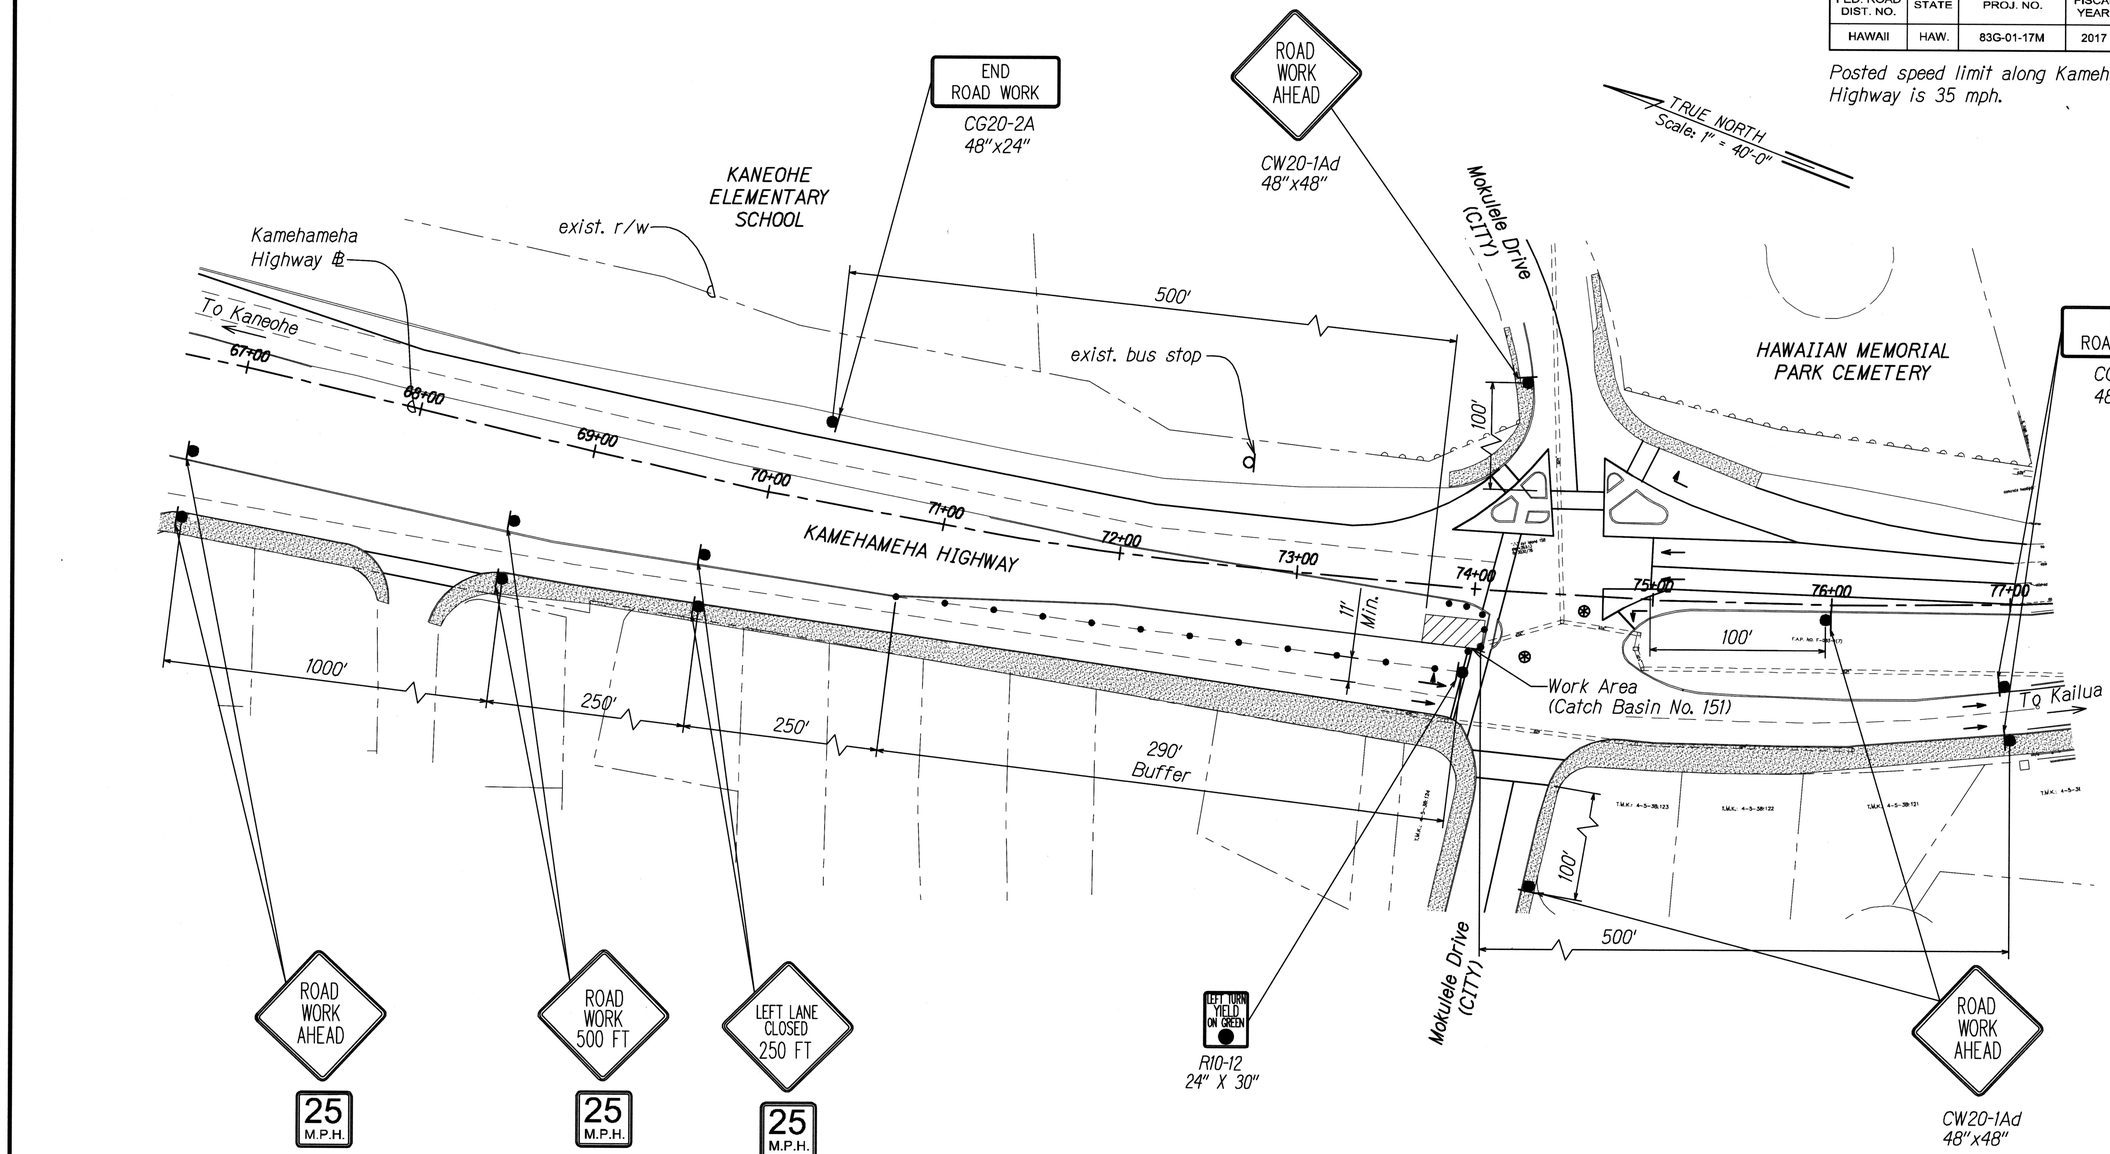

ORIGINAL PLANS	SURVEY PLOTTED BY	DATE
	DRAWN BY	
	TRACED BY	
NOTE: BOOK	DESIGNED BY	
	QUANTITIES BY	
No.	CHECKED BY	

TCP - CB 151.DWG 3/24/2017 3:44:4 PM

JASON H. LAU
LICENSED PROFESSIONAL ENGINEER
NO. 9360-C
HAWAII USA
4/30/18
EXP. DATE
This work was prepared by me or under my supervision.

STATE OF HAWAII
DEPARTMENT OF TRANSPORTATION
HIGHWAYS DIVISION

TRAFFIC CONTROL PLAN
CATCH BASIN NO. 151


KAWA WATERSHED STORM WATER BEST MANAGEMENT PRACTICES ON OAHU, PHASE 1
Project No. 83G-01-17M

Scale: 1" = 40'-0" Date: April 2017

SHEET No. TC-12 OF 14 SHEETS

FED. ROAD DIST. NO.	STATE	PROJ. NO.	FISCAL YEAR	SHEET NO.	TOTAL SHEETS
HAWAII	HAW.	83G-01-17M	2017	47	48

Posted speed limit along Kamehameha Highway is 35 mph.

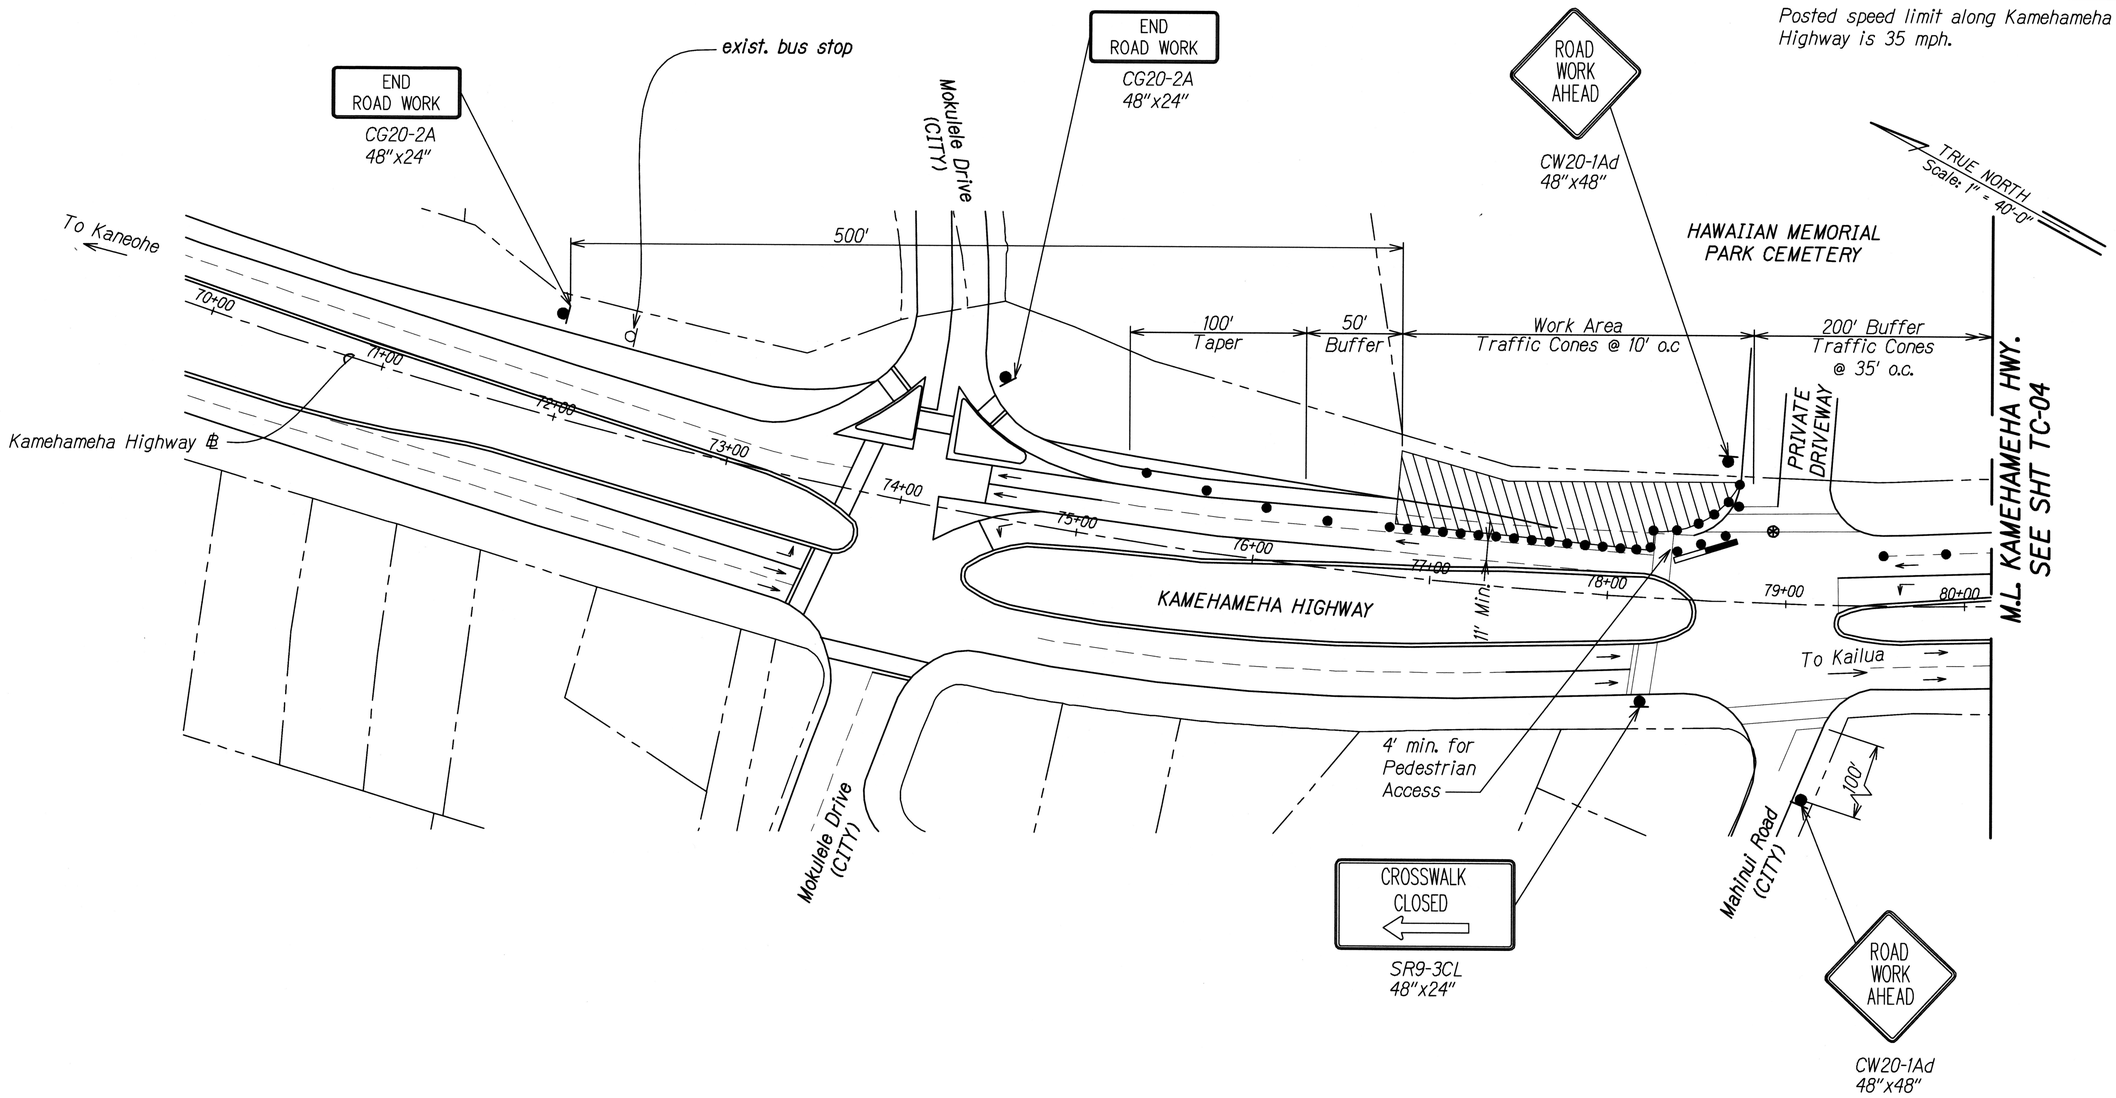

ORIGINAL PLAN	SURVEY PLOTTED BY	DATE
	DRAWN BY	
	TRACED BY	
NOTE BOOK	DESIGNED BY	
	QUANTITIES BY	
No.	CHECKED BY	

TCPLDWG 3/23/2017 2:34:34 PM

JASON H. LAU LICENSED PROFESSIONAL ENGINEER NO. 9360-C HAWAII USA

4/30/18
EXP. DATE

This work was prepared by me or under my supervision.

STATE OF HAWAII
DEPARTMENT OF TRANSPORTATION
HIGHWAYS DIVISION

TRAFFIC CONTROL PLAN
NUTRIENT SEPARATING BAFFLE BOX


KAWA WATERSHED STORM WATER BEST MANAGEMENT PRACTICES ON OAHU, PHASE 1
Project No. 83G-01-17M

Scale: 1" = 40'-0" Date: April 2017

SHEET No. TC-13 OF 14 SHEETS

FED. ROAD DIST. NO.	STATE	PROJ. NO.	FISCAL YEAR	SHEET NO.	TOTAL SHEETS
HAWAII	HAW.	83G-01-17M	2017	48	48

Posted speed limit along Kamehameha Highway is 35 mph.

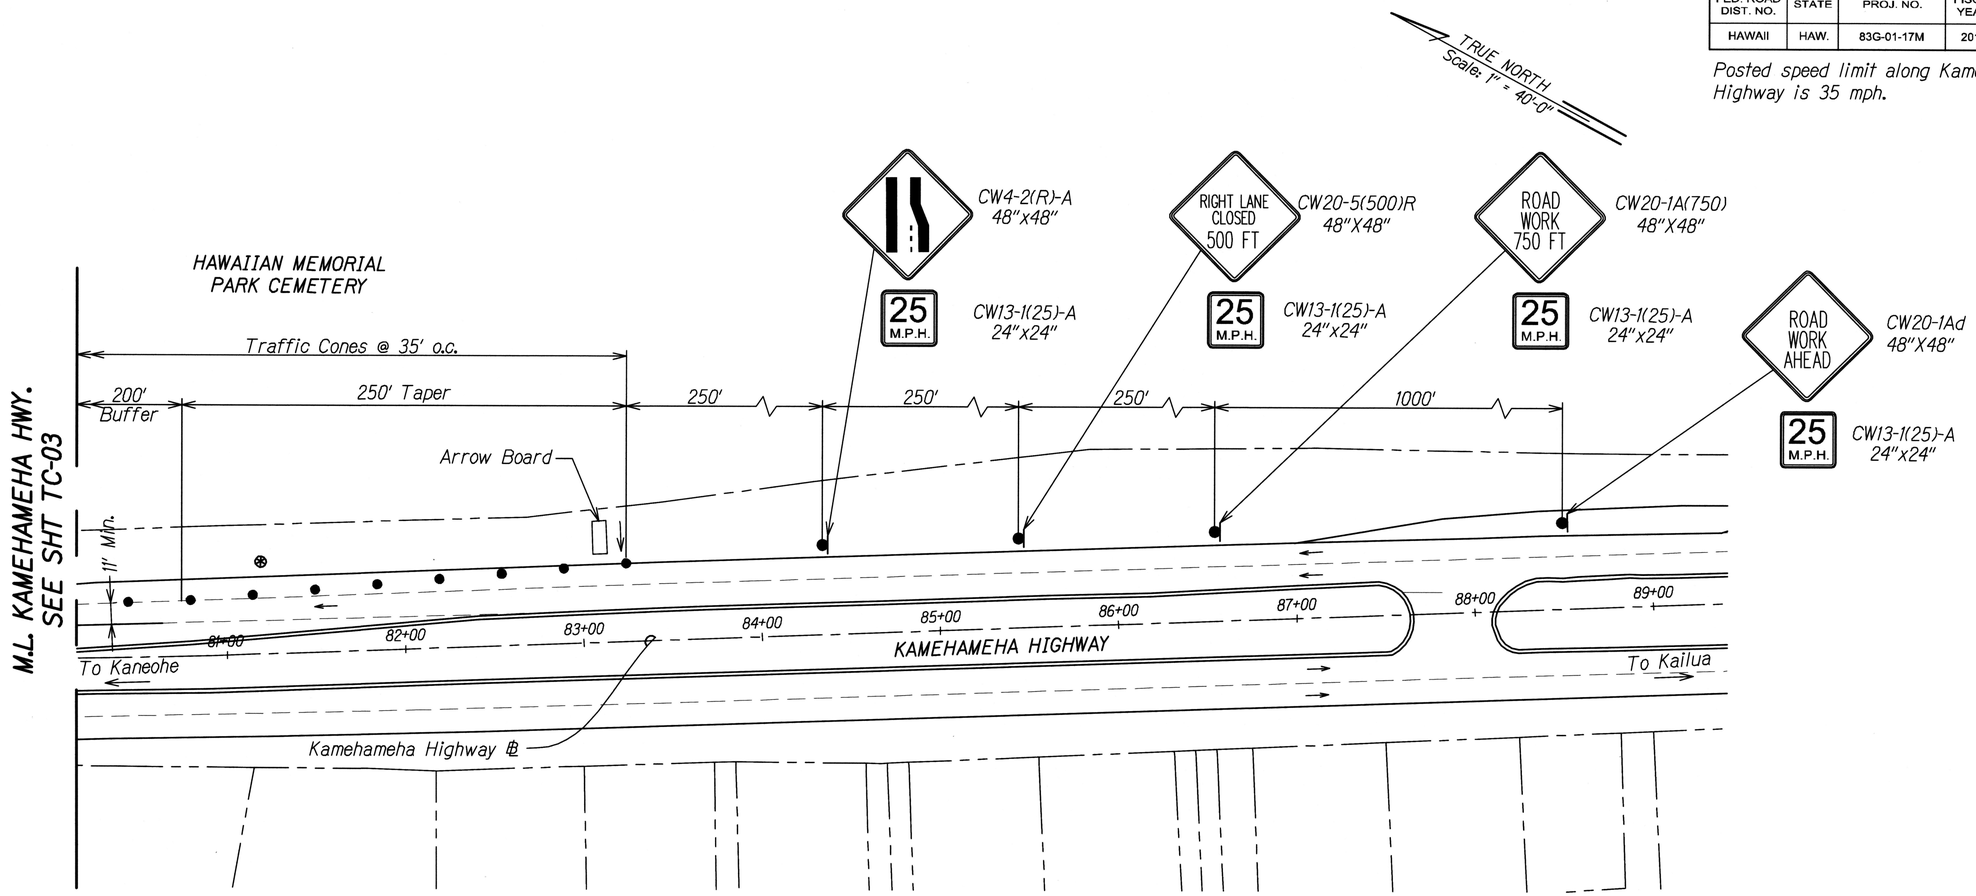

ORIGINAL PLAN	SURVEY PLOTTED BY	DATE
	DRAWN BY	
	TRACED BY	
NOTE BOOK	DESIGNED BY	
	QUANTITIES BY	
No.	CHECKED BY	

TCPJNG 3/31/2017 2:34:34 PM

JASON H. LAU
LICENSED PROFESSIONAL ENGINEER
NO. 9360-C
HAWAII USA

4/30/18
EXP. DATE

This work was prepared by me or under my supervision.

STATE OF HAWAII
DEPARTMENT OF TRANSPORTATION
HIGHWAYS DIVISION

TRAFFIC CONTROL PLAN

NUTRIENT SEPARATING BAFFLE BOX

KAWA WATERSHED STORM WATER
BEST MANAGEMENT PRACTICES ON OAHU, PHASE 1
Project No. 83G-01-17M

Scale: 1" = 40'-0" Date: April 2017

SHEET No. TC-14 OF 14 SHEETS