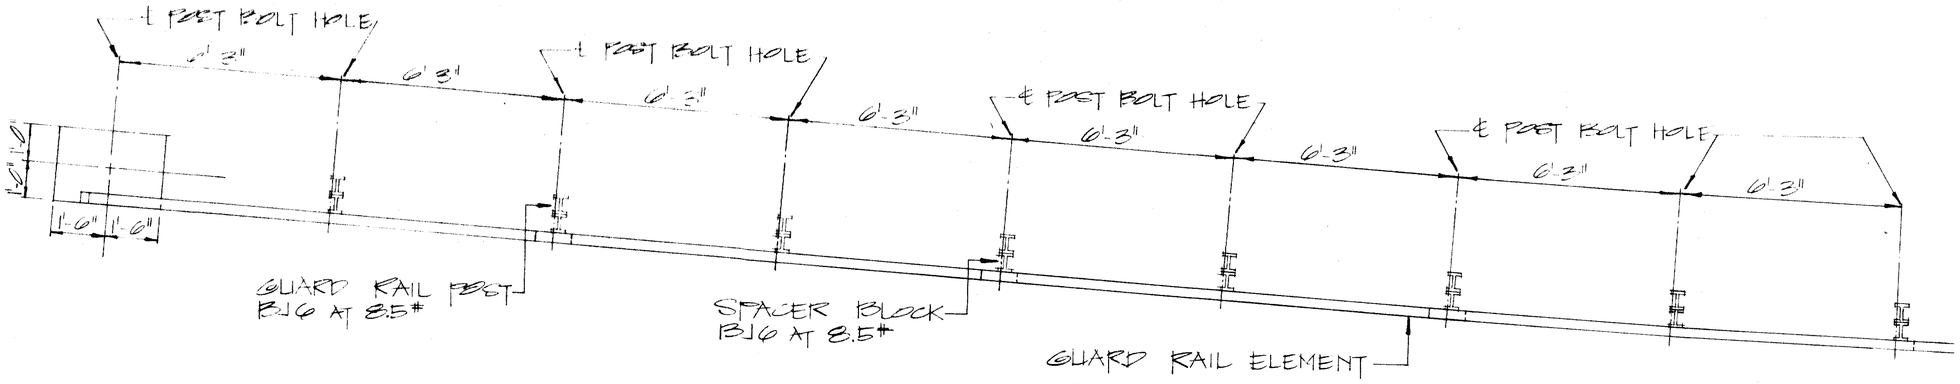

PLAN

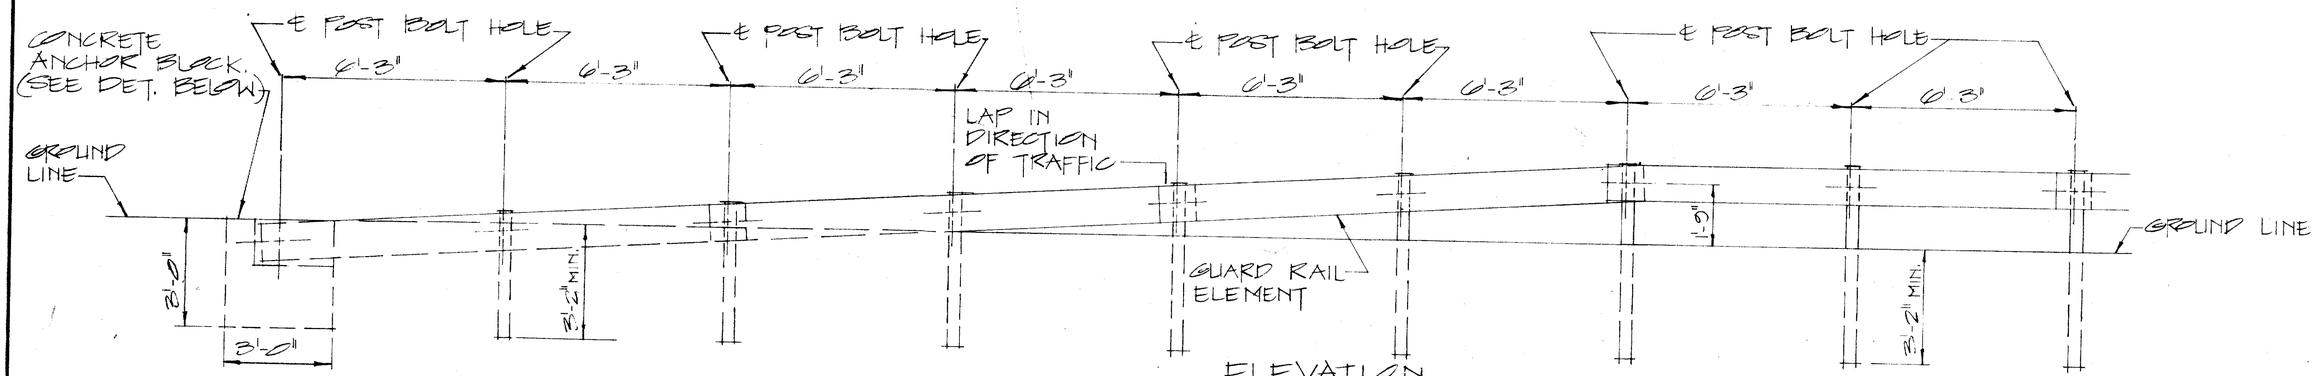

ELEVATION

RAMP END ANCHORAGE

SCALE: 1/2" = 1'-0"

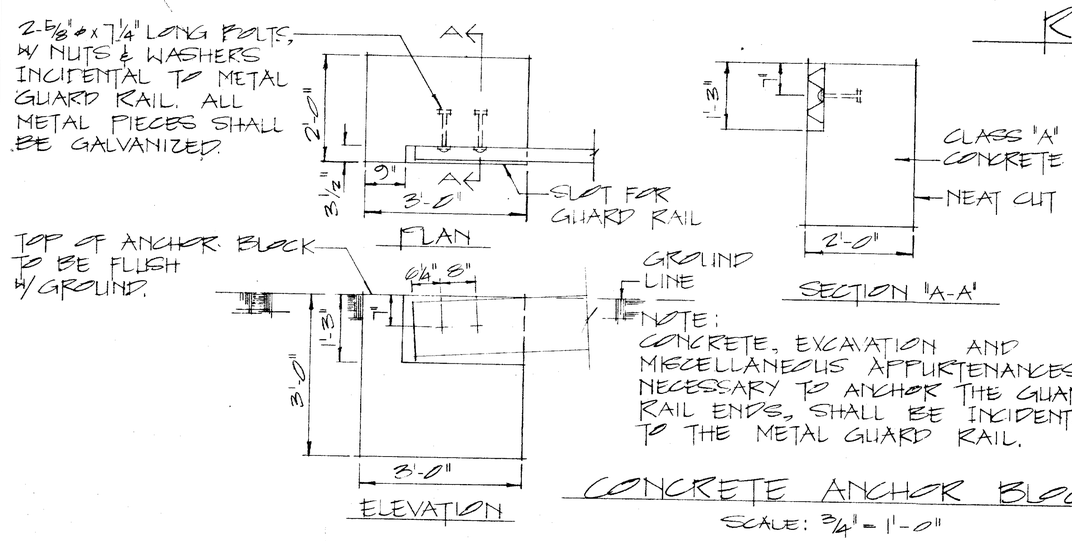

NOTE:
CONCRETE, EXCAVATION AND MISCELLANEOUS APPURTENANCES NECESSARY TO ANCHOR THE GUARD RAIL ENDS, SHALL BE INCIDENTAL TO THE METAL GUARD RAIL.

CONCRETE ANCHOR BLOCK

SCALE: 3/4" = 1'-0"

U. S. DEPARTMENT OF AGRICULTURE
SOIL CONSERVATION SERVICE

ORIGINAL PLAN	SURVEY PLOTTED BY
	SURVEY BY
	TRACED BY
NOTE BOOK	DESIGNED BY
	QUANTITIES BY
No.	CHECKED BY

DATE

JOB NO.