FED. ROAD DIST. NO.	STATE	FED. AID PROJ. NO.	FISCAL YEAR	SHEET NO.	TOTAL SHEETS
HAWAII	HAW.	83B-01-97M	1997	1	25

INDEX TO DRAWINGS

SHEET NO.	DESCRIPTION
1	TITLE SHEET
2	STANDARD PLANS SUMMARY
3	GENERAL NOTES AND LEGEND
4 – 6	TYPICAL SECTIONS
7 – 14	ROADWAY PLANS
15 – 25	PAVEMENT MARKING & SIGNING PLANS

STATE OF HAWAII

DEPARTMENT OF TRANSPORTATION

HIGHWAYS DIVISION

HONOLULU, HAWAII

PLANS FOR

KAMEHAMEHA HIGHWAY RESURFACING

KAWAILOA DRIVE TO KAPUHI STREET

PROJECT NO. 83B-01-97M

DISTRICTS OF WAIALUA AND KOOLAULOA

ISLAND OF OAHU

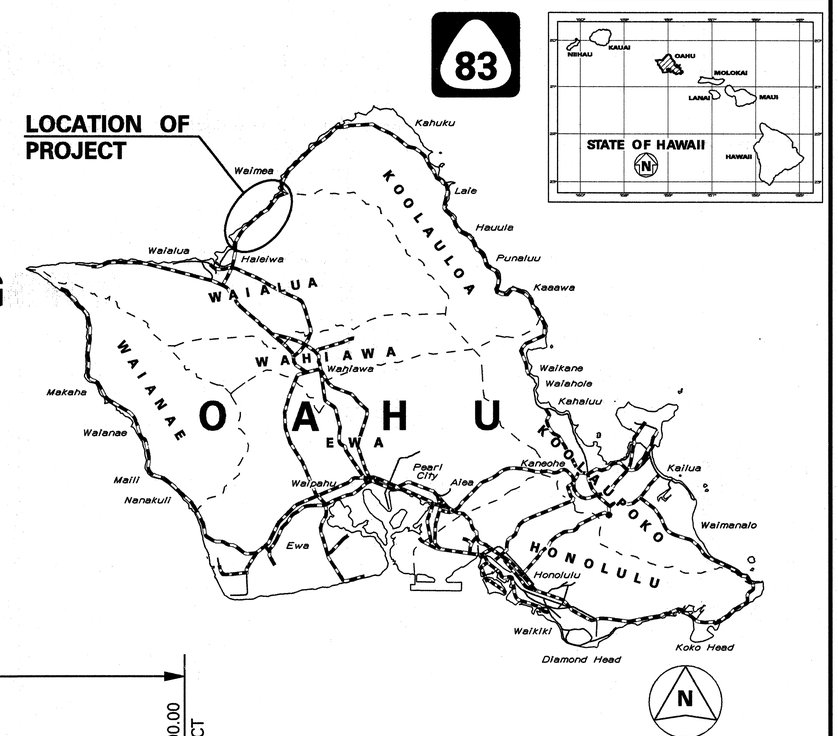

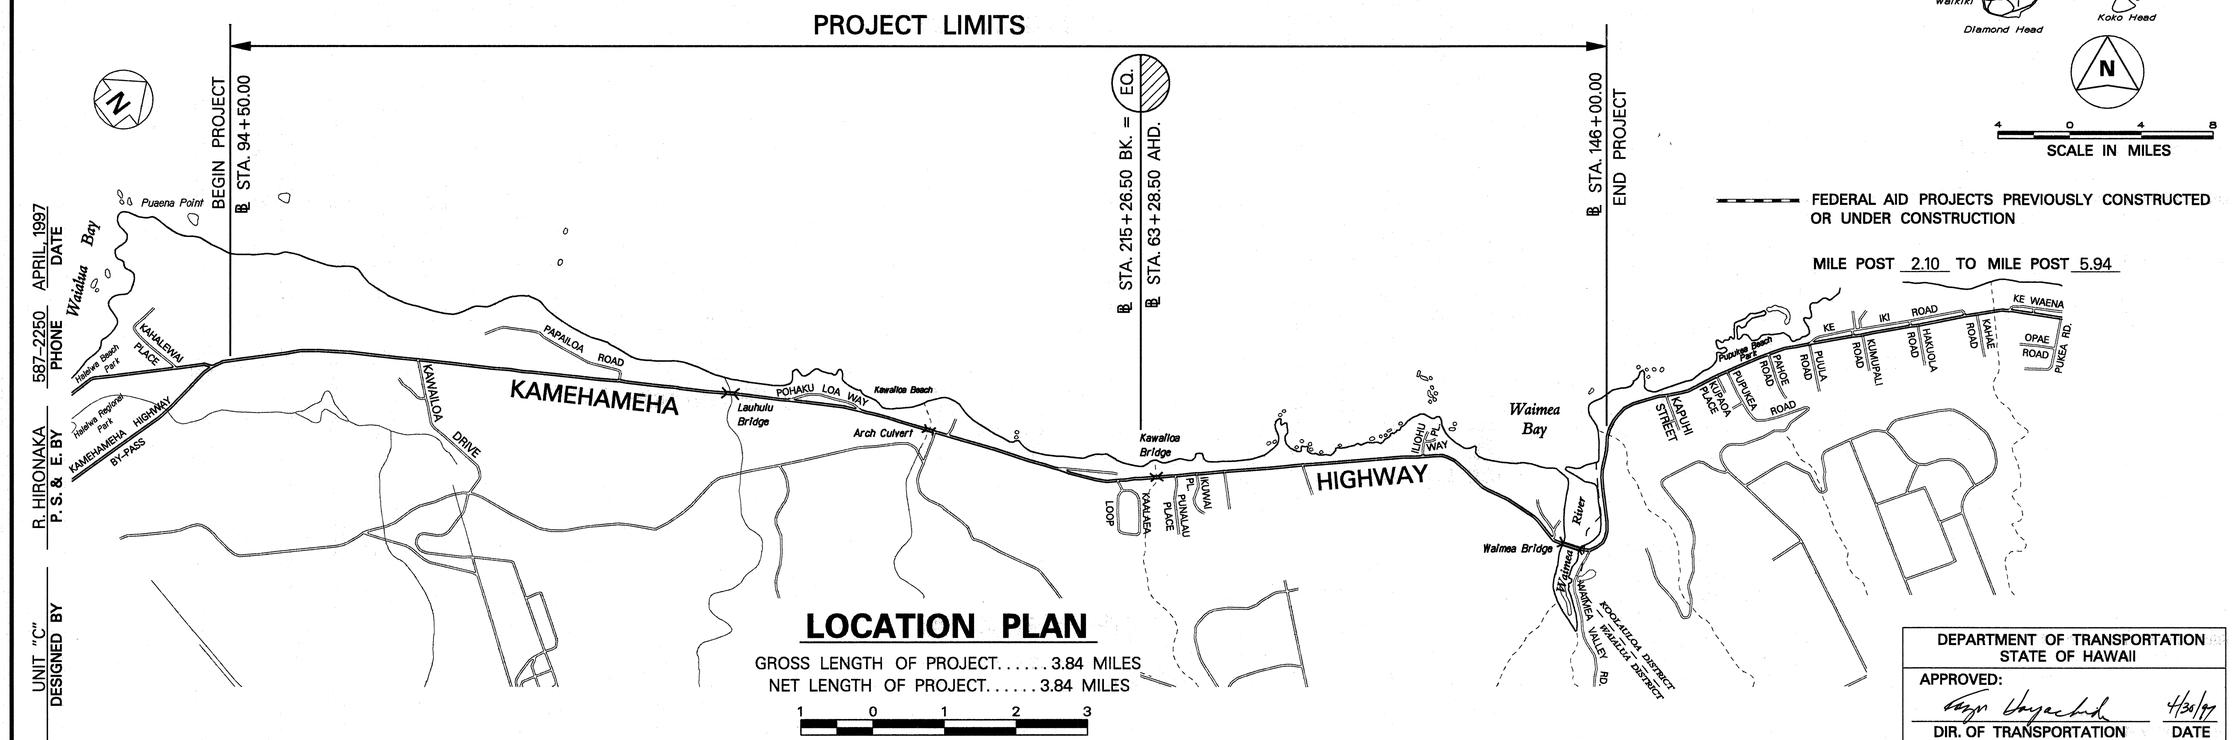

LOCATION PLAN

GROSS LENGTH OF PROJECT.....3.84 MILES

NET LENGTH OF PROJECT.....3.84 MILES

1 0 1 2 3

SCALE IN THOUSAND FEET

UNIT "C" — DESIGNED BY R. HIRONAKA — P. S. & E. BY 587-2250 — PHONE APRIL 1997 — DATE

DEPARTMENT OF TRANSPORTATION
STATE OF HAWAII

APPROVED: 4/30/97

DIR. OF TRANSPORTATION — DATE

rkandtsht.dgn login: george r4-28-97

D-5-5