FED. ROAD DIST. NO.	STATE	PROJ. NO.	FISCAL YEAR	SHEET NO.	TOTAL SHEETS
HAWAII	HAW.	83F -	1991	5	7

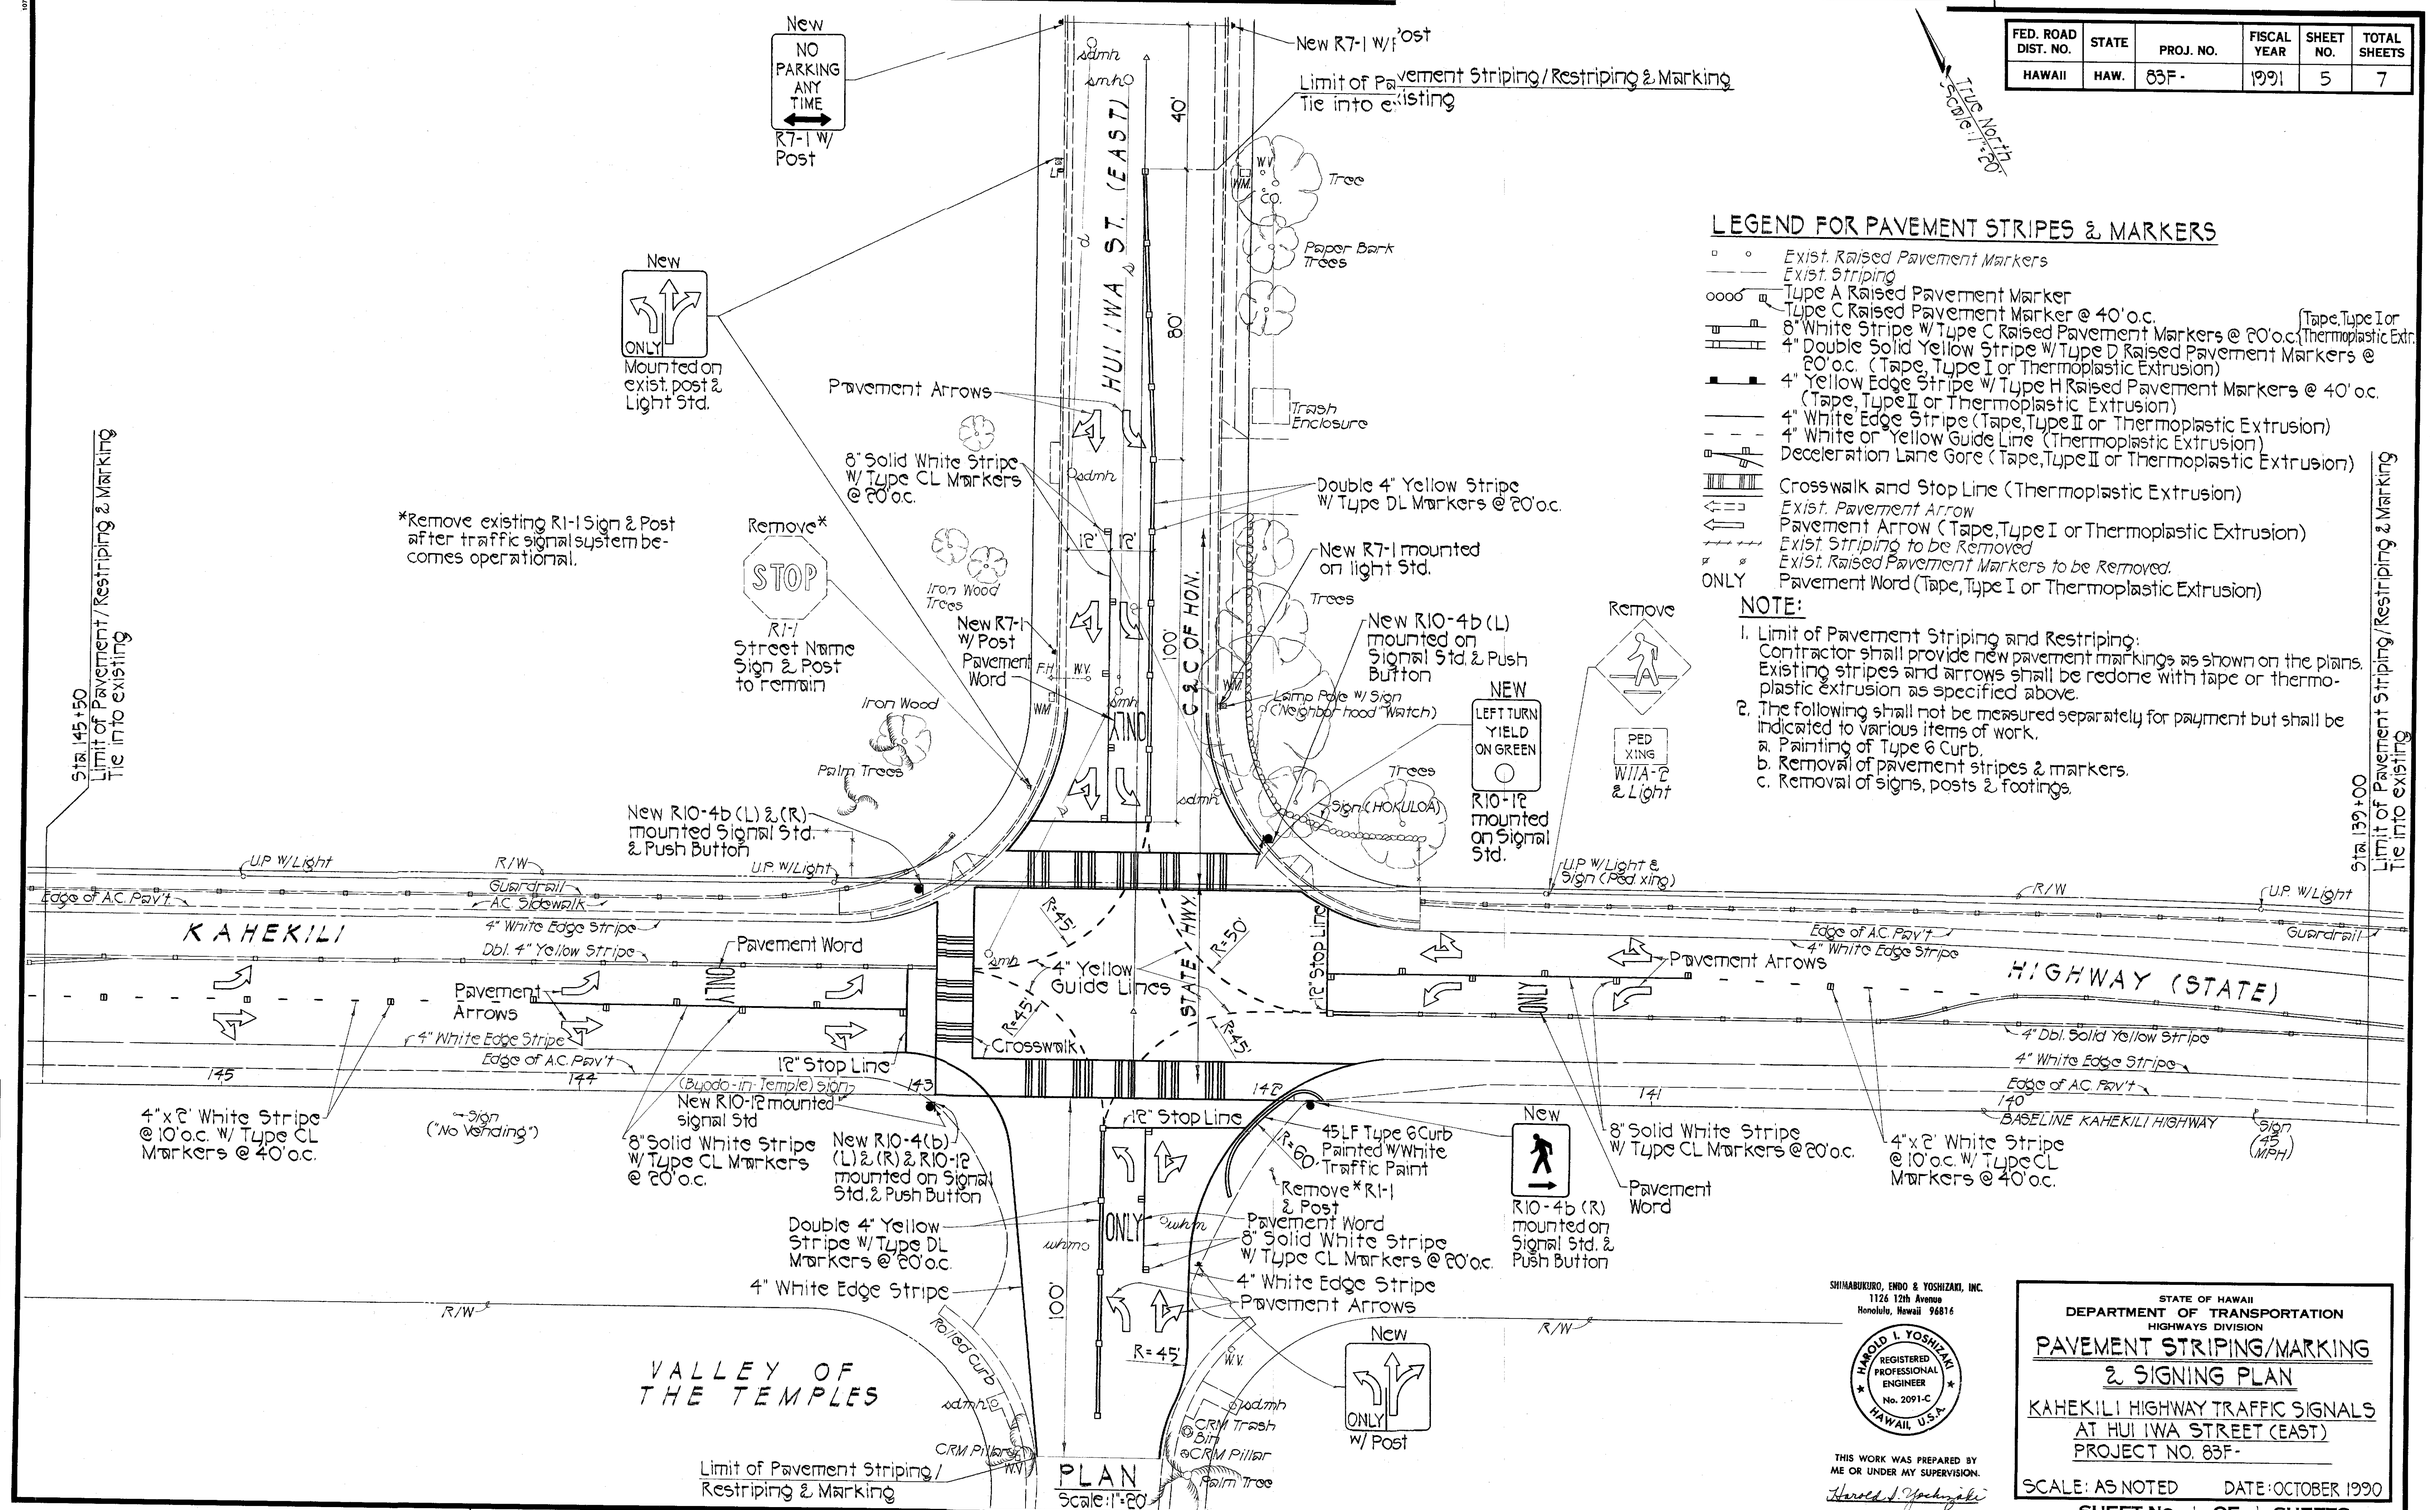

LEGEND FOR PAVEMENT STRIPES & MARKERS

- Exist. Raised Pavement Markers
- Exist. Striping
- Type A Raised Pavement Marker
- Type C Raised Pavement Marker @ 40' o.c.
- 8" White Stripe W/ Type C Raised Pavement Markers @ 20' o.c. (Tape, Type I or Thermoplastic Extr.)
- 4" Double Solid Yellow Stripe W/ Type D Raised Pavement Markers @ 20' o.c. (Tape, Type I or Thermoplastic Extrusion)
- 4" Yellow Edge Stripe W/ Type H Raised Pavement Markers @ 40' o.c. (Tape, Type II or Thermoplastic Extrusion)
- 4" White Edge Stripe (Tape, Type II or Thermoplastic Extrusion)
- 4" White or Yellow Guide Line (Thermoplastic Extrusion)
- Deceleration Lane Gore (Tape, Type II or Thermoplastic Extrusion)
- Crosswalk and Stop Line (Thermoplastic Extrusion)
- Exist. Pavement Arrow
- Pavement Arrow (Tape, Type I or Thermoplastic Extrusion)
- Exist. Striping to be Removed
- Exist. Raised Pavement Markers to be Removed.
- ONLY — Pavement Word (Tape, Type I or Thermoplastic Extrusion)

NOTE:

1. Limit of Pavement Striping and Restriping:
   Contractor shall provide new pavement markings as shown on the plans. Existing stripes and arrows shall be redone with tape or thermoplastic extrusion as specified above.
2. The following shall not be measured separately for payment but shall be indicated to various items of work.
   a. Painting of Type 6 Curb.
   b. Removal of pavement stripes & markers.
   c. Removal of signs, posts & footings.

ORIGINAL PLAN	SURVEY PLOTTED BY	DATE
	DRAWN BY	
NOTE BOOK	TRACED BY	
	DESIGNED BY	
No.	QUANTITIES BY	
	CHECKED BY	

SHIMABUKURO, ENDO & YOSHIZAKI, INC.
1126 12th Avenue
Honolulu, Hawaii 96816

HAROLD I. YOSHIZAKI
REGISTERED PROFESSIONAL ENGINEER
No. 2091-C
HAWAII, U.S.A.

THIS WORK WAS PREPARED BY ME OR UNDER MY SUPERVISION.

Harold I. Yoshizaki

STATE OF HAWAII
DEPARTMENT OF TRANSPORTATION
HIGHWAYS DIVISION

PAVEMENT STRIPING/MARKING & SIGNING PLAN

KAHEKILI HIGHWAY TRAFFIC SIGNALS
AT HUI IWA STREET (EAST)
PROJECT NO. 83F-

SCALE: AS NOTED DATE: OCTOBER 1990

SHEET No. 1 OF 1 SHEETS