FED. ROAD DIST. NO.	STATE	PROJ. NO.	FISCAL YEAR	SHEET NO.	TOTAL SHEETS
HAWAII	HAW.	83F-		4	7

CONDUIT & CABLE SCHEDULE

△	CONDUIT	CABLE
1	2-2"Sch.80	1-26C#14, 6-2C#14
2	2-2"Sch.80	1-26C#14, 2-2C#14
3	1-2"Sch.80	2-2C#14
4	2-2"Sch.80	1-26C#14, 4-2C#14
5	2-2"Sch.80	1-26C#14, 1-2C#14
6	1-2"Sch.80	1-2C#14, 1-3C#12
7	1-2"Sch.80	3-2C#14
8	3-2"Sch.80	1-26C#14, 2-2C#14, 1-24C#20
9	1-2"Sch.80	1-24C#20
10	4-2"Sch.80	1-26C#14, 4-2C#14, 1-24C#20
11	6-2"Sch.80	2-26C#14, 13-2C#14, 1-24C#20, 1-3C#12
12	2-2"Sch.80	3-2C#14, 1-3C#12
13	1-2"Sch.80	1-2C#14
14	1-2"Sch.80	1-3C#12

SIGNAL INDICATIONS

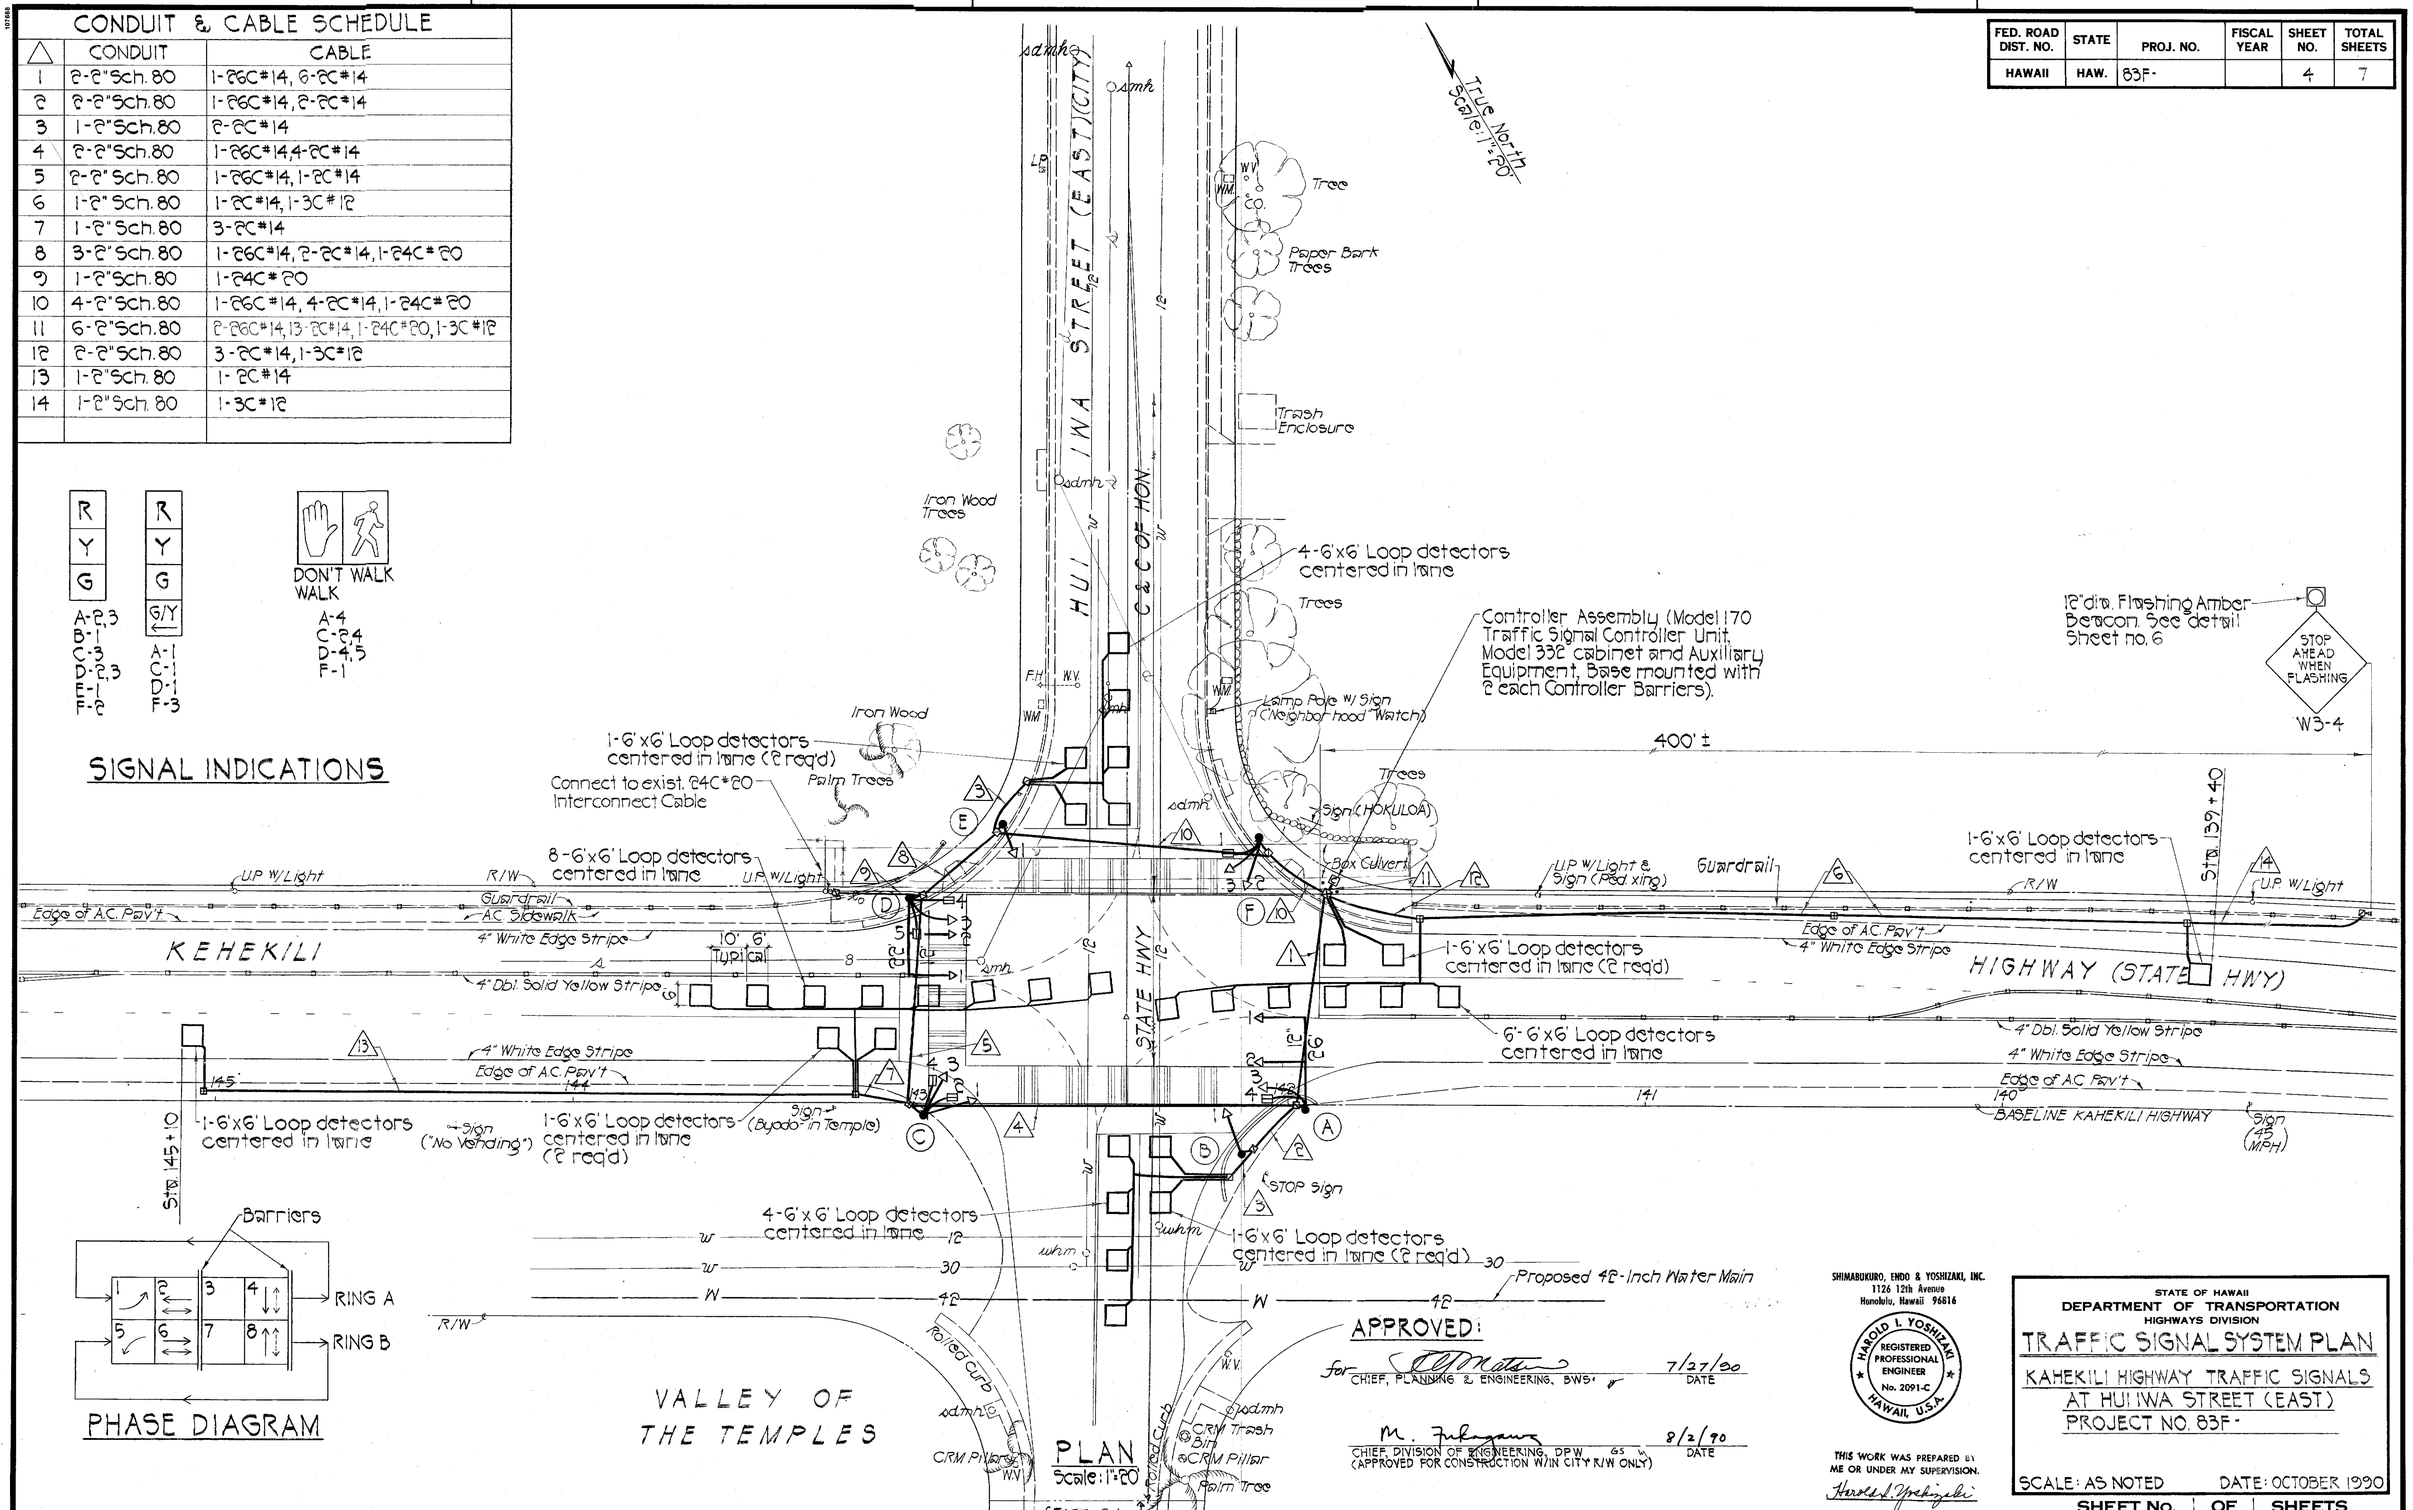

APPROVED:

for CHIEF, PLANNING & ENGINEERING, BWS 7/27/90 DATE

CHIEF, DIVISION OF ENGINEERING, DPW (APPROVED FOR CONSTRUCTION W/IN CITY R/W ONLY) 8/2/90 DATE

SHIMABUKURO, ENDO & YOSHIZAKI, INC.
1126 12th Avenue
Honolulu, Hawaii 96816

HAROLD I. YOSHIZAKI REGISTERED PROFESSIONAL ENGINEER No. 2091-C HAWAII, U.S.A.

THIS WORK WAS PREPARED BY ME OR UNDER MY SUPERVISION.

STATE OF HAWAII
DEPARTMENT OF TRANSPORTATION
HIGHWAYS DIVISION

TRAFFIC SIGNAL SYSTEM PLAN

KAHEKILI HIGHWAY TRAFFIC SIGNALS AT HUI IWA STREET (EAST)
PROJECT NO. 83F-

SCALE: AS NOTED DATE: OCTOBER 1990

SHEET No. 1 OF 1 SHEETS

ORIGINAL PLAN | NOTE BOOK No. 396 | SURVEY PLOTTED BY | DRAWN BY | TRACED BY | DESIGNED BY | QUANTITIES BY | CHECKED BY | DATE