FED. ROAD DIST. NO.	STATE	PROJ. NO.	FISCAL YEAR	SHEET NO.	TOTAL SHEETS
HAWAII	HAW.	HWY-0-03-97	2000	38	110

CTB: STATE20
146'
PM: STY
OPER: SAI,CKY,*RGQ,MNN,MSM
REVISED: 04/24/00
FILE: DOT95111
SCALE: 1"=20
DES: 5/3/97

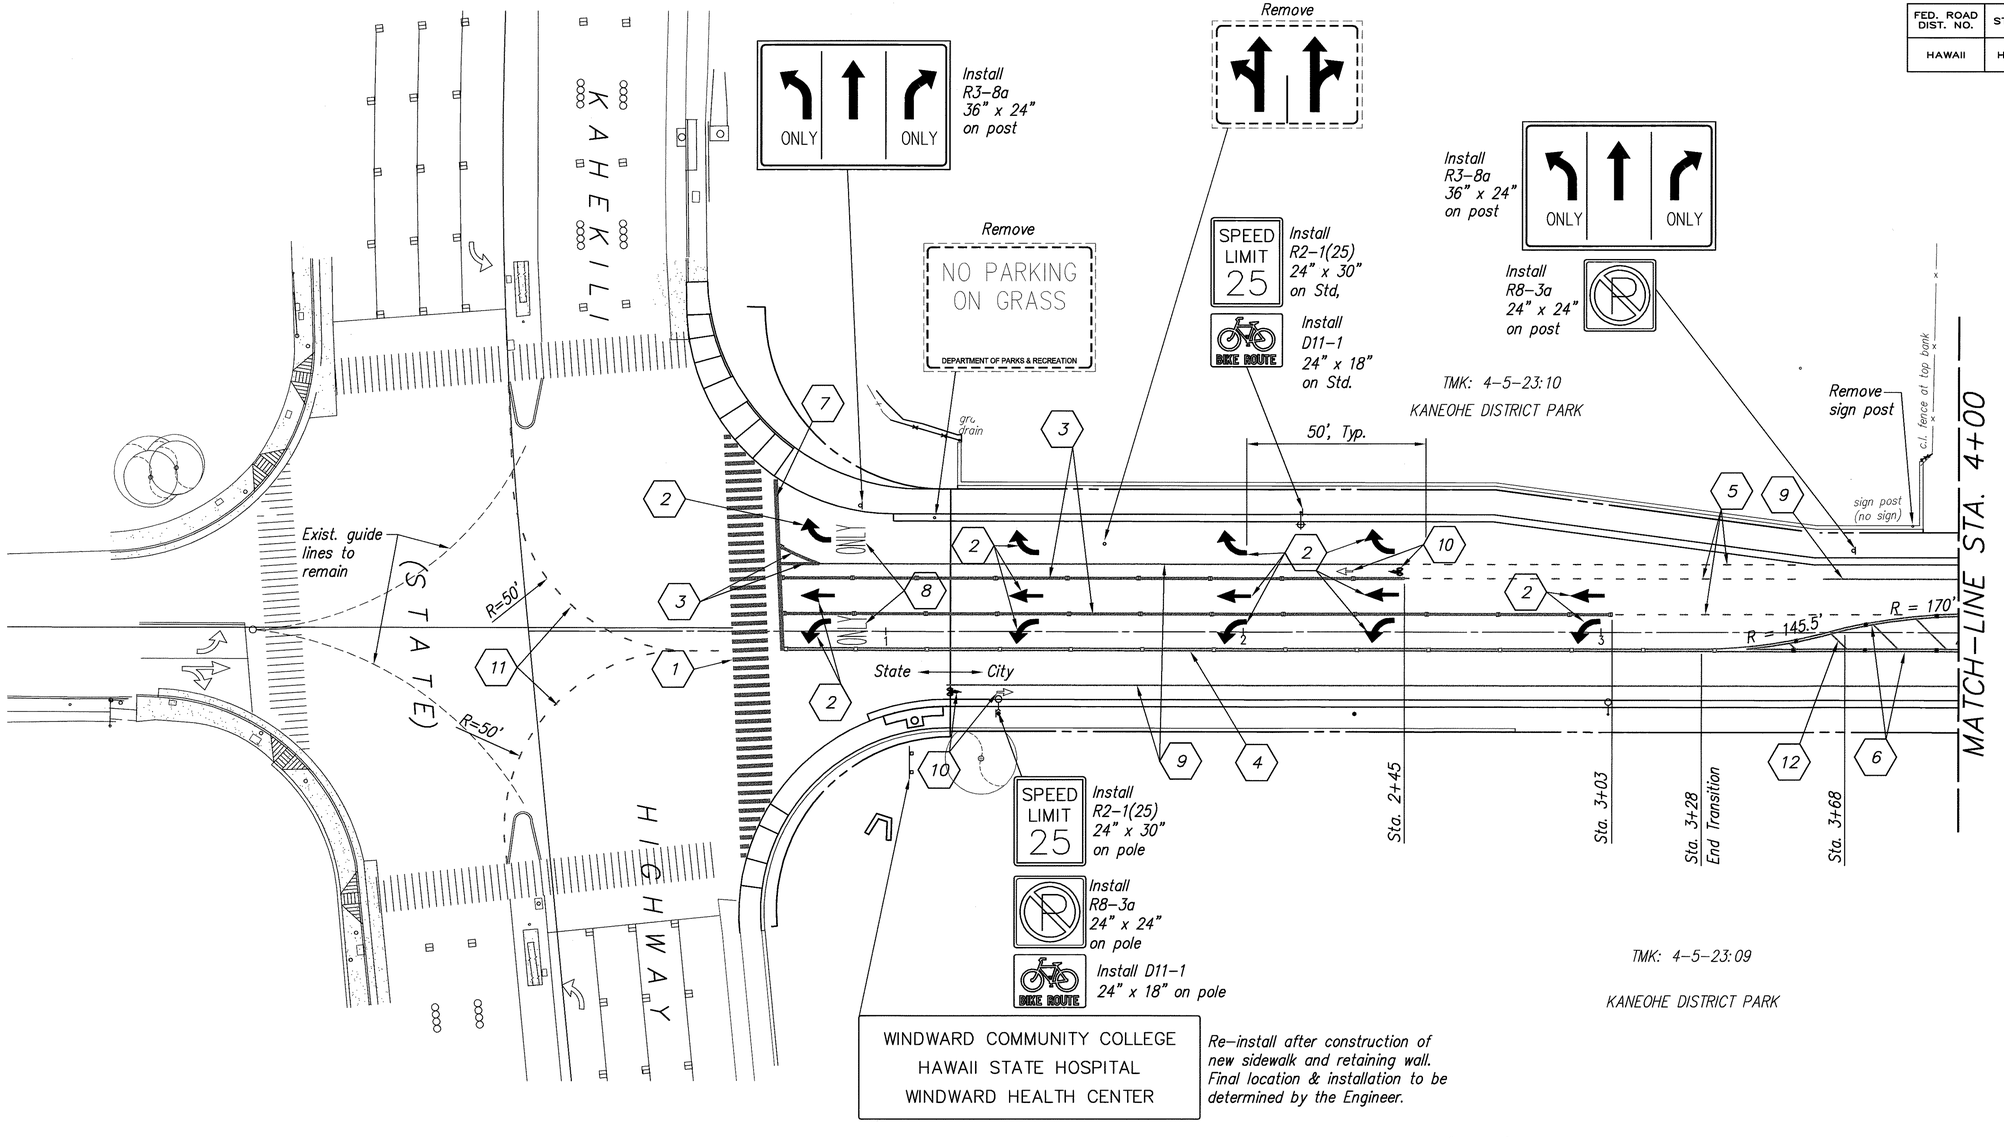

TRUE NORTH
SCALE: 1" = 20'

1. Standard crosswalk marking See Detail 1, Sht. 37.
2. Standard pavement arrows See Detail 2, Sht. 37.
3. 8" Solid white stripe w/ Type C raised pavement markers @ 20' O.C.
4. 4" Dbl. solid yellow stripe w/ Type D raised pavement markers @ 20' O.C.
5. 4" White dashed lines 2' long w/ 4' gaps
6. 4" Dbl. solid yellow stripe w/ Type H raised pavement markers @ 20' O.C.
7. 12" White stop bar
8. Std. "ONLY" Pavement Alphabets See Detail 3, Sht. 37.
9. 4" White stripe
10. Bicycle lane markings See Detail 4, Sht. 37
11. 4" Yellow dashed lines 2' long w/ 4' gaps
12. 4" Yellow stripe @ 12' o.c.

PLAN – KEAAHALA ROAD (CITY)

SCALE: 1" = 20'

20' 0 20' 40'

SCALE: 1" = 20'

APPROVED:

4/27/00
Chief, Traffic Review Branch — Date
Dept. of Planning & Permitting
City & County of Honolulu
(For Work Within City R/W Only)

SURVEY PLOTTED BY
DRAWN BY
TRACED BY
DESIGNED BY
QUANTITIES BY
CHECKED BY
DATE
ORIGINAL PLAN
NOTEBOOK
No.

MARIAN N. NAKAMA
LICENSED PROFESSIONAL ENGINEER
No. 9410-C
HAWAII, U.S.A.
THIS WORK WAS PREPARED BY ME OR UNDER MY SUPERVISION

STATE OF HAWAII
DEPARTMENT OF TRANSPORTATION
HIGHWAYS DIVISION

SIGNING & STRIPING PLAN BEGIN TO STA. 4+00

KEAAHALA ROAD WIDENING
KAHEKILI HIGHWAY TO PO'OKELA STREET
State Project No. HWY-0-03-97

Scale: As shown — Date: April 2000

SHEET NO. C-38 OF C-55 SHEETS

FED. ROAD DIST. NO.	STATE	PROJ. NO.	FISCAL YEAR	SHEET NO.	TOTAL SHEETS
HAWAII	HAW.	HWY-0-03-97	2000	39	110

TMK: 4-5-23:10

KANEOHE DISTRICT PARK

TMK: 4-5-23:09

KANEOHE DISTRICT PARK

Install R1-1 30" x 30" on post

Install R5-1 30" x 30" on post

Remove NOTICE PARK CLOSED TO PUBLIC 10 PM to 5 AM Unless Authorized By Permit Violators are subject to a fine, imprisonment or both Auth.: ROH, As Amended Department of Parks & Recreation City & County of Honolulu

Install R6-1(R) 36" x 12" and R6-1(L), 36" x 12" on Std.

Remove Exist. and Install New on Post

Remove NO PARKING ON GRASS DEPARTMENT OF PARKS & RECREATION

Install D11-1 24" x 18" on post

Install R8-3a 24" x 24" on post

Remain NOTICE PARK CLOSED TO PUBLIC 10 PM to 5 AM Unless Authorized By Permit Violators are subject to a fine, imprisonment or both Auth.: ROH, As Amended Department of Parks & Recreation City & County of Honolulu

Install R6-1(L) 36" x 12" and R6-1(R), 36" x 12" on Std.

Install R-3-8a 30" x 30" on post

Install W11A-2 30" x 30" on post

TRUE NORTH SCALE: 1" = 20'

Sta. 4+08 Begin Transition

Sta. 4+45

Sta. 5+55

Bus Zone

Paint top and face of curb red

22 stalls @ 8'-8"

16'

Typ.

Remove sign post

sign(stalls for park)

sign(reserved park tow away zone)

sign(park close to public 10pm to 5am)

grate drain

st. light base 1.5x1.5

a. c. pavement

conc. sidewalk

conc. curb

conc. wall

wheel stop

wheelchair ramp

speed bump

STA. "Jam-3" Cut EL=

SMH

basketball court

rim

LP

MATCH-LINE STA. 4+00

MATCH-LINE STA. 9+00

R=33.62'

R=32.62'

Sta. 4+13.33

Sta. 4+38.84

Sta. 4+75.00

Sta. 6+76.00

Sta. 7+29.81 ℄ crosswalk

Sta. 7+83.86

Sta. 8+08.86

Sta. 8+46.45

Sta. 8+73.85

Sta. 8+98.04

traffic light box

Install R3-8a 30" x 30" on pole

Install R8-3a 24" x 24" on pole

Install R3-8a 30" x 30" on Std.

Install R8-3a 24" x 24" on Std.

Install D11-1 24" x 18" on Std.

Install R2-1(25) 24" x 30" on pole

SPEED LIMIT 25

Install D-1 36" X 36" on pole. See Detail 4, Sht. 36

WINDWARD COMMUNITY COLLEGE

HAWAII STATE HOSPITAL

PLAN - KEAAHALA ROAD (CITY)

SCALE: 1" = 20'

1. Standard crosswalk marking See Detail 1, Sht. 37.
2. Standard pavement arrows See Detail 2, Sht. 37.
3. 8" Solid white stripe w/ Type C raised pavement markers @ 20' O.C.
4. 4" Dbl. solid yellow stripe w/ Type D raised pavement markers @ 20' O.C.
5. 4" White dashed lines 2' long w/ 4' gaps
6. 4" Dbl. solid yellow stripe w/ Type H raised pavement markers @ 20' O.C.
7. 12" White stop bar
8. 4" Yellow stripe @ 12' O.C.
9. Dbl. 4" Yellow dashed lines 2' long w/ 4' gaps
10. Std. "ONLY" Pavement Alphabets See Detail 3, Sht. 37.
11. 4" White stripe
12. Bicycle lane markings See Detail 4, Sht. 37.
13. 4" Yellow dashed lines @ 12' O.C.

20' 0 20' 40'

SCALE: 1" = 20'

APPROVED:

4/27/00

Chief, Traffic Review Branch Date
Dept. of Planning & Permitting
City & County of Honolulu
(For work within City R/W only)

MARIAN N. NAKAMA LICENSED PROFESSIONAL ENGINEER No.9410-C HAWAII, U.S.A.

THIS WORK WAS PREPARED BY ME OR UNDER MY SUPERVISION

STATE OF HAWAII
DEPARTMENT OF TRANSPORTATION
HIGHWAYS DIVISION

SIGNING & STRIPING PLAN STA. 4+00 TO STA. 9+00

KEAAHALA ROAD WIDENING
KAHEKILI HIGHWAY TO PO'OKELA STREET
State Project No. HWY-0-03-97

Scale: As shown Date: April 2000

SHEET NO. C-39 OF C-55 SHEETS

PM: STY
OPER: SAI,CKY,*RGQ,MNN,MSM
REVISED: 04/27/00

FILE: DOT95112
SCALE: 1=20
BEG: 5/3/97

CTB: STATE20
146'

SURVEY PLOTTED BY
DRAWN BY
TRACED BY
DESIGNED BY
QUANTITIES BY
CHECKED BY
DATE

ORIGINAL PLAN
NOTEBOOK
No.

FED. ROAD DIST. NO.	STATE	PROJ. NO.	FISCAL YEAR	SHEET NO.	TOTAL SHEETS
HAWAII	HAW.	HWY-0-03-97	2000	40	110

PM: STY
OPER: SAI,CKY,*RGQ,MNN,MSM
REVISED: 04/24/00

CTB: STATE20
146'

FILE: DOT95148
SCALE: 1"=20
BEG: 5/3/97

DATE	ORIGINAL PLAN	SURVEY PLOTTED BY	DRAWN BY	TRACED BY	DESIGNED BY	QUANTITIES BY	CHECKED BY
	NOTEBOOK No.						

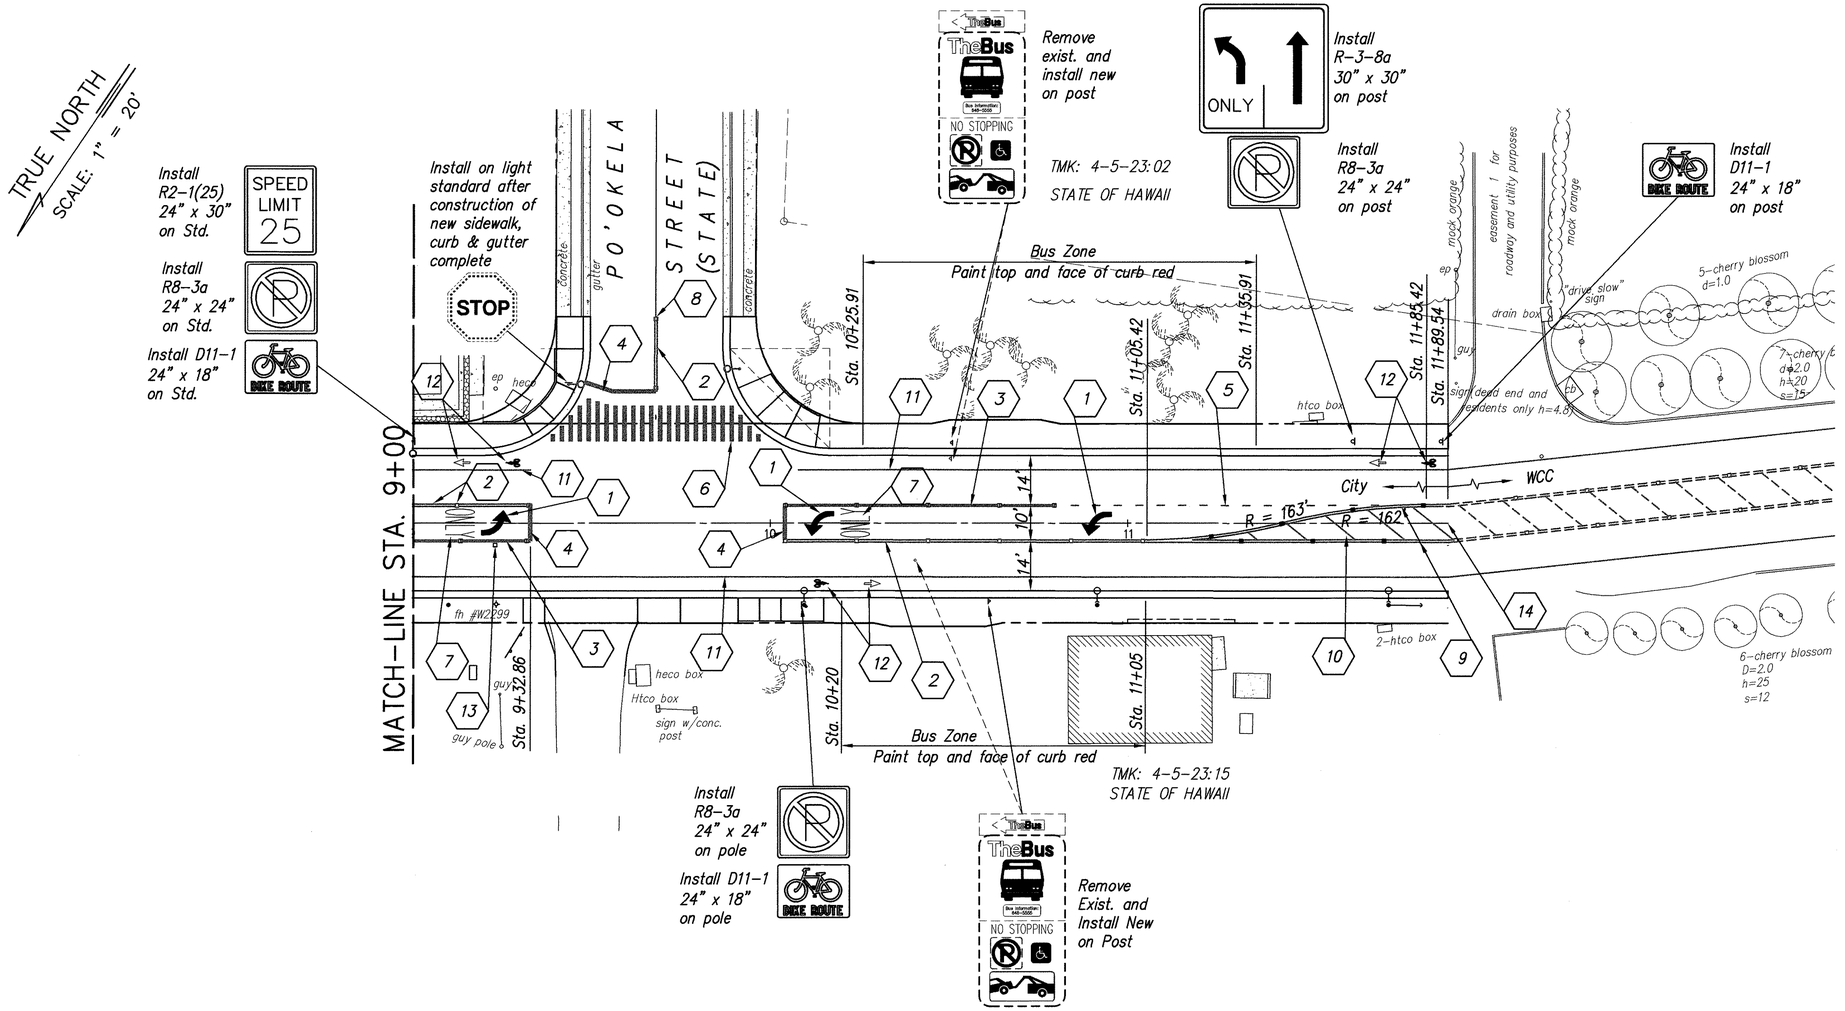

PLAN - KEAAHALA ROAD (CITY)

SCALE: 1" = 20'

1. Standard pavement arrows See Detail 2, Sht. 37.
2. 4" Dbl. solid yellow stripe w/ Type D raised pavement markers @ 20' O.C.
3. 8" Solid white stripe w/ Type C raised pavement markers @ 20' O.C.
4. 12" White stop bar
5. 4" White dashed lines 2' long w/4' gaps
6. Standard crosswalk marking See Detail 1, Sht. 37.
7. Std. "ONLY" Pavement Alphabets See Detail 3, Sht. 37.
8. Connect to exist. dbl. yellow
9. 4" Dbl. solid yellow stripe w/Type H raised pavement markers @ 20' O.C.
10. 4" Yellow stripe @ 12' O.C.
11. 4" White stripe
12. Bicycle lane markings See Detail 4, Sht. 37.
13. Sta. 9+23 Type DB Two-way reflective hydrant marker.
14. Coordinate Striping with WCC Project.

20' 0 20' 40'
SCALE: 1" = 20'

APPROVED:

Chief, Traffic Review Branch
Dept. of Planning & Permitting
City & County of Honolulu
(For work within City R/W only)

Date

MARIAN N. NAKAMA
LICENSED PROFESSIONAL ENGINEER
No. 9410-C
HAWAII, U.S.A.

THIS WORK WAS PREPARED BY ME OR UNDER MY SUPERVISION

STATE OF HAWAII
DEPARTMENT OF TRANSPORTATION
HIGHWAYS DIVISION

SIGNING & STRIPING PLAN STA. 9+00 TO END

KEAAHALA ROAD WIDENING
KAHEKILI HIGHWAY TO PO'OKELA STREET
State Project No. HWY-0-03-97

Scale: As shown Date: April 2000

SHEET NO. C-40 OF C-55 SHEETS