FED. ROAD DIST. NO.	STATE	FED. AID PROJ. NO.	FISCAL YEAR	SHEET NO.	TOTAL SHEETS
HAWAII	HAW.	9G	1937	1	32

-INDEX TO DRAWINGS-

SHEET NO.	DESCRIPTION
1 & 2	Title Sheet & Standard Details
3 to 12	Kalihi Bridge No. 1
13 to 23	Moanalua Bridge No. 2
24 to 29	Bridge No. 3
30 to 32	Box Culvert (Br #4)

TERRITORY OF HAWAII
TERRITORIAL HIGHWAY DEPARTMENT
HONOLULU T.H.

PLANS OF
KAMEHAMEHA HIGHWAY
FEDERAL AID PROJECT NO. 9G

DISTRICT OF HONOLULU
ISLAND OF OAHU

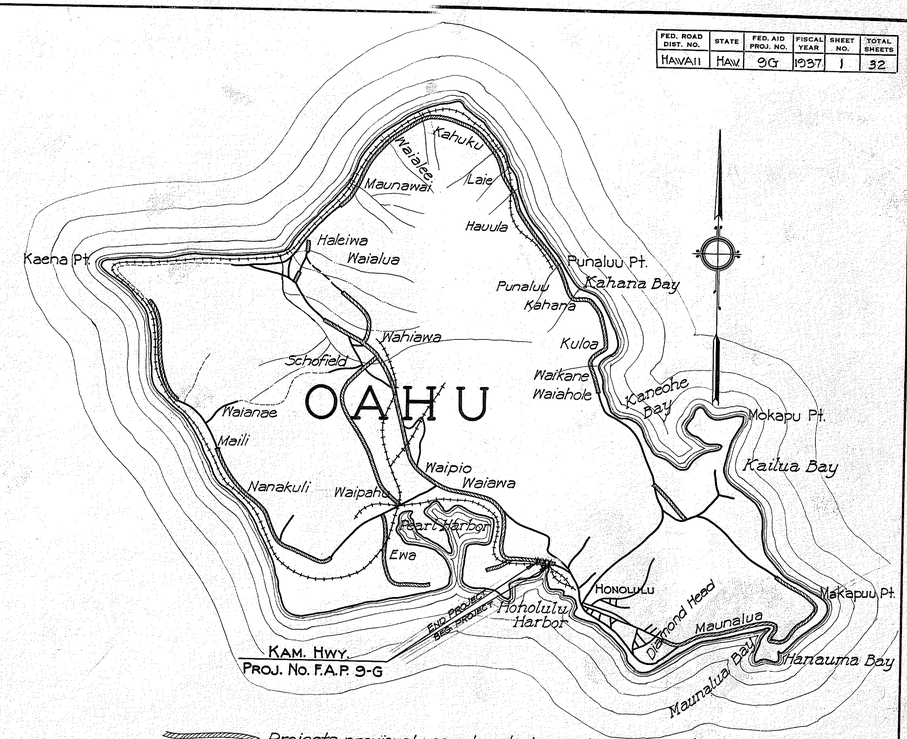

Projects previously constructed or under construction.

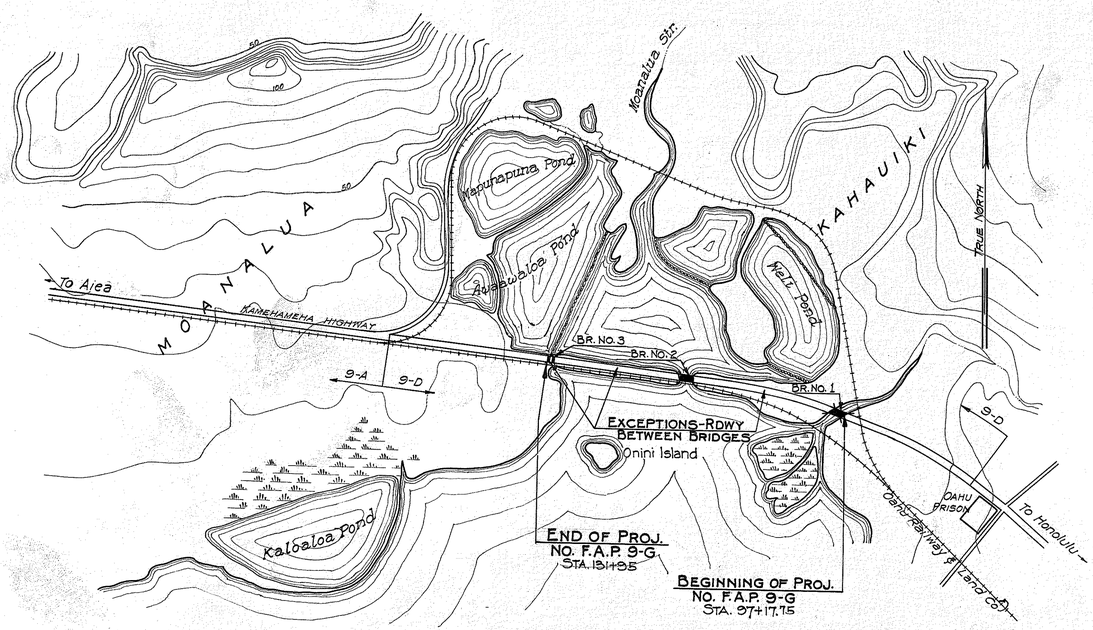

LAYOUT OF PROJECT
SCALE 1:10,000

GROSS LENGTH	0.659 Mi.
EXCEPTIONS (PART OF RDWY PROJ. NO. W.P.M.H. 9-D)	0.588 Mi.
LENGTH OF PROJECT.	0.071 Mi.
BRIDGES OVER 20' SPAN No 1, 2 & 3	0.069 Mi.
NET LENGTH OF ROADWAY	0.002 Mi.

APPROVED
Louis B. Cain
DATE 3-9-37
Territorial Highway Engineer

RECOMMENDED FOR APPROVAL
[redacted]
Principal Highway Engr., Bureau of Pub. Rds.

RECOMMENDED FOR APPROVAL
[redacted]
Chief Engineer, Bureau of Pub. Roads

APPROVED
[redacted]
Chief, Bureau of Public Roads

ORIGINAL PLAN			DATE
	SURVEY PLOTTED BY		
	DESIGNED BY		
	DRAWN BY	RC	Apr. 1936
	TRACED BY	RC	"
NOTE BOOK	COMPUTED BY		"
	CHECKED BY		"
No.			

PRINTED ON REALY TRACING CLOTH C & E CO., N. Y.

4373.1