HAWAII HAW. SN FAP 9-G(2) 1943 1 18

| INDEX TO DRAWINGS | |
|---|---|
| SHEET NO. | DESCRIPTION |
| 1 | Title Sheet |
| 2 | Typical Sections |
| 3 | Plan & Profile, Curve Data |
| | Standard Details |
| 4 | Standard Bridge Details |
| | Culvert Details |
| 5-18 | Bridge Details |
| | Standard Steel Schedule |
| | Cross Sections |
| | |

TERRITORY OF HAWAII
TERRITORIAL HIGHWAY DEPARTMENT
HONOLULU T.H.

# PLANS OF
# KAMEHAMEHA HIGHWAY
# PUULOA ROAD TO OAHU PRISON
## FEDERAL AID PROJECT NO. SN-FAP 9-G(2)

**HONOLULU DISTRICT**
**ISLAND OF OAHU**

Centerline 175
Boundary (Not Fenced)
Boundary (Fenced)
Existing Road
Railroad Track
Circular Conc. Culvt.
Concrete Box Culvt.
Bridge
Telephone Pole
Electric Pole
Coconut Palm

**SCALE**

PLAN ..... 1 INCH = 50 FEET
PROFILE ..... HOR., 1 INCH = 50 FEET; VER., 1 INCH = 5 FEET
CROSS SECTIONS ..... HOR., 1 INCH = 10 FEET; VER., 1 INCH = 10 FEET

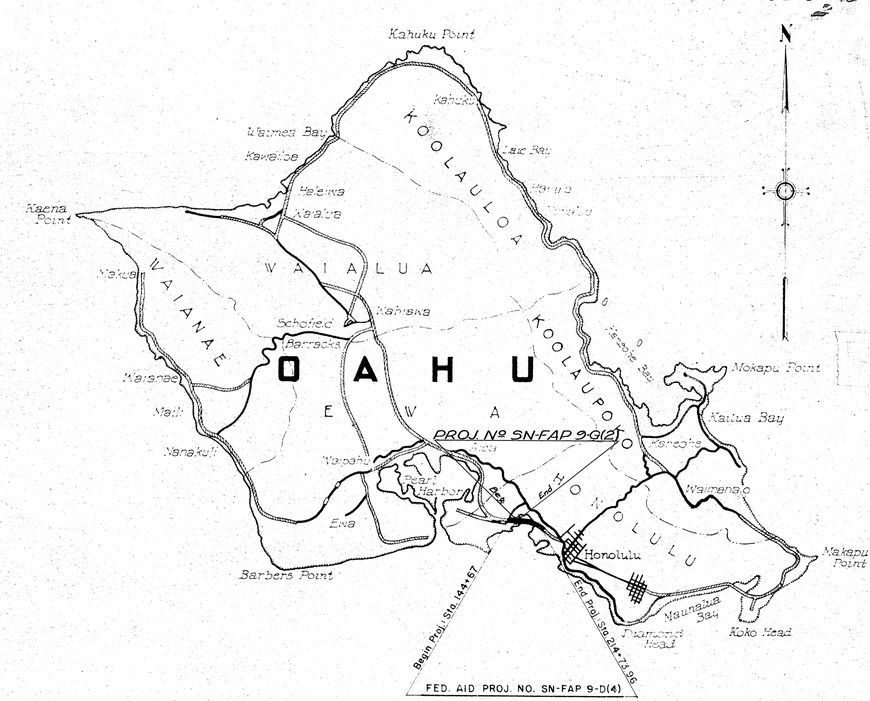


Federal Aid Projects previously constructed or under construction

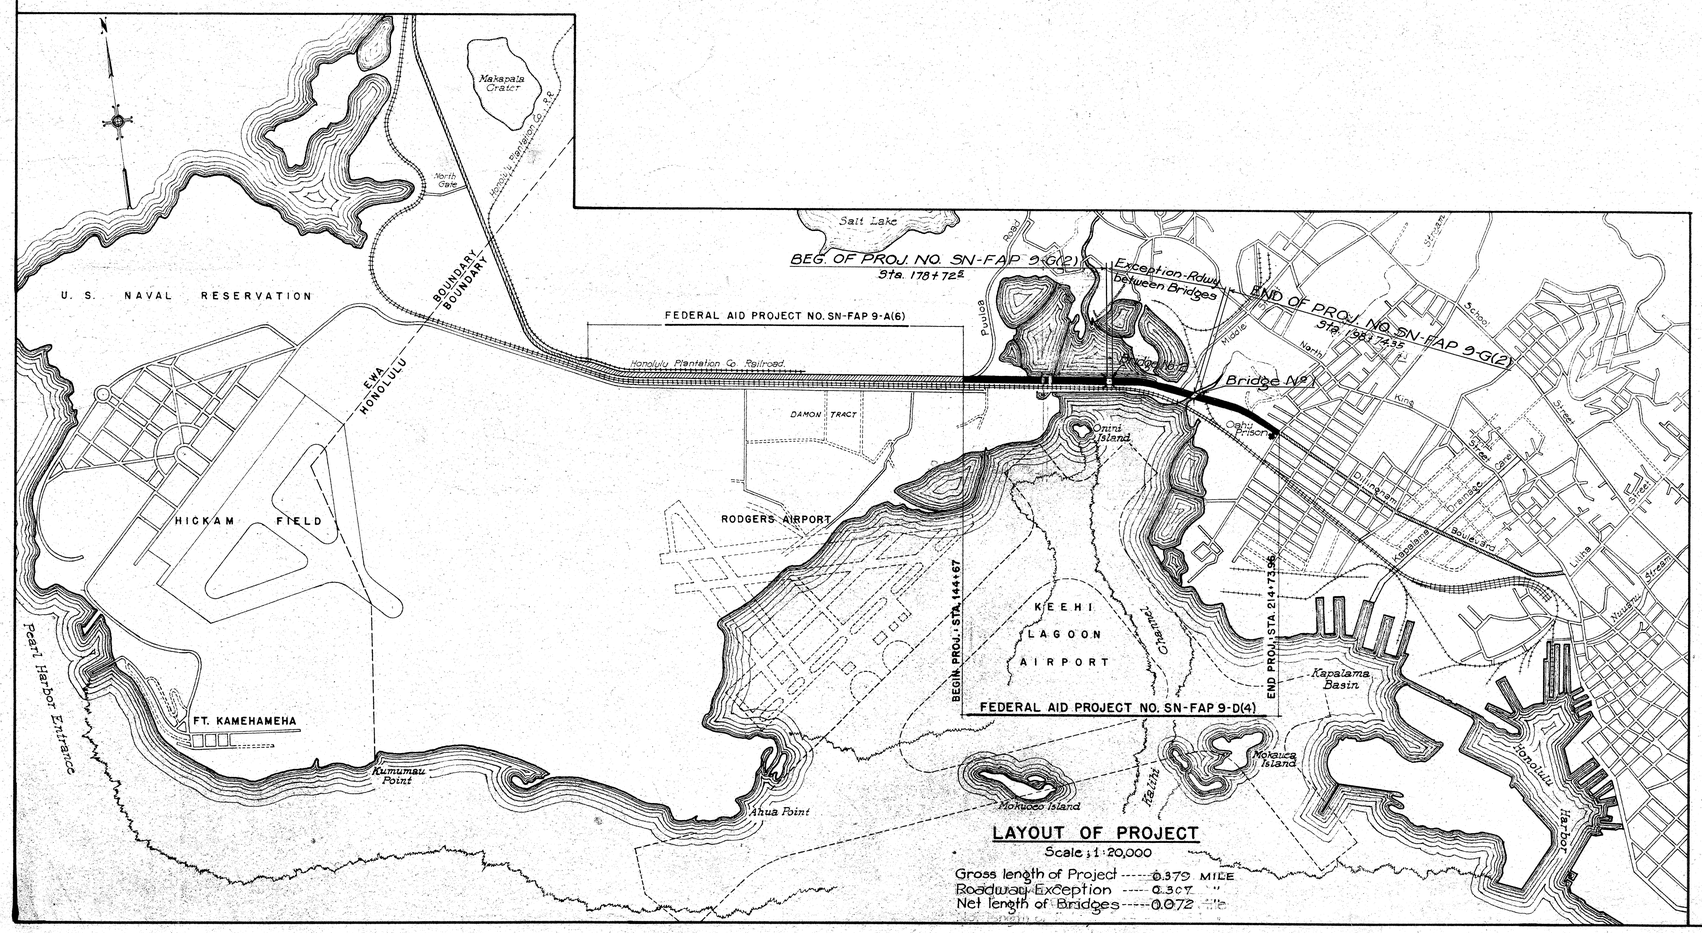


## LAYOUT OF PROJECT
Scale: 1:20,000

Gross length of Project ----- 0.379 MILE
Roadway Exception ----- 0.307 "
Net length of Bridges ----- 0.072 "

APPROVED
[redacted]

APPROVED
U. S. Baldy
Territorial Highway Engineer
Date:

RECOMMENDED FOR APPROVAL
[redacted]
PRINCIPAL HIGHWAY ENGINEER
Public Roads Administration
Federal Works Agency

RECOMMENDED FOR APPROVAL
[redacted]
CHIEF: WESTERN REGION
Public Roads Administration
Federal Works Agency

APPROVED
[redacted]
COMMISSIONER
Public Roads Administration
Federal Works Agency

5111:1