FED. ROAD DIST. NO.	STATE	FED. AID PROJ. NO.	FISCAL YEAR	SHEET NO.	TOTAL SHEETS
HAWAII	HAW.	SN-FAP 44-A(2)	1943	1	25

SHEET Nº 1 OF 15 SHTS.
DATE: APRIL 1, 1944

TERRITORY OF HAWAII
TERRITORIAL HIGHWAY DEPARTMENT
HONOLULU - T. H.

PLANS OF
PEARL HARBOR-HONOLULU HIGHWAY OAHU PRISON TOWARDS HONOLULU VIA KAPALAMA BASIN AND IWILEI

FEDERAL AID PROJECT NO. SN-FAP 44-A(2)

HONOLULU DISTRICT
ISLAND OF OAHU

INDEX TO DRAWINGS	
SHEET NO.	DESCRIPTION
1	Title Sheet
2	Typical Sections
3-7	Plan & Profile
8	Miscellaneous Data
9-11	Standard Details
12-14	Culvert Details
15-25	Cross Sections

Centerline 55
Boundary Lines ....., or
Fences (Noted) ....., or
Existing Roadway
Circular Concrete Culvert
Railroad
Telephone Pole ..... T.P.
Electric Power Line Pole ..... E.P.
Sewer Manhole ..... S.M.H.
Telephone Manhole ..... T.M.H.
Fire Hydrant ..... F.H.

SCALES

PLAN ..... 1 INCH = 50 FEET
PROFILE ..... HORIZ: 1 INCH = 50 FEET; VERT: 1 INCH = 5 FEET
CROSS SECTIONS ..... HORIZ: 1 INCH = 10 FEET; VERT: 1 INCH = 10 FEET

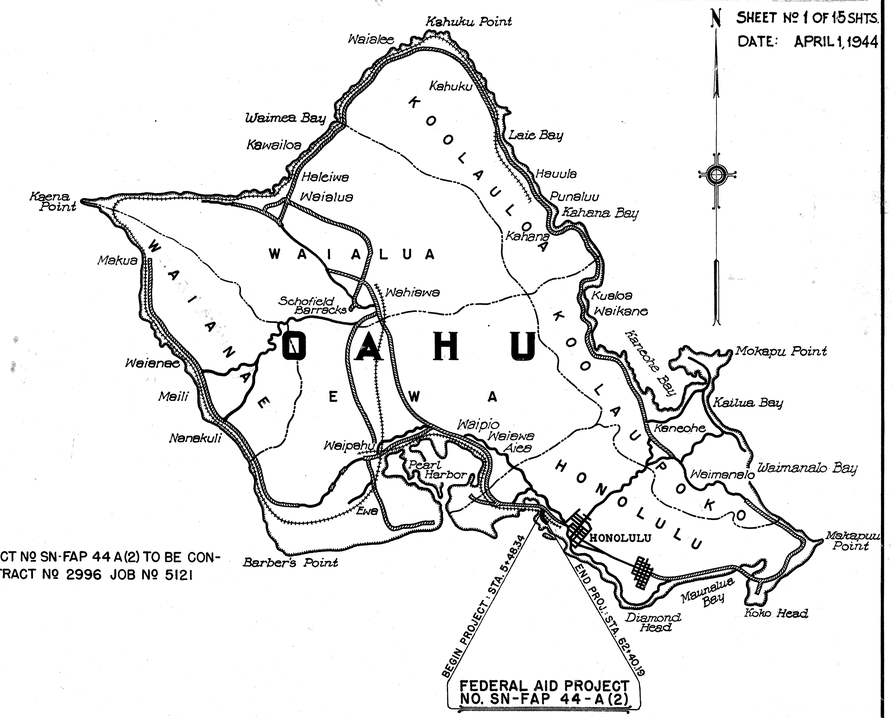

Federal Aid Projects Previously Constructed Or Under Construction

THIS PORTION OF PROJECT Nº SN-FAP 44 A(2) TO BE CONSTRUCTED UNDER CONTRACT Nº 2996 JOB Nº 5121

BEGIN. OF THIS PROJ. STA. 23+00 JOB Nº 5121
GROSS & NET LENGTH 0.621 Mi.
STA. 55+79.77 END OF THIS PROJ. JOB Nº 5121

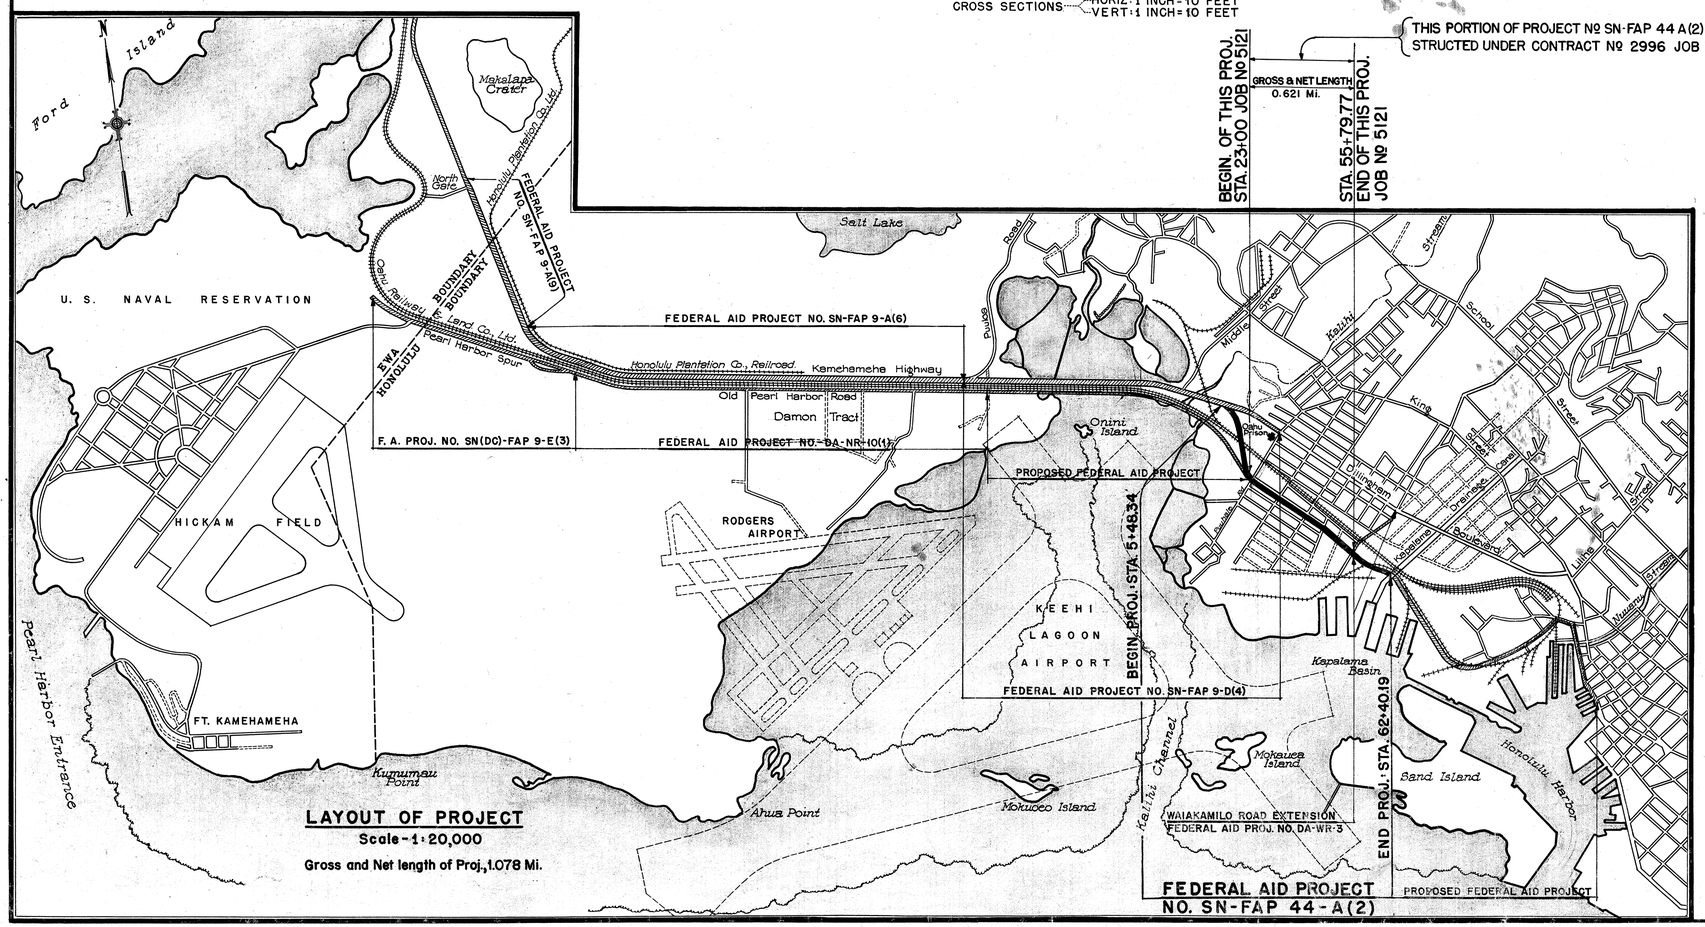

LAYOUT OF PROJECT
Scale - 1 : 20,000
Gross and Net length of Proj., 1.078 Mi.

INDEX TO DRAWINGS FOR PORTION OF PROJ. Nº SN-FAP 44 A(2) TO BE CONSTRUCTED UNDER CONTR. Nº 2996 JOB Nº 5121			
REFERENCE NO.	DESCRIPTIONS	SHEET NO.	REVISED DATE
1	Title Sheet	5121.1	4/1/44
2	Typical Sections	5121.2	"
3	Plan & Profile	5121.5	"
4	" "	5121.6	"
5	Standard Details	5121.9	"
6	" "	5121.10	
7	" "	5121.11	
8 & 9	Culvert Details	5121.12A & 5121.12B	"
10	Detail of Manhole	5121.14	"
11	Cross Sections	5121.20	"
12	" "	5121.21	"
13	" "	5121.22	"
14	" "	5121.23	"
15	" "	5121.24	"

RECOMMENDED FOR APPROVAL
• PRINCIPAL HIGHWAY ENGINEER •
Public Roads Administration, Federal Works Agency

RECOMMENDED FOR APPROVAL
• CHIEF: WESTERN REGION •
Public Roads Administration, Federal Works Agency

APPROVED
B. F. Rush
Territorial Highway Engineer
Date: 11/5/43

APPROVED
• • • COMMISSIONER • • •
Public Roads Administration
Federal Works Agency

Revised Date: April 1, 1944

DD-J

5121.1 REV