FED. ROAD DIST. NO.	STATE	FED. AID PROJ. NO.	FISCAL YEAR	SHEET NO.	TOTAL SHEETS
HAWAII	HAW	FU44(3)	1948	13	41

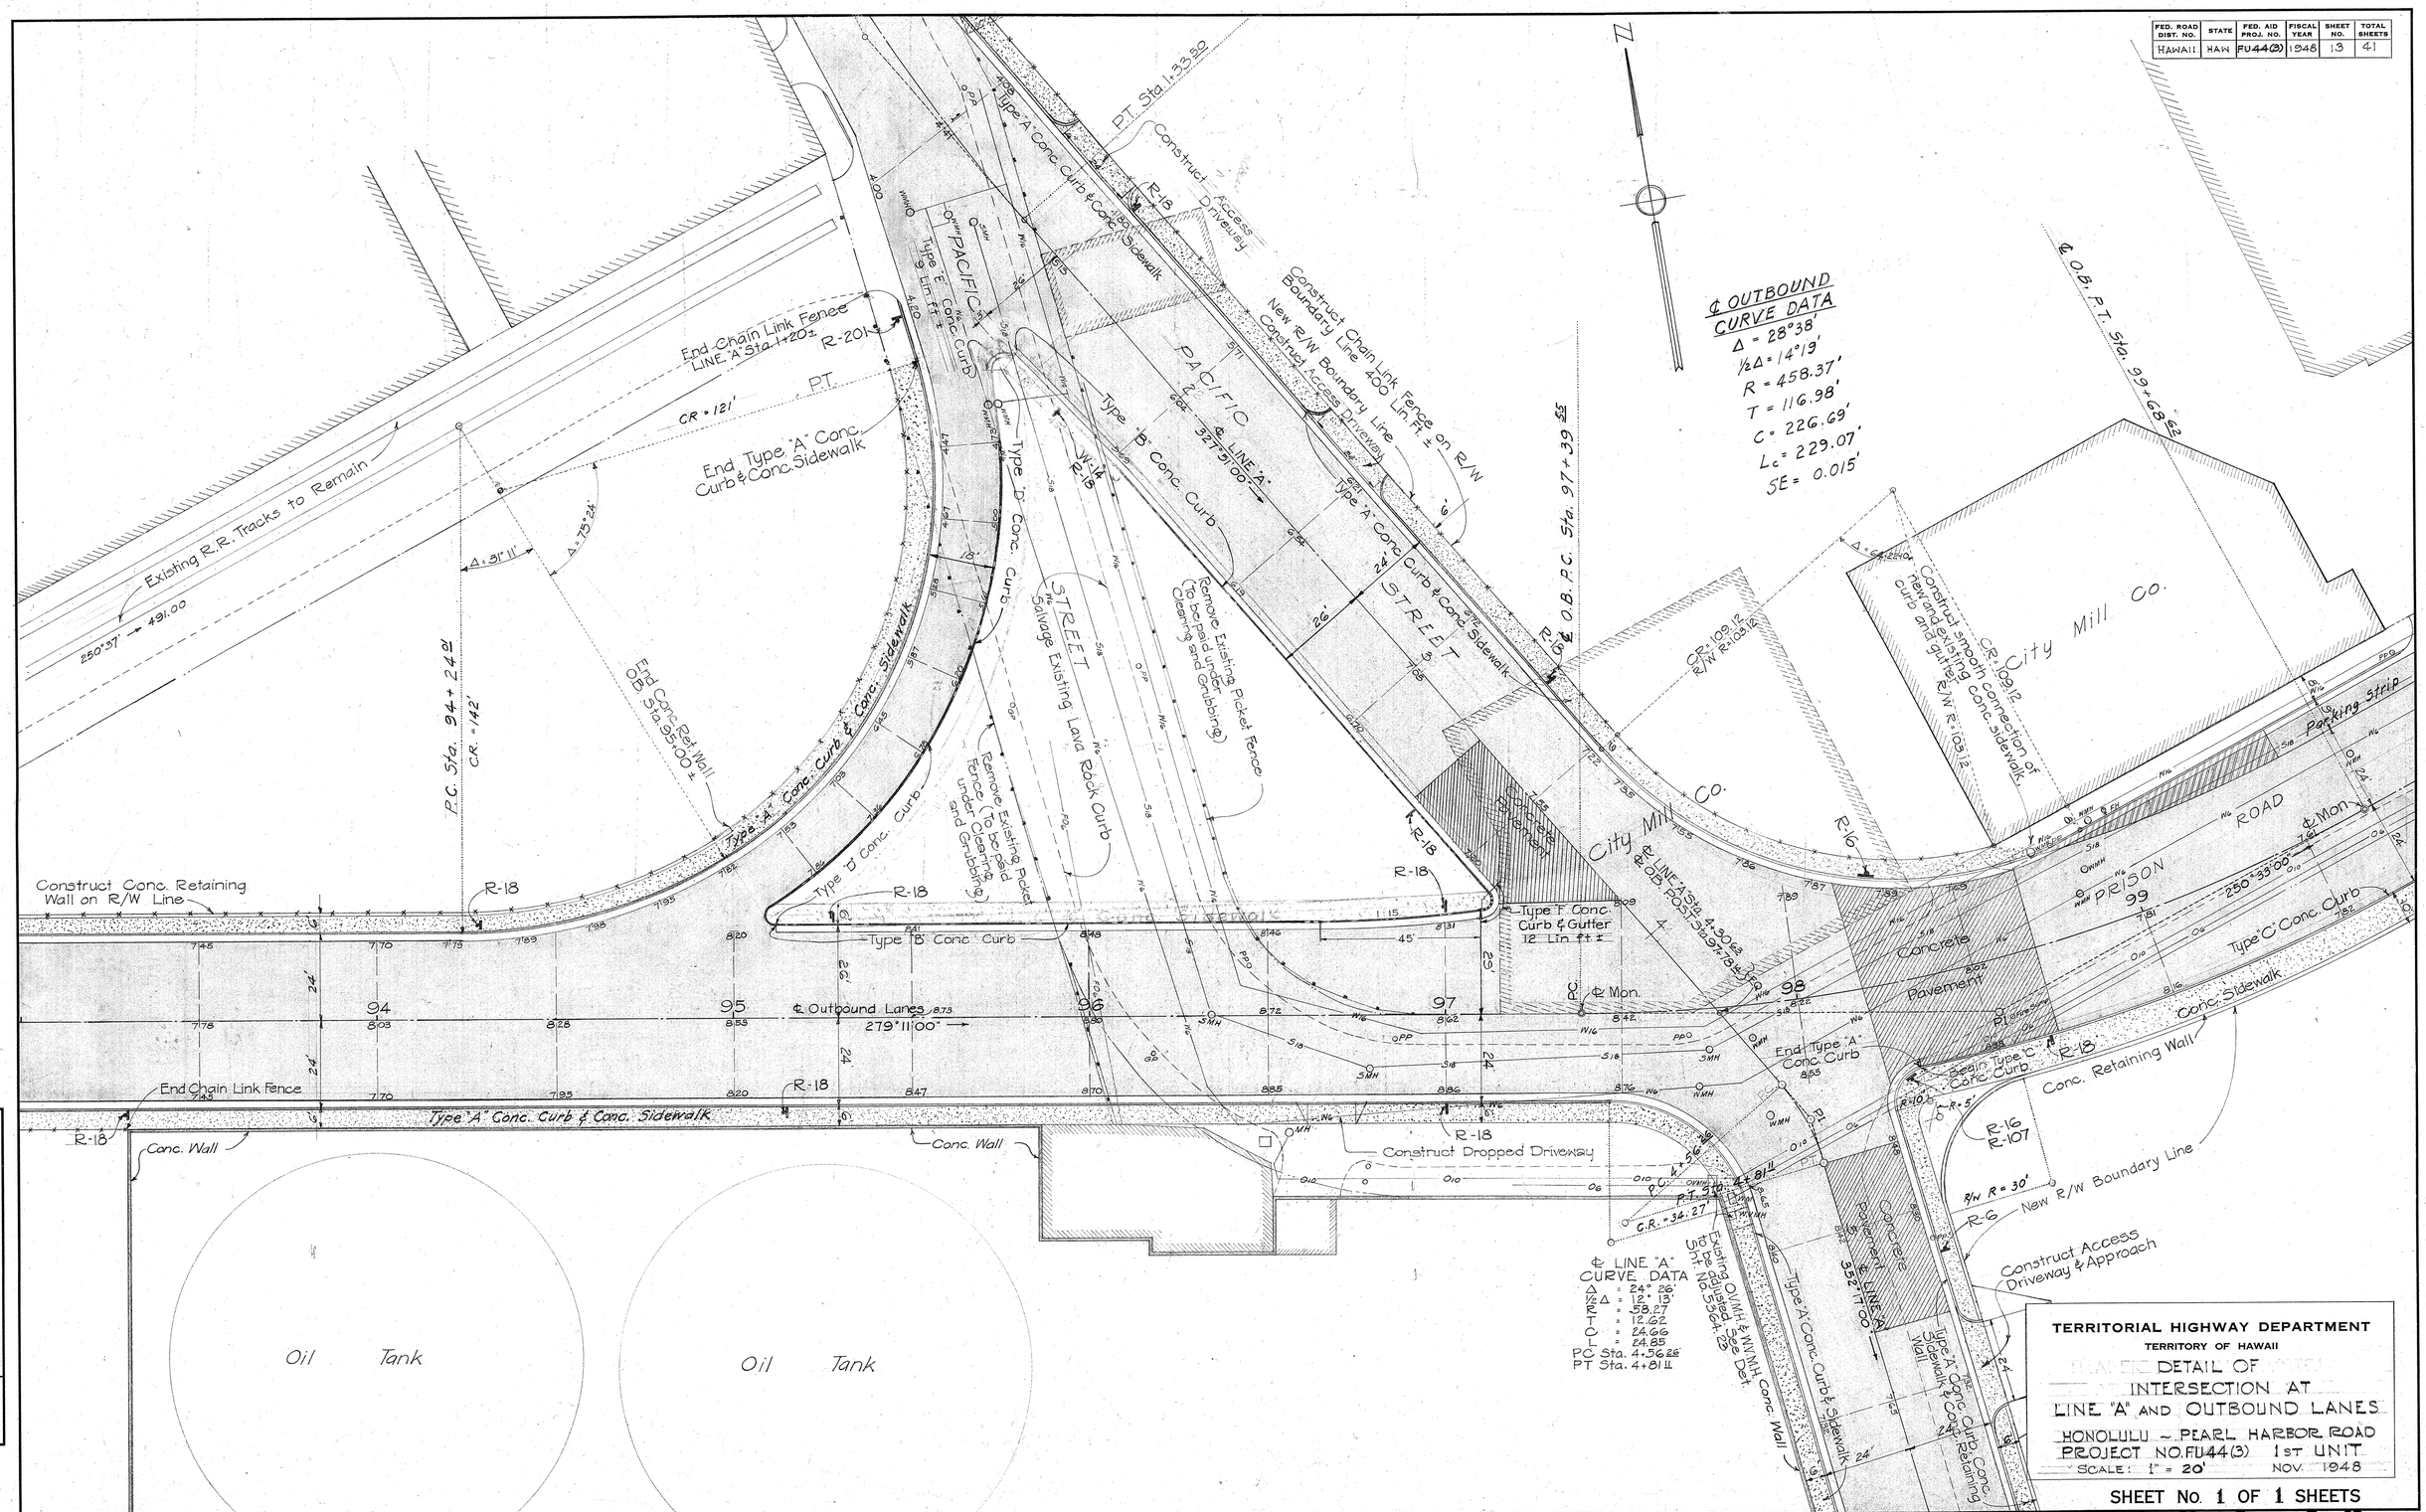

ORIGINAL PLAN		
	SURVEY PLOTTED BY	DATE
	DESIGNED BY	" "
	DRAWN BY	" "
NOTE BOOK	TRACED BY	" "
	COMPUTED BY	" "
No.	QUANTITIES BY	" "
	QUANTITIES CHECKED BY	" "
	CHECKED BY	" "