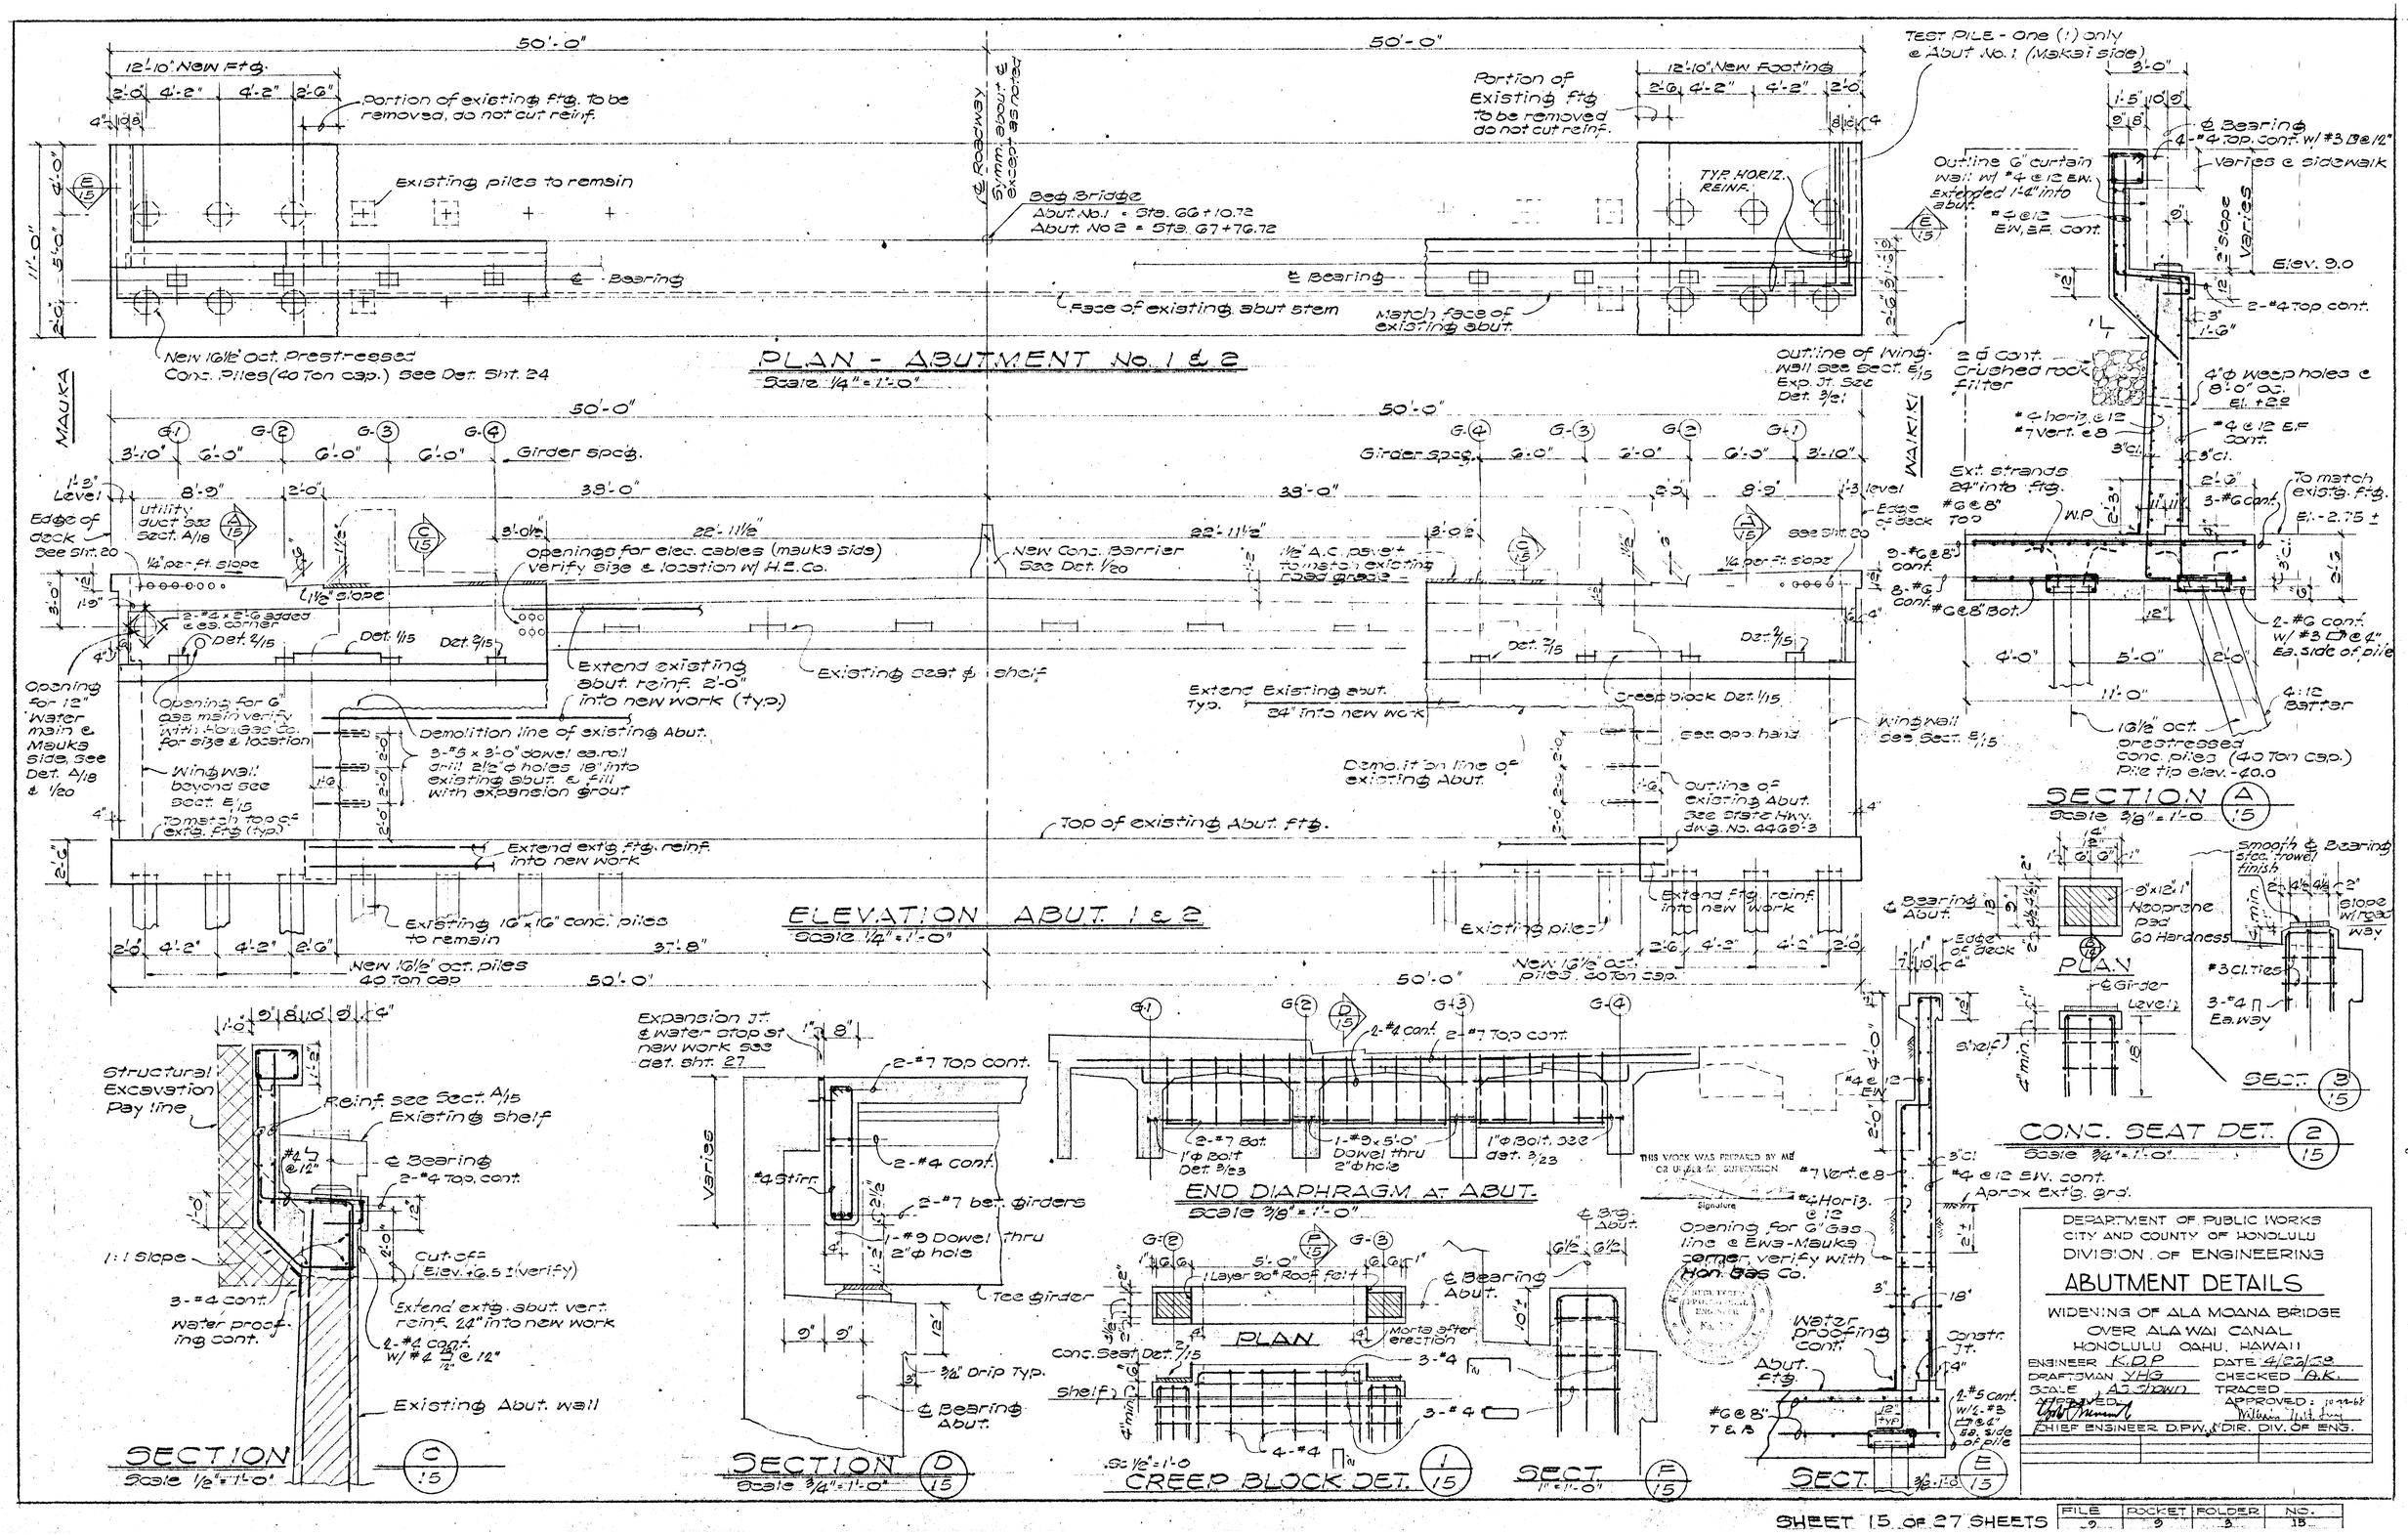
PLAN - ABUTMENT No. 1 & 2
Scale 1/4" = 1'-0"
ELEVATION ABUT. 1 & 2
Scale 1/4" = 1'-0"
SECTION A/15
Scale 3/8" = 1'-0"
CONC. SEAT DET. 2/15
Scale 3/4" = 1'-0"
END DIAPHRAGM AT ABUT.
Scale 3/8" = 1'-0"
CREEP BLOCK DET. 1/15
Scale 1/2" = 1'-0"
SECTION C/15
Scale 1/2" = 1'-0"
SECTION D/15
Scale 3/4" = 1'-0"
SECT. F/15
1" = 1'-0"
SECT. E/15
PLAN
MAUKA
WAIKIKI
DEPARTMENT OF PUBLIC WORKS
CITY AND COUNTY OF HONOLULU
DIVISION OF ENGINEERING
ABUTMENT DETAILS
WIDENING OF ALA MOANA BRIDGE
OVER ALA WAI CANAL
HONOLULU OAHU, HAWAII
ENGINEER K.D.P.
DATE 4/22/68
DRAFTSMAN YHG
CHECKED A.K.
SCALE AS SHOWN
TRACED
APPROVED
CHIEF ENGINEER D.P.W. DIR. DIV. OF ENG.
THIS WORK WAS PREPARED BY ME OR UNDER MY SUPERVISION
Signature
SHEET 15 OF 27 SHEETS
FILE 9
ROCKET 9
FOLDER 3
NO. 15