FED. ROAD DIST. NO.	STATE	FED. AID PROJ. NO.	FISCAL YEAR	SHEET NO.	TOTAL SHEETS
HAWAII	HAW.	HES-092-1(19)	1985	4	22

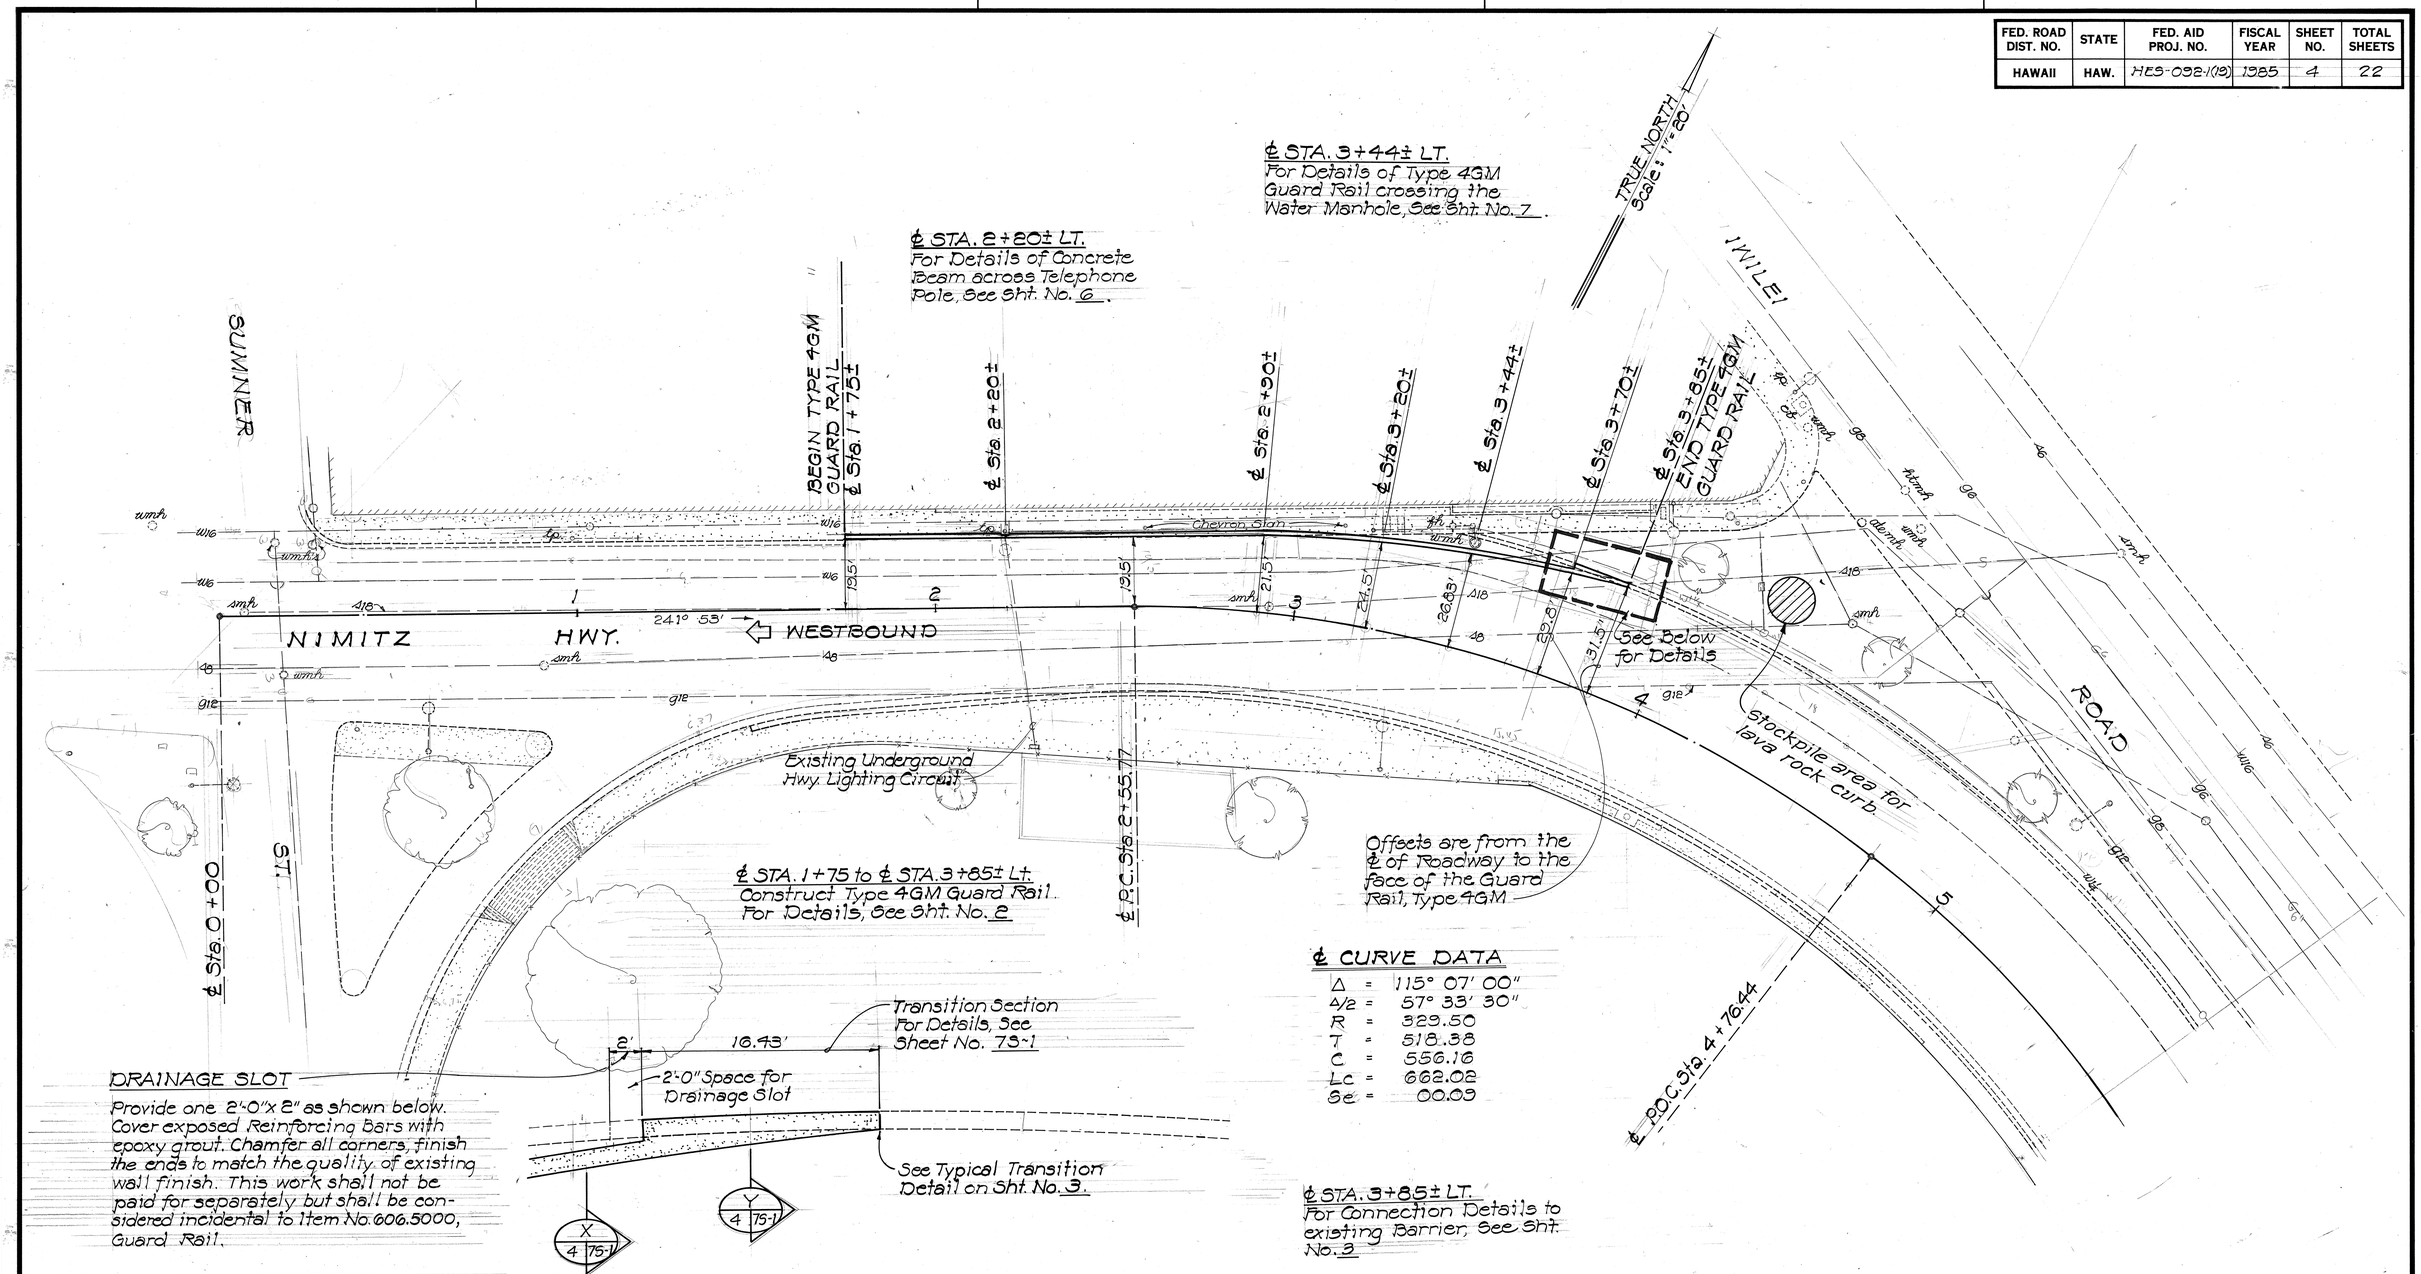

DRAINAGE SLOT

Provide one 2'-0"x 2" as shown below. Cover exposed Reinforcing Bars with epoxy grout. Chamfer all corners, finish the ends to match the quality of existing wall finish. This work shall not be paid for separately but shall be considered incidental to Item No. 606.5000, Guard Rail.

INSET

Scale: 1"=5'-0"

DRAINAGE SLOT DETAIL

℄ CURVE DATA

Δ	=	115° 07' 00"
Δ/2	=	57° 33' 30"
R	=	329.50
T	=	518.38
C	=	556.16
Lc	=	662.02
Se	=	00.09

ORIGINAL PLAN	SURVEY PLOTTED BY	DATE
	DRAWN BY	
	TRACED BY	
NOTE BOOK	DESIGNED BY	
	QUANTITIES BY	
No.	CHECKED BY	

STATE OF HAWAII
DEPARTMENT OF TRANSPORTATION
HIGHWAYS DIVISION

ROADWAY PLAN

NIMITZ HWY. SAFETY IMPROVEMENTS
WESTBOUND LANES AT IWILEI
F.A. PROJ. NO. HES-092-1(19)

Scale: As Noted Date: July, 1984

SHEET No. 4 OF SHEETS