FED. ROAD DIST. NO.	STATE	PROJ. NO.	FISCAL YEAR	SHEET NO.	TOTAL SHEETS
HAWAII	HAW.	92A-01-90M	1990	1	34

INDEX TO DRAWINGS

SHEET NO.	DESCRIPTION
1	TITLE SHEET
2	STANDARD PLANS SUMMARY
3	GENERAL NOTES, LEGEND, TYPICAL SECTIONS AND DETAILS
4-15	ROADWAY PLANS
16-34	SIGNING AND PAVEMENT MARKING PLANS

STATE OF HAWAII

DEPARTMENT OF TRANSPORTATION

HIGHWAYS DIVISION
HONOLULU, HAWAII

PLANS FOR

NIMITZ HIGHWAY AND ALA MOANA BOULEVARD RESURFACING

SAND ISLAND ACCESS ROAD TO KEAWE STREET

PROJECT NO. 92A-01-90M

DISTRICT OF HONOLULU
ISLAND OF OAHU

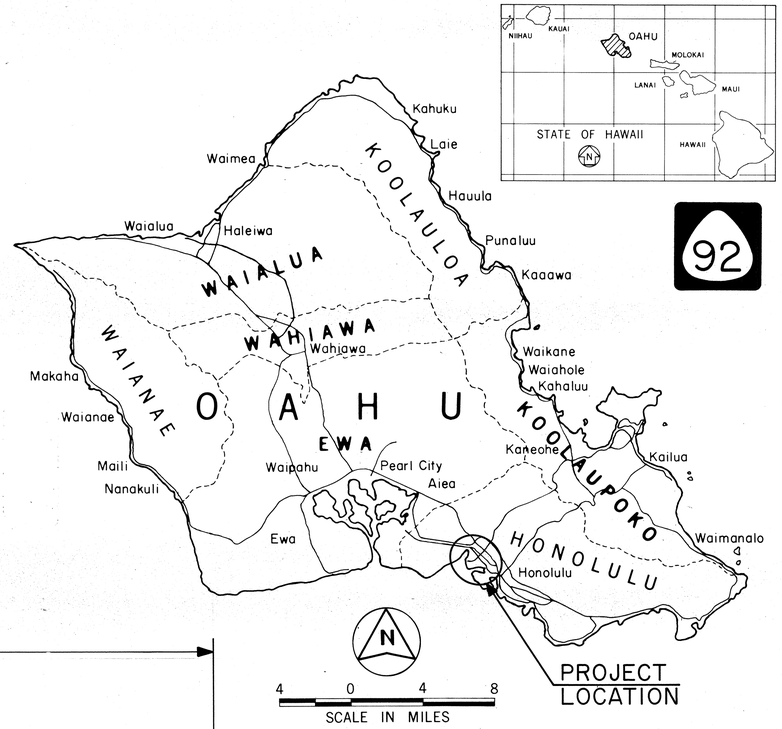

MILE POST 3.89 TO MILE POST 7.00

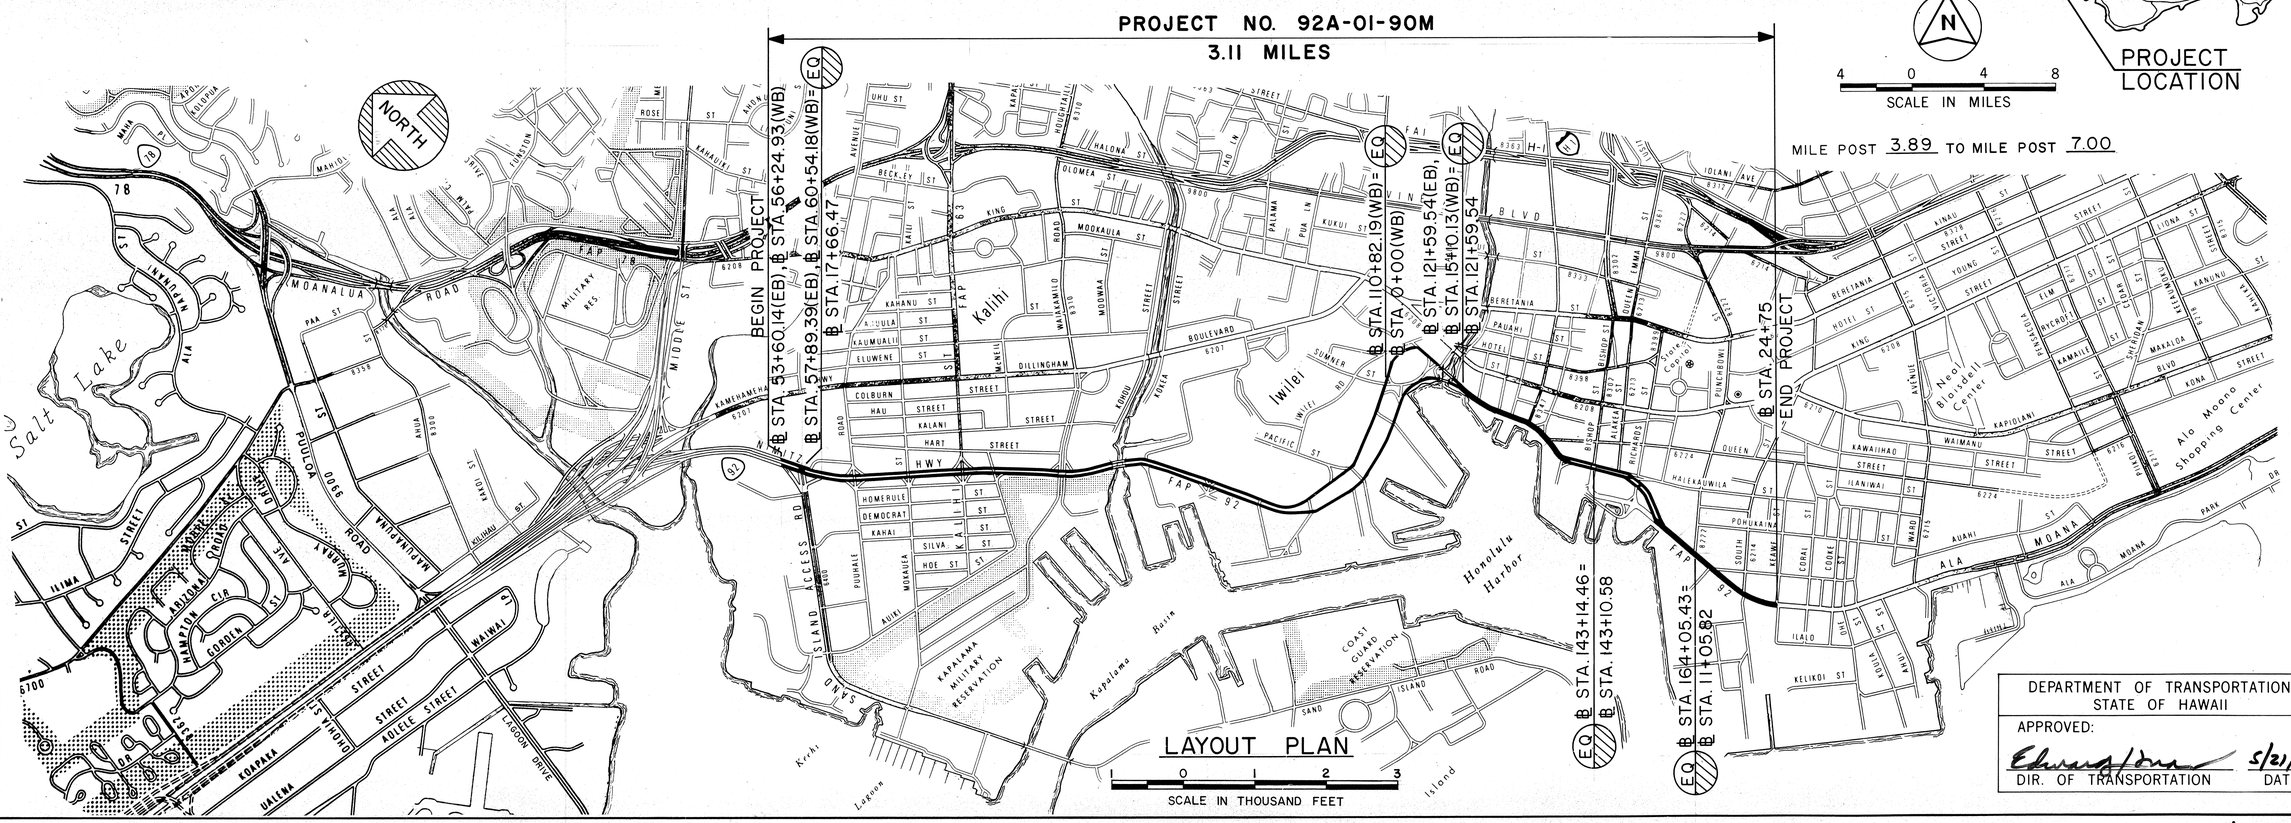

DESIGN UNIT "C" J. KASAMOTO 548-7537 APRIL, 1990
DESIGNED BY P. S. & E. BY PHONE DATE

DEPARTMENT OF TRANSPORTATION
STATE OF HAWAII
APPROVED:
Edward Sakai 5/21/90
DIR. OF TRANSPORTATION DATE

DD-D-4-5