FED. ROAD DIST. NO.	STATE	FED. AID PROJ. NO.	FISCAL YEAR	SHEET NO.	TOTAL SHEETS
HAWAII	HAW.	NH-092-1(25)	2002	86	268

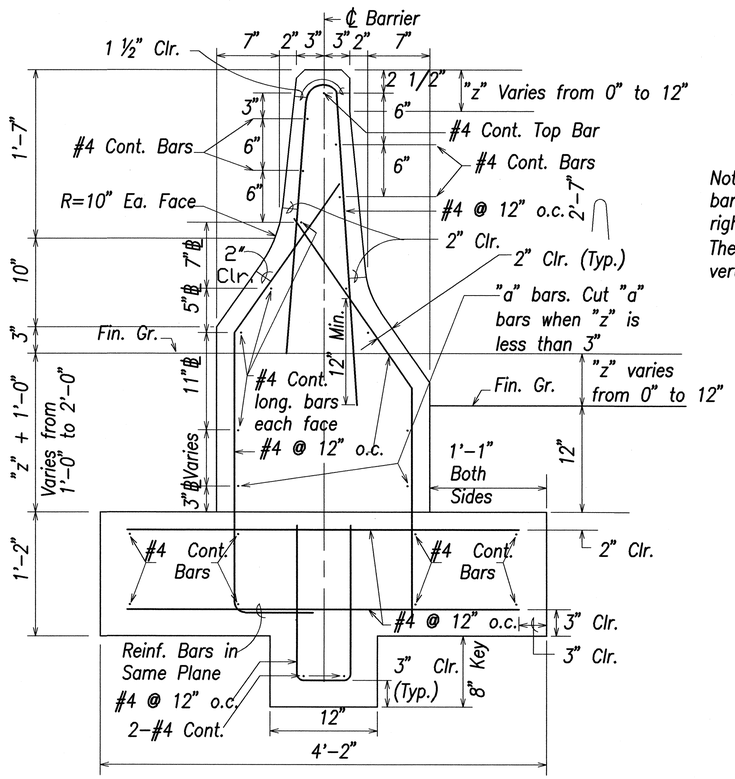

TYPICAL SECTION TYPE 4F

Scale: 1 1/2"=1'-0"

Note: #4 cont. long. bars shown on the right shifts laterally. The "a" bars shifts vertically.

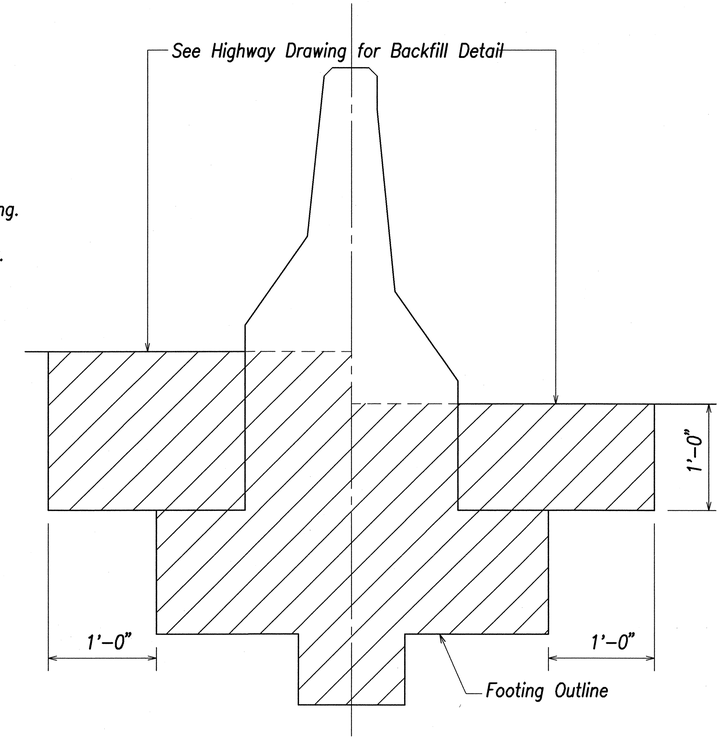

TYPE 4F

Scale: 1 1/2"=1'-0"

Pay limits for Structural Excavation

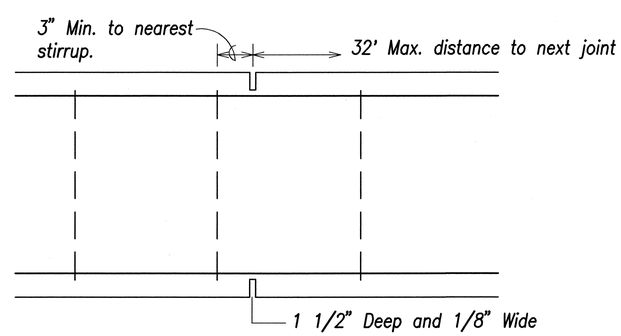

CONTROL JOINT DETAIL

(Plan View Section)

ORIGINAL PLAN	SURVEY PLOTTED BY	DATE
	DRAWN BY	
NOTE BOOK	TRACED BY	
	DESIGNED BY	
No.	QUANTITIES BY	
	CHECKED BY	

GREG H. HIYAKUMOTO LICENSED PROFESSIONAL ENGINEER No. 6662-C HAWAII, U.S.A.

THIS WORK WAS PREPARED BY ME OR UNDER MY SUPERVISION

SIGNATURE DATE 10/19/01

STATE OF HAWAII
DEPARTMENT OF TRANSPORTATION
HIGHWAYS DIVISION

MEDIAN BARRIER 4F

NIMITZ HIGHWAY REHABILITATION
SUMNER STREET TO QUEEN STREET
F.A.I. Proj. No. NH-092-1(25)

Scale: As Shown Date: 10/19/01

SHEET No. C-81 OF 107 SHEETS

RMTC JOB NO.: 1-18681-0E