FED. ROAD DIST. NO.	STATE	~~FED. AID~~ PROJ. NO.	FISCAL YEAR	SHEET NO.	TOTAL SHEETS
HAWAII	HAW.	93A-01-79	1979	3	13

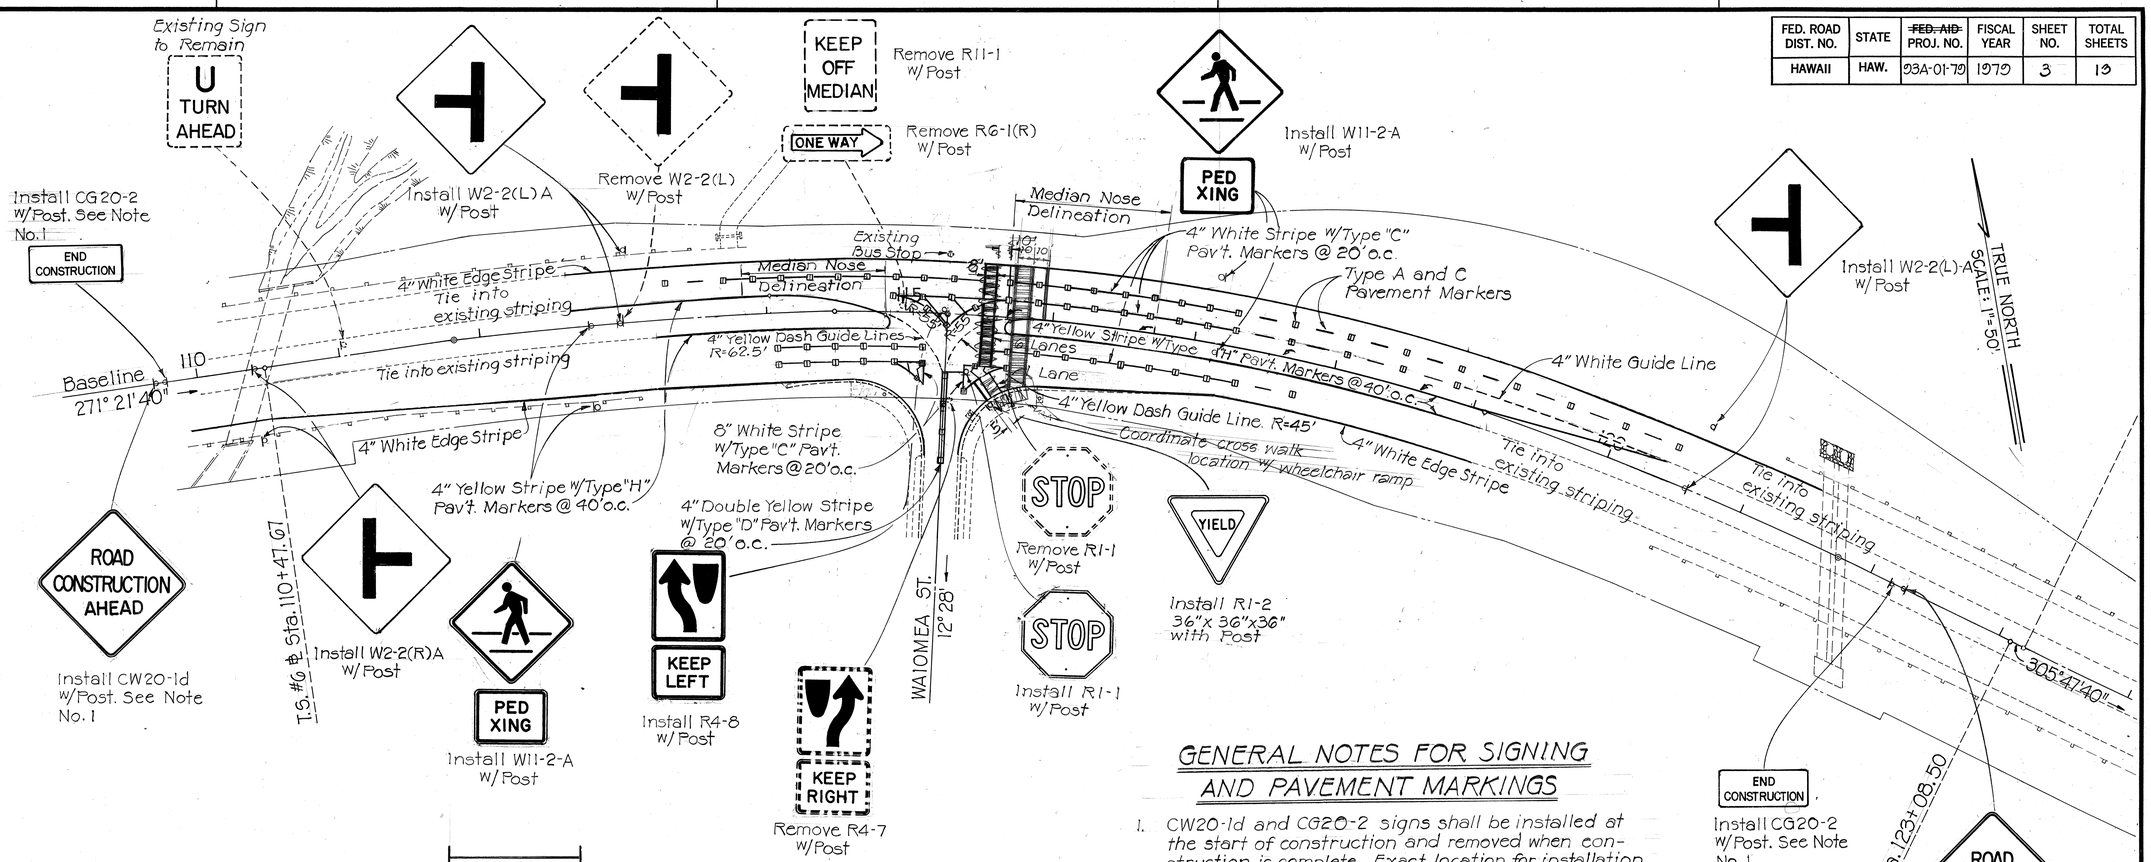

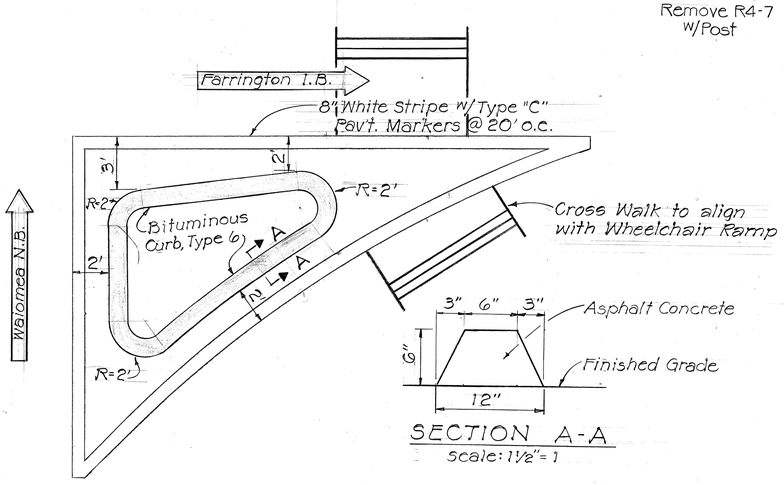

SECTION A-A
Scale: 1½" = 1

DETAIL FOR INSTALLATION OF BITUMINOUS CURB, TYPE 6

Not to Scale

NOTE: Provide 6" long curb openings at 10' o.c. where necessary for drainage.

GENERAL NOTES FOR SIGNING AND PAVEMENT MARKINGS

1. CW20-1d and CG20-2 signs shall be installed at the start of construction and removed when construction is complete. Exact location for installation shall be approved by the Engineer.
2. Exact locations of Traffic Signs shall be approved by the Engineer.
3. All proposed signs installed before construction is complete, but not compatible with the existing traffic pattern shall be covered with polyethylene sheeting until construction is complete. Payment shall be incidental to signs.
4. All necessary traffic control devices required for construction and not shown on the plans shall be considered incidental to the various contract items.
5. Existing pavement markings not compatible with the traffic pattern shall be removed as directed by the Engineer. Payment shall be considered incidental to striping.
6. Top and side facing traffic of Bituminous Curb, Type 6 shall be painted. Payment shall be made under pavement striping.

DATE	REVISION
6/12/79	Revised Location of Signs Added Information for Wheelchair Ramp

STATE OF HAWAII
DEPARTMENT OF TRANSPORTATION
LAND TRANSPORTATION FACILITIES DIVISION

SIGNING AND PAVEMENT MARKING PLAN

FARRINGTON HWY. MEDIAN OPENING AT WAIOMEA ST., HONOKAI HALE

PROJECT NO. 93A-01-79

Scale: As Shown Date:

SHEET No. 1 OF 1 SHEETS

C 03

ORIGINAL PLAN		DATE
	SURVEY PLOTTED BY	
	DRAWN BY	
	TRACED BY	
NOTE BOOK	DESIGNED BY	
	QUANTITIES BY	
No.	CHECKED BY	

2304-2/22

DP-C-5-9