FED. ROAD DIST. NO.	STATE	PROJ. NO.	FISCAL YEAR	SHEET NO.	TOTAL SHEETS
HAWAII	HAW.	93A-02-90	1992	10	11

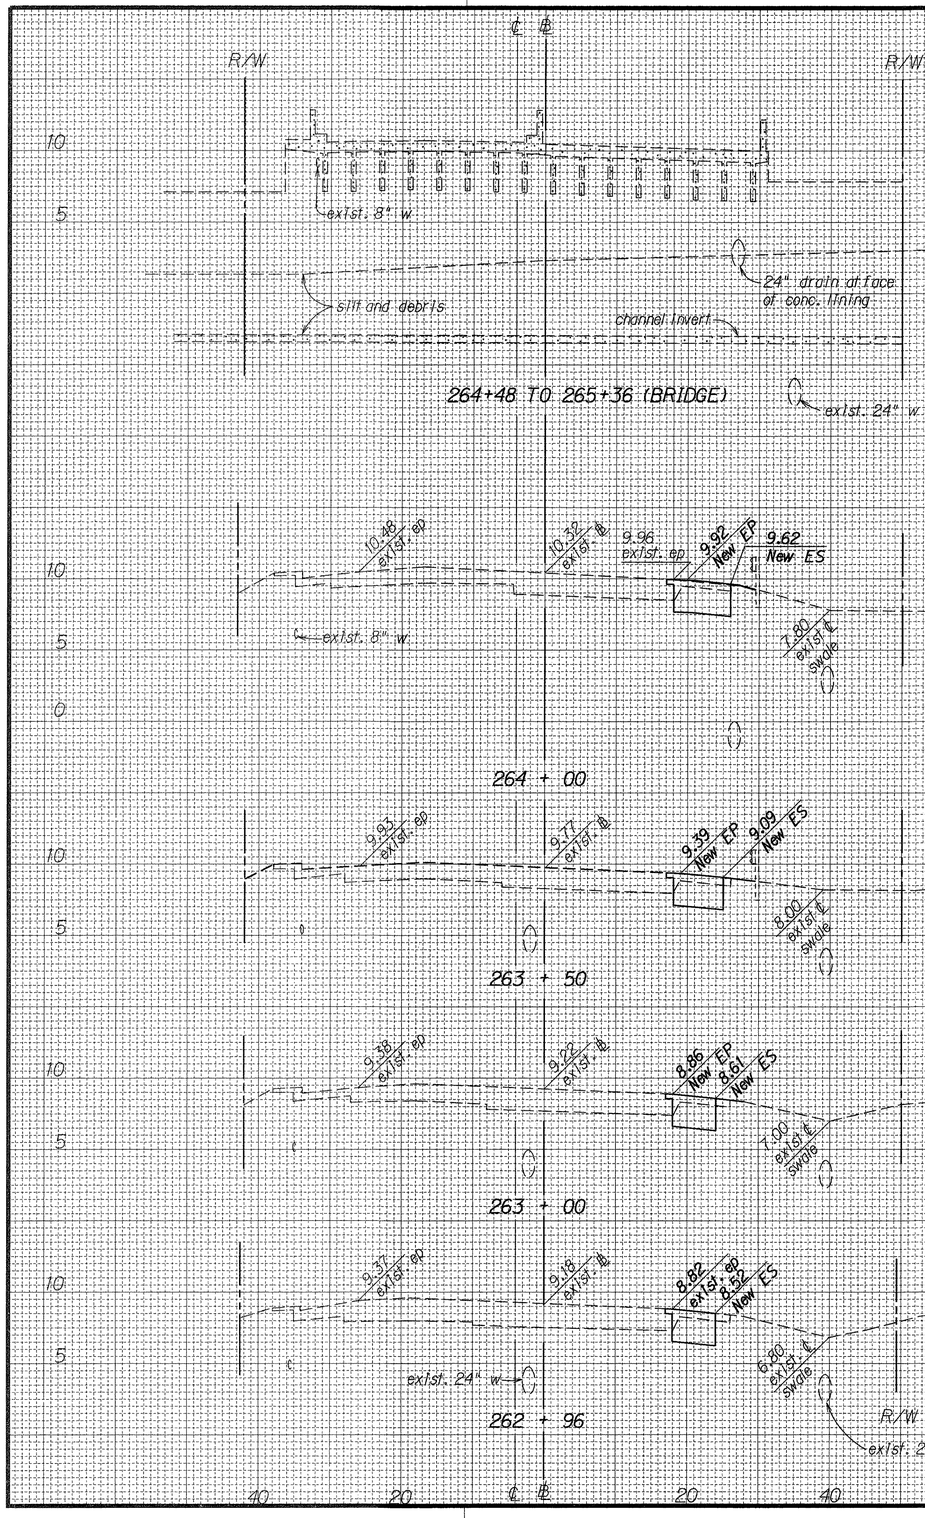

ORIGINAL PLAN	SURVEY PLOTTED BY	DATE
	DRAWN BY	
	TRACED BY	
NOTE BOOK	DESIGNED BY	
	QUANTITIES BY	
No.	CHECKED BY	

FED. ROAD DIST. NO.	STATE	PROJ. NO.	FISCAL YEAR	SHEET NO.	TOTAL SHEETS
HAWAII	HAW.	93A-02-90	1992	11	11

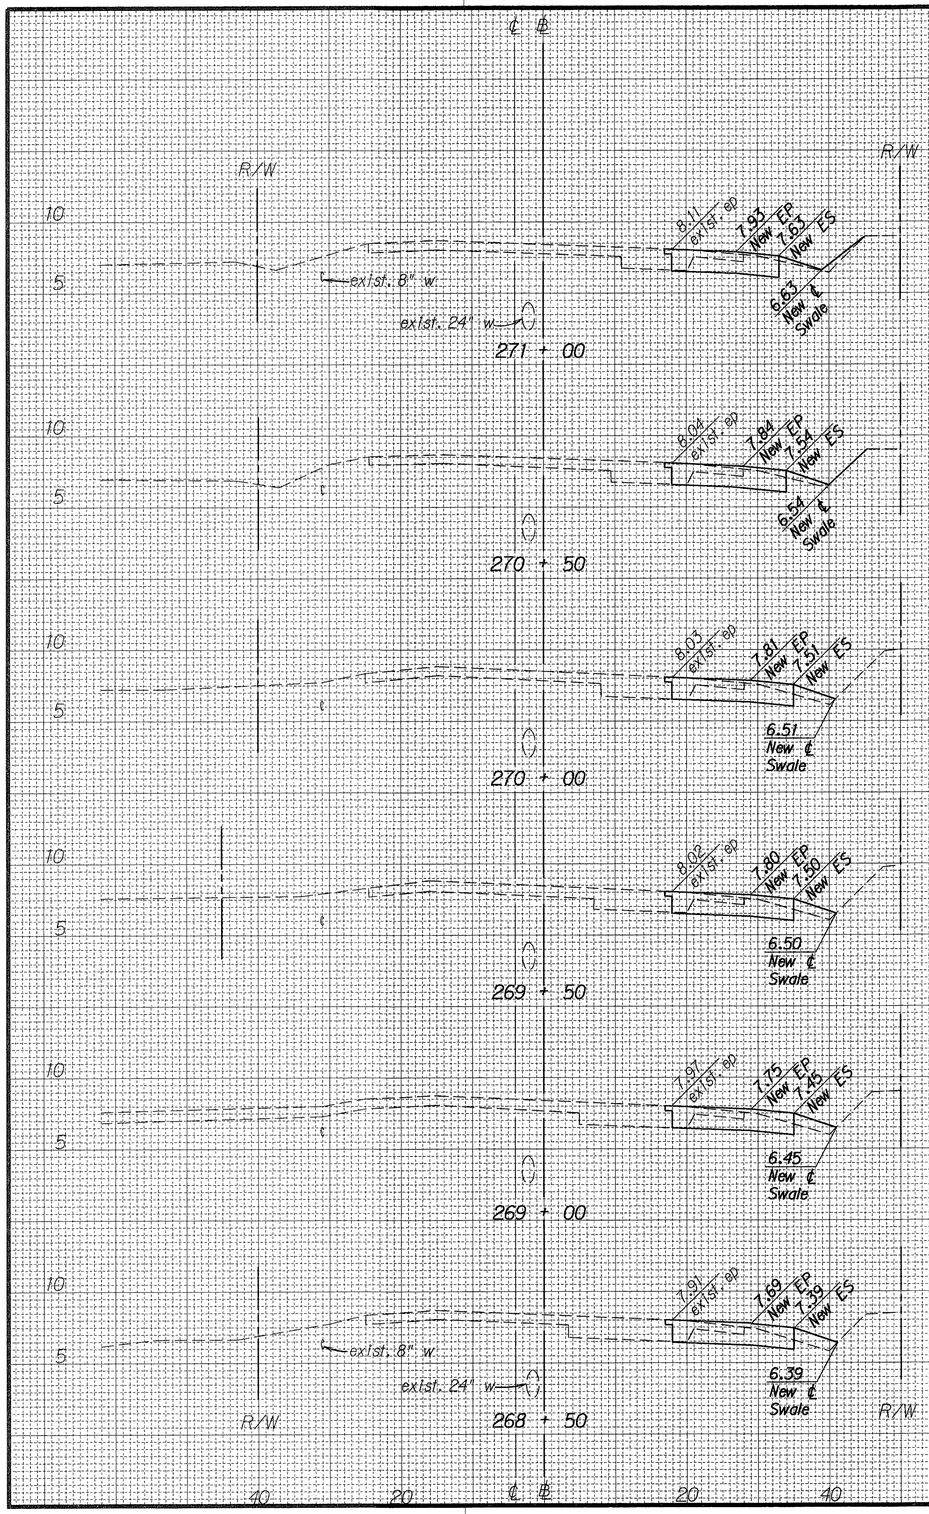

C= 21 sq.ft.
F= 3 sq.ft.

EXC= 40 cu. yds.
EMB= 5 cu. yds.

C= 22 sq.ft.
F= 2 sq.ft.

EXC= 41 cu. yds.
EMB= 6 cu. yds.

C= 22 sq.ft.
F= 4 sq.ft.

EXC= 42 cu. yds.
EMB= 7 cu. yds.

C= 23 sq.ft.
F= 4 sq.ft.

EXC= 41 cu. yds.
EMB= 7 cu. yds.

C= 21 sq.ft.
F= 4 sq.ft.

EXC= 39 cu. yds.
EMB= 7 cu. yds.

C= 21 sq.ft.
F= 4 sq.ft.

EXC= 38 cu. yds.
EMB= 8 cu. yds.

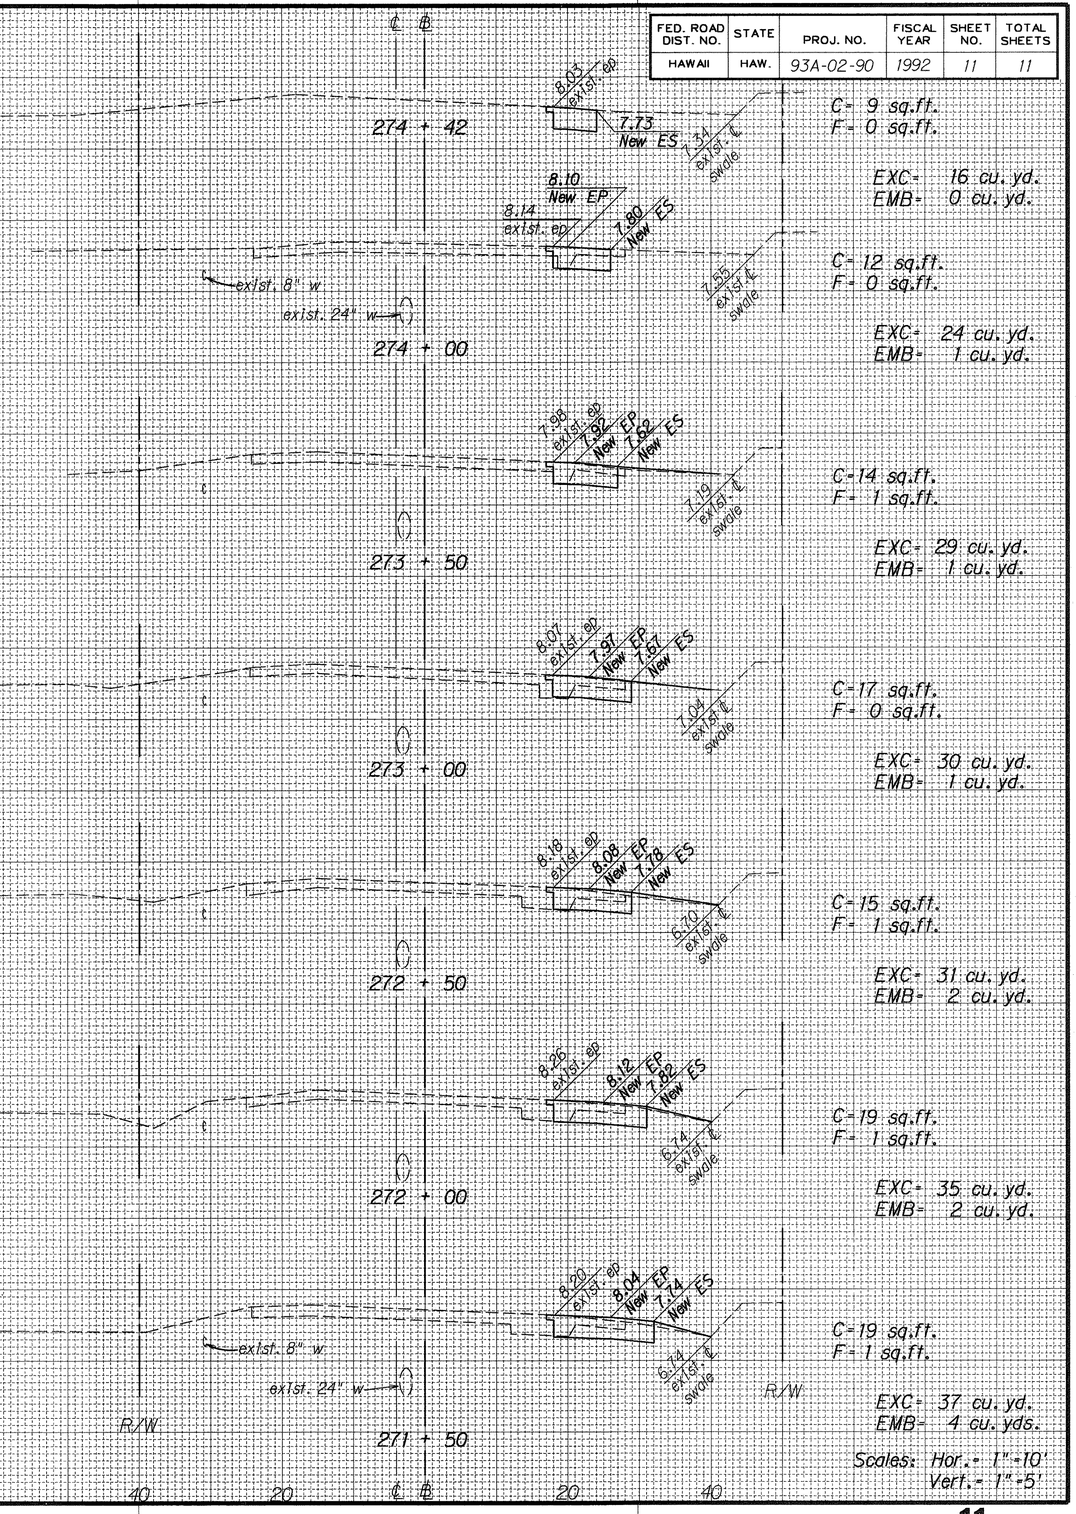

C= 9 sq.ft.
F= 0 sq.ft.

EXC= 16 cu. yd.
EMB= 0 cu. yd.

C= 12 sq.ft.
F= 0 sq.ft.

EXC= 24 cu. yd.
EMB= 1 cu. yd.

C= 14 sq.ft.
F= 1 sq.ft.

EXC= 29 cu. yd.
EMB= 1 cu. yd.

C= 17 sq.ft.
F= 0 sq.ft.

EXC= 30 cu. yd.
EMB= 1 cu. yd.

C= 15 sq.ft.
F= 1 sq.ft.

EXC= 31 cu. yd.
EMB= 2 cu. yd.

C= 19 sq.ft.
F= 1 sq.ft.

EXC= 35 cu. yd.
EMB= 2 cu. yd.

C= 19 sq.ft.
F= 1 sq.ft.

EXC= 37 cu. yd.
EMB= 4 cu. yds.

Scales: Hor.= 1"=10'
Vert.= 1"=5'

ORIGINAL PLAN	SURVEY PLOTTED BY	DATE
	DRAWN BY	
	TRACED BY	
NOTE BOOK	DESIGNED BY	
	QUANTITIES BY	
NO.	CHECKED BY	