FED. ROAD DIST. NO.	STATE	PROJ. NO.	FISCAL YEAR	SHEET NO.	TOTAL SHEETS
HAWAII	HAW.	93A-06-98	2001	3	68

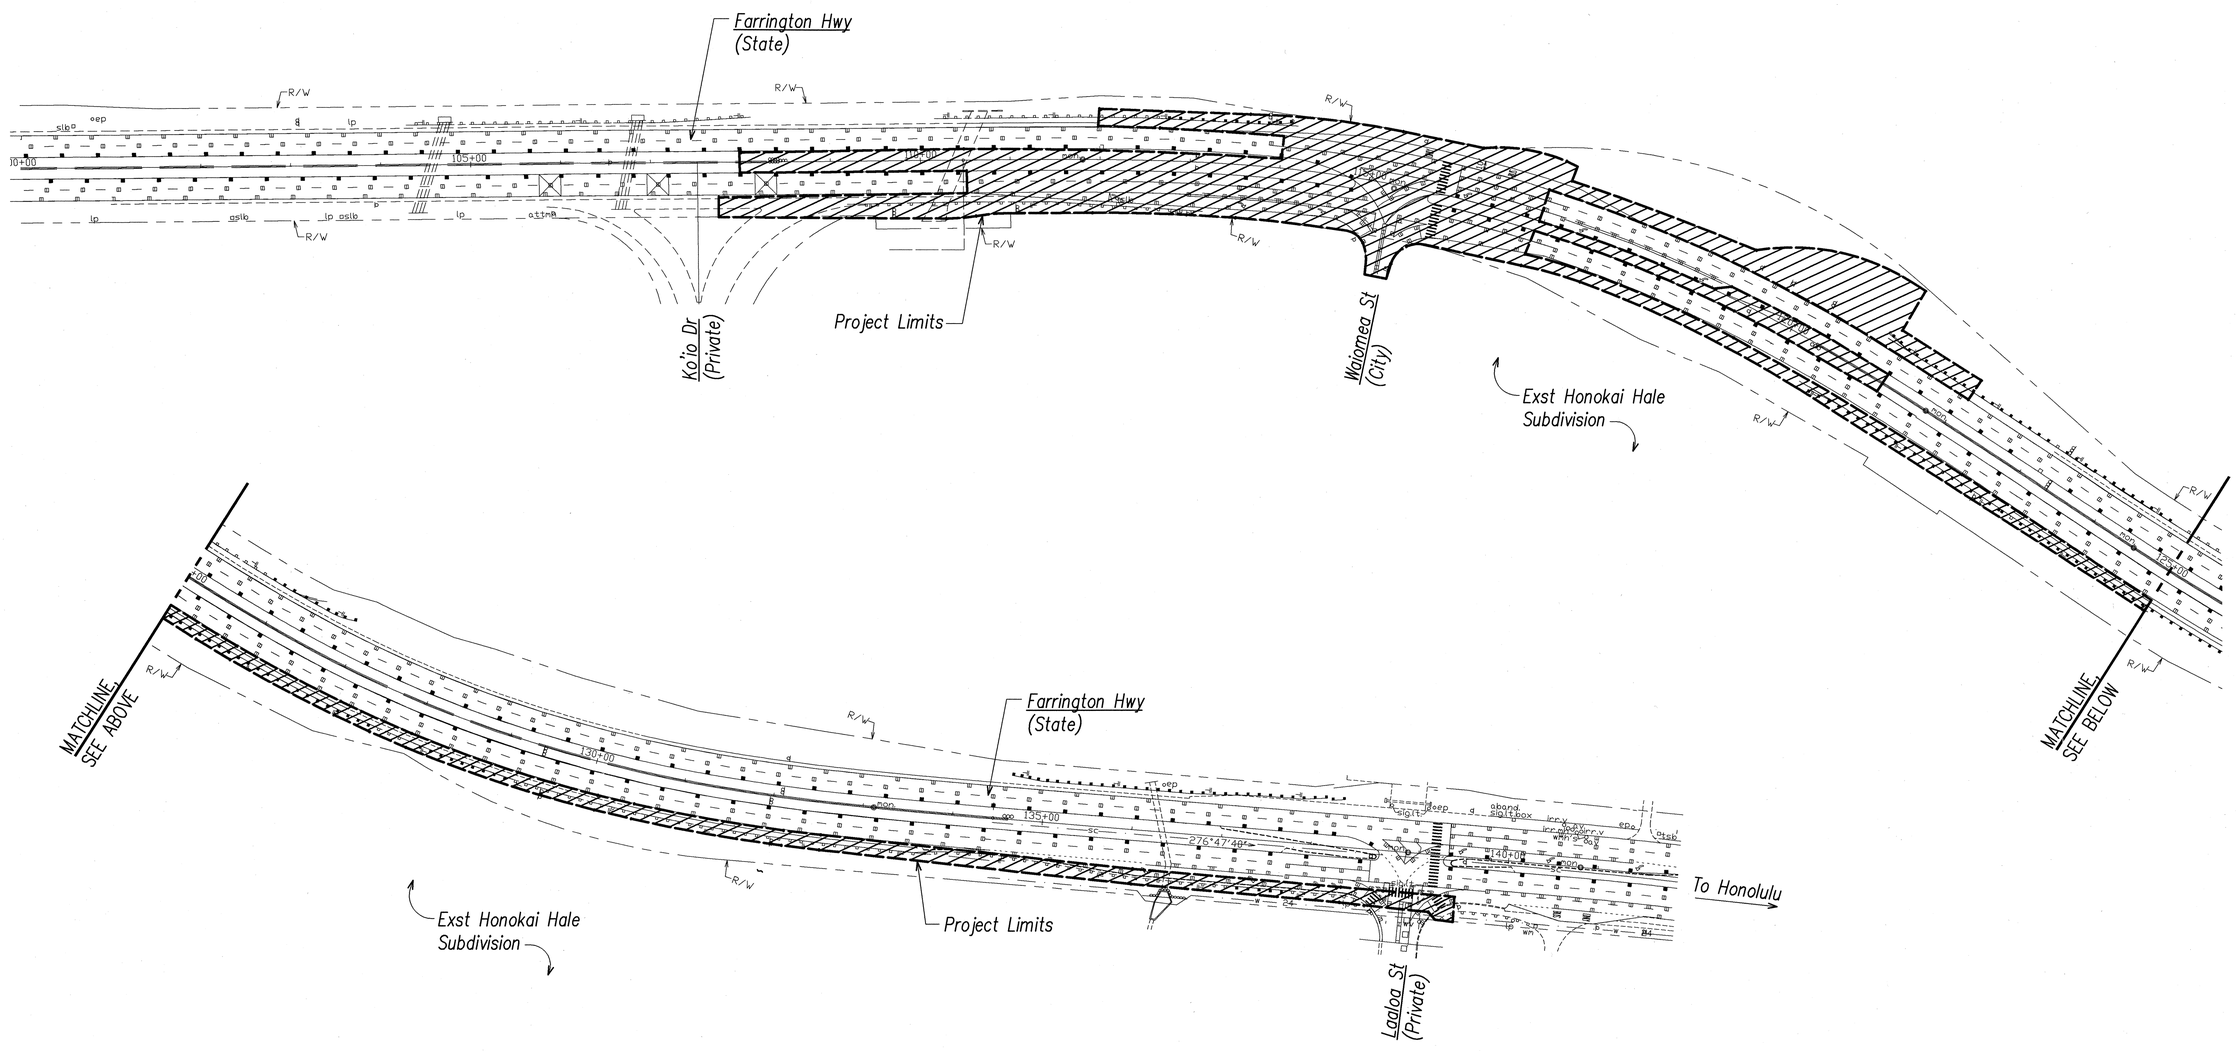

NORTH

GENERAL SITE PLAN

SCALE: 1" = 80'-0"

80' 40' 0 80' 160' 240'

SCALE: 1"=80'

GRAPHIC SCALE

STEVEN H. SAKAI
LICENSED PROFESSIONAL ENGINEER
No. 7637-E
HAWAII, U.S.A.

THIS WORK WAS PREPARED BY ME OR UNDER MY SUPERVISION.

STATE OF HAWAII
DEPARTMENT OF TRANSPORTATION
HIGHWAYS DIVISION

GENERAL SITE PLAN

FARRINGTON HIGHWAY
Intersection Improvements at Waiomea Street
Project No. 93A-06-98

Scale: As Noted Date: AUGUST 2000

SHEET No. T-3 OF 30 SHEETS

ORIGINAL PLAN	SURVEY PLOTTED BY	DATE
	DRAWN BY	
	TRACED BY	
NOTE BOOK	DESIGNED BY	
	QUANTITIES BY	
No.	CHECKED BY	

LAST SAVE: 08/09/00 @ 07:12:53 BY: TE PLOT SC 1=80'
Z:\AUTO PROJECTS\93A06\GENSITE.MEP3 NONE