DIST. NO.	STATE	PROJ. NO.	FISCAL YEAR	SHEET NO.	TOTAL SHEETS
HAWAII	HAW.	93A-01-23M	2023	1	26

STATE OF HAWAII

DEPARTMENT OF TRANSPORTATION

HIGHWAYS DIVISION

HONOLULU, HAWAII

PLANS FOR

FARRINGTON HIGHWAY
ULEHAWA STREAM BRIDGE REPAIRS

PROJECT NO. 93A-01-23M

DISTRICT OF WAIANAE
ISLAND OF OAHU

	INDEX TO DRAWINGS
SHT. NO.	DESCRIPTION
1	TITLE SHEET
2	STANDARD PLANS SUMMARY
3 - 4	GENERAL NOTES
5 - 11	UTILITY NOTES
12	LEGEND AND ABBREVIATIONS
13 - 16	WATER POLLUTION AND EROSION CONTROL NOTES AND
	DETAILS
17	EXISTING CONDITION
18 - 19	TRAFFIC CONTROL NOTES
20	LOW SPEED UNDIVIDED HIGHWAY
	WORK ZONE SIGNING PLAN, NOTES & DETAILS
21 - 22	TRAFFIC CONTROL PLANS
23 - 26	STRUCTURAL PLANS

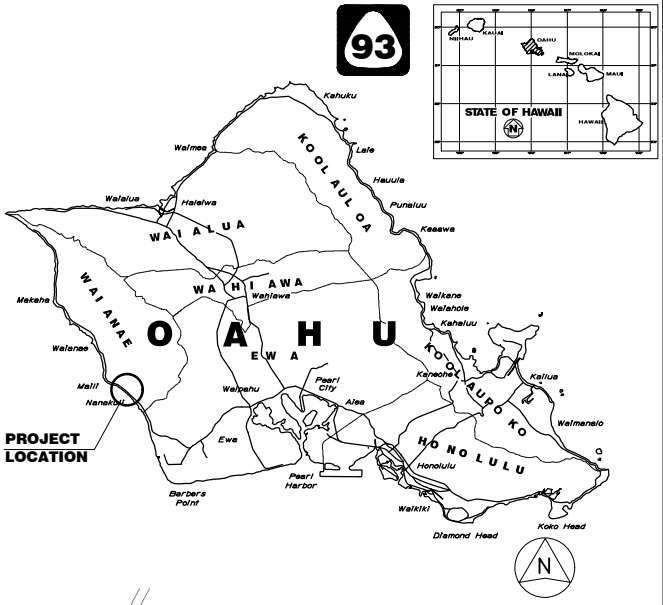

MILE POST 6.39 TO MILE POST 6.41

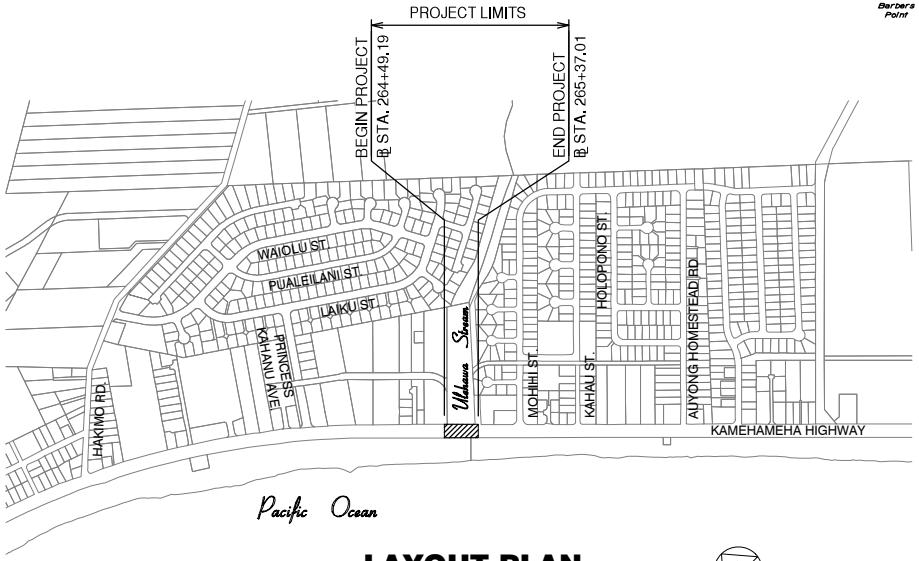

LAYOUT PLAN

GROSS LENGTH OF PROJECT.....0.02 MILES
NET LENGTH OF PROJECT.....0.02 MILES

N
SCALE: NTS

DEPARTMENT OF TRANSPORTATION STATE OF HAWAII	
APPROVED:	
for DIR. OF TRANSPORTATION	Jun 19, 2023 DATE

WSP USA, INC.
DESIGNED BY

HWY-DB
MANAGED BY

808-692-7611
PHONE

MAR 2023
DATE

ORIGINAL PLAN	SURVEY PLOTTED BY	DATE
	DRAWN BY	
	TRACED BY	
NOTE SCALE	DESIGNED BY	
	CHECKED BY	
No.	QUANTITIES BY	
	CHECKED BY	