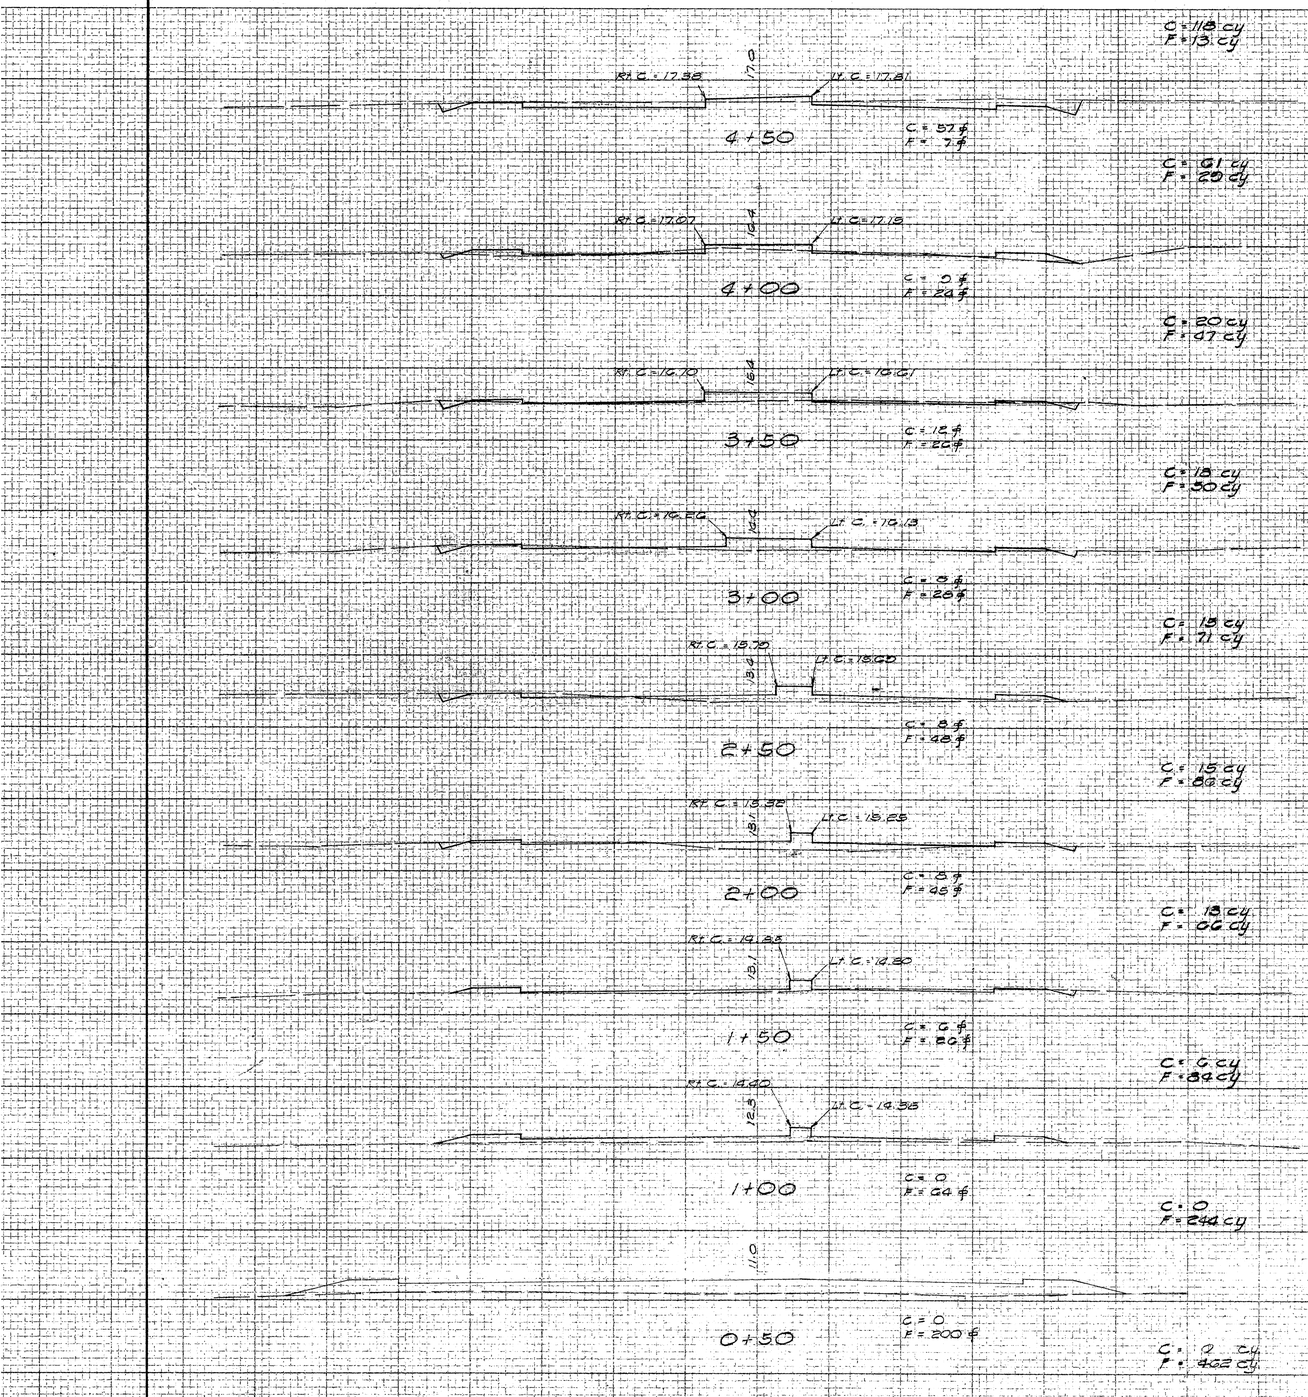

Scale: Horiz. 1"=10'
Vert. 1"=10'

Acting
DIRECTOR, DIVISION OF ENGINEERING — DATE 11/17/60

TRUSTEES OF
THE ESTATE OF JAMES CAMPBELL
HONOLULU, HAWAII

JAMES CAMPBELL INDUSTRIAL PARK
MAIN ACCESS ROAD

CROSS SECTION
BEGINNING TO STA. 8+00

Plans By
Harland Bartholomew & Associates

APPROVED: Jan 26/61 — DATE

REGISTERED ENGINEER
CERTIFICATE NO. 901

SHEET 17 OF 21

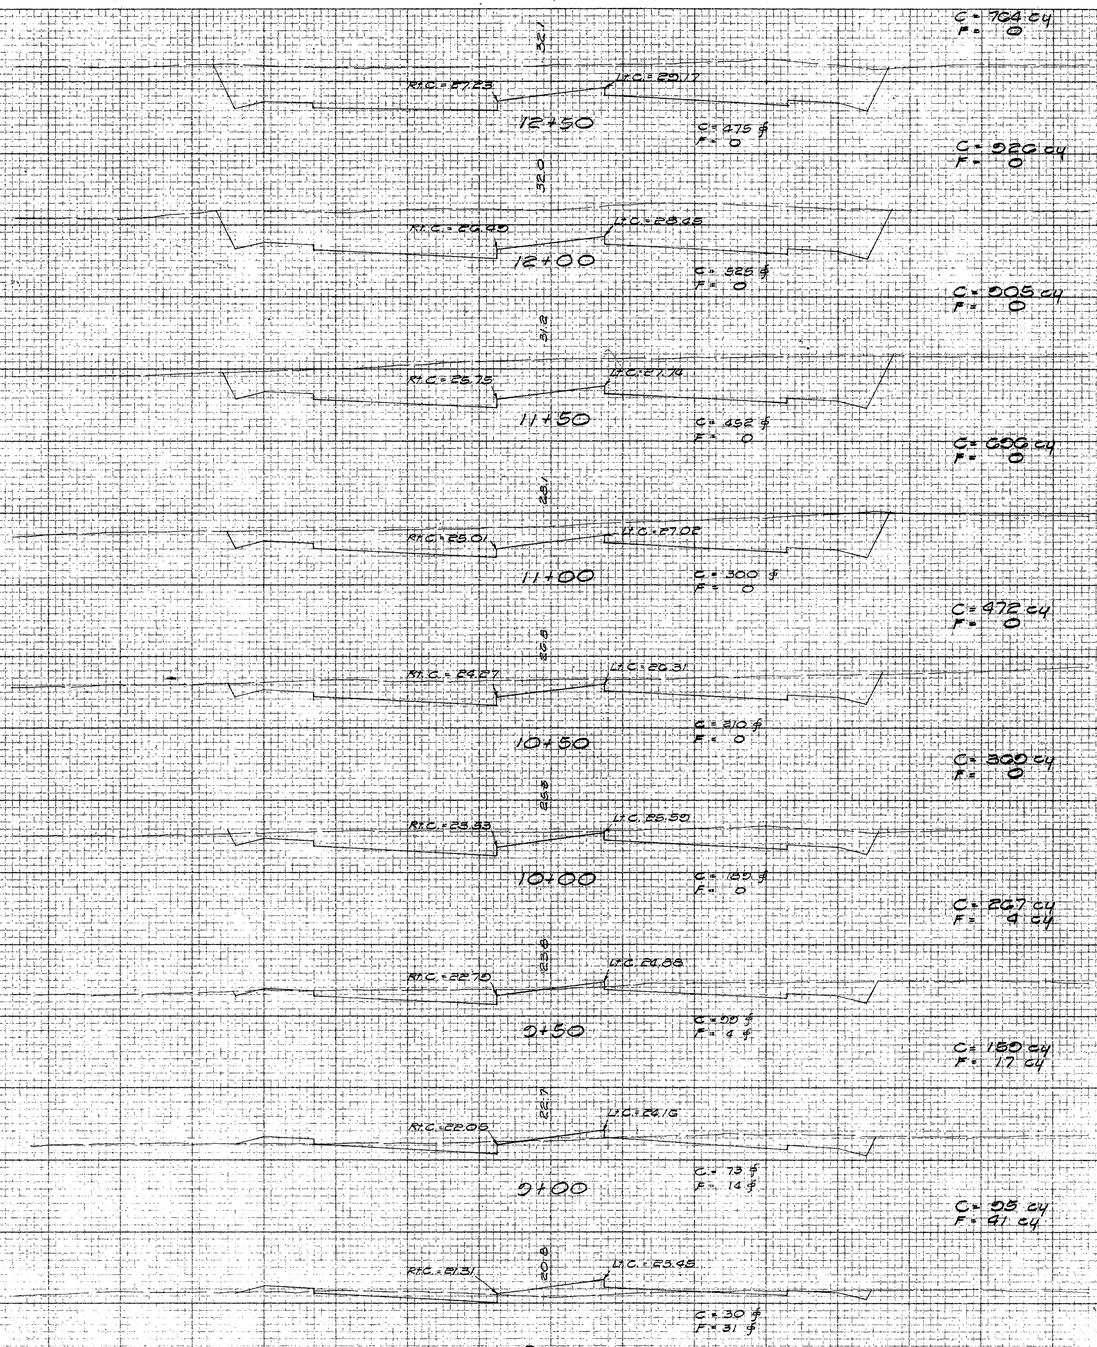

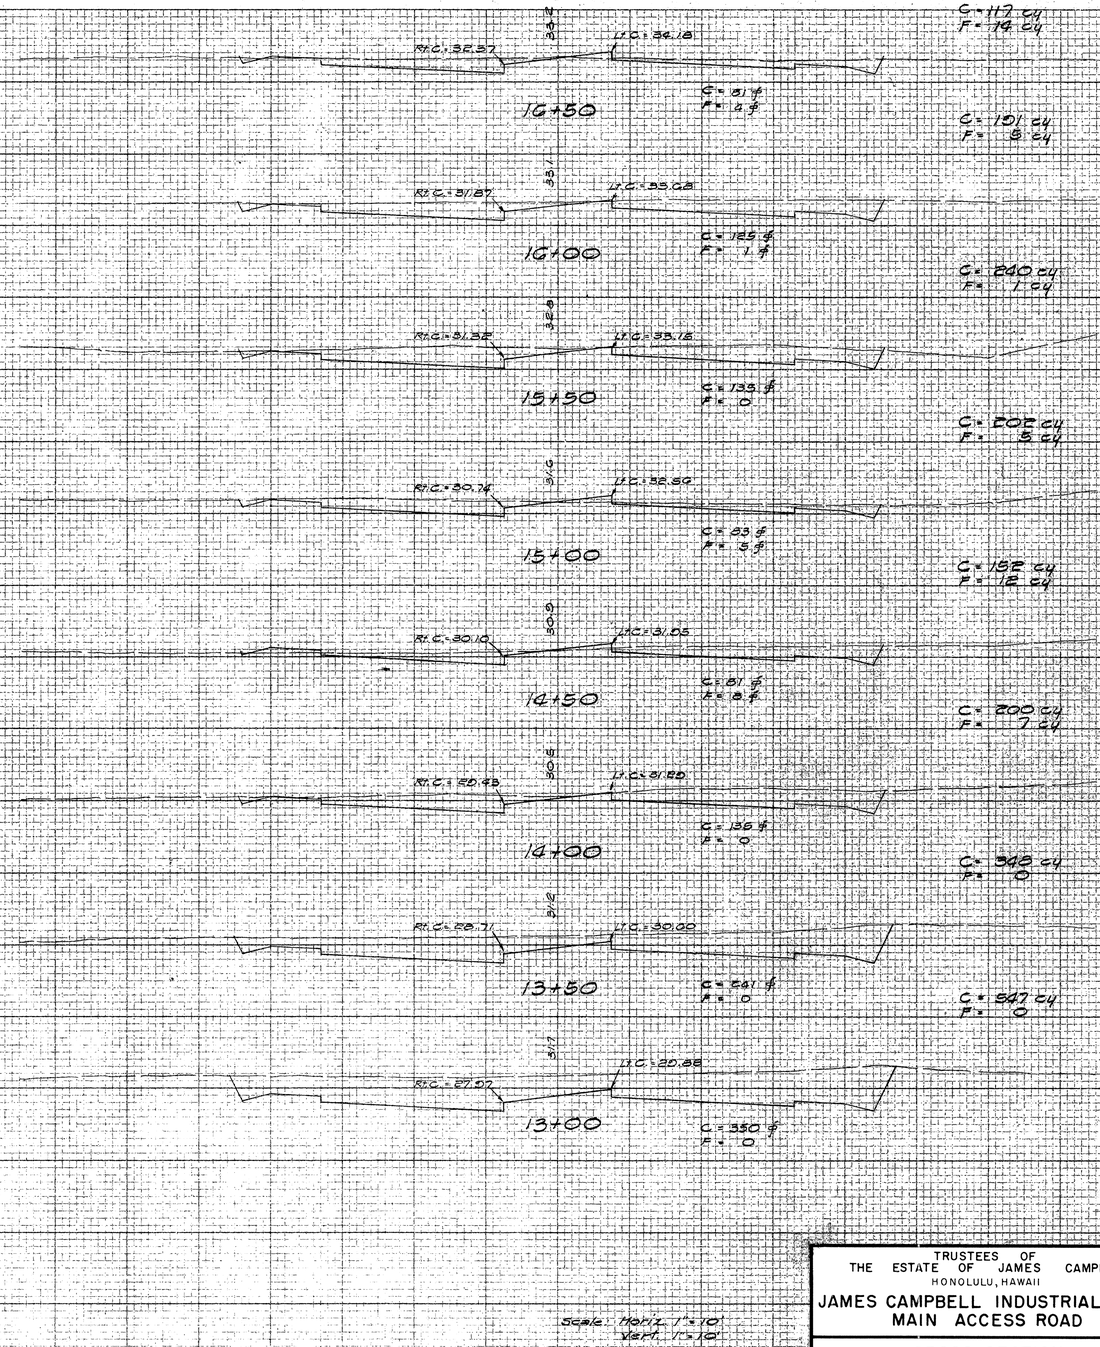

TRUSTEES OF
THE ESTATE OF JAMES CAMPBELL
HONOLULU, HAWAII

JAMES CAMPBELL INDUSTRIAL PARK
MAIN ACCESS ROAD

CROSS SECTION
STA. 8+50 TO STA. 16+50

Scale: Horiz. 1"=10'
Vert. 1"=10'

Plans By
Harland Bartholomew & Associates

Acting
DIRECTOR, DIVISION OF ENGINEERING — DATE 11/17/60

APPROVED:
June 20/60
DATE

REGISTERED ENGINEER
CERTIFICATE NO. 901

SHEET 18 OF 27

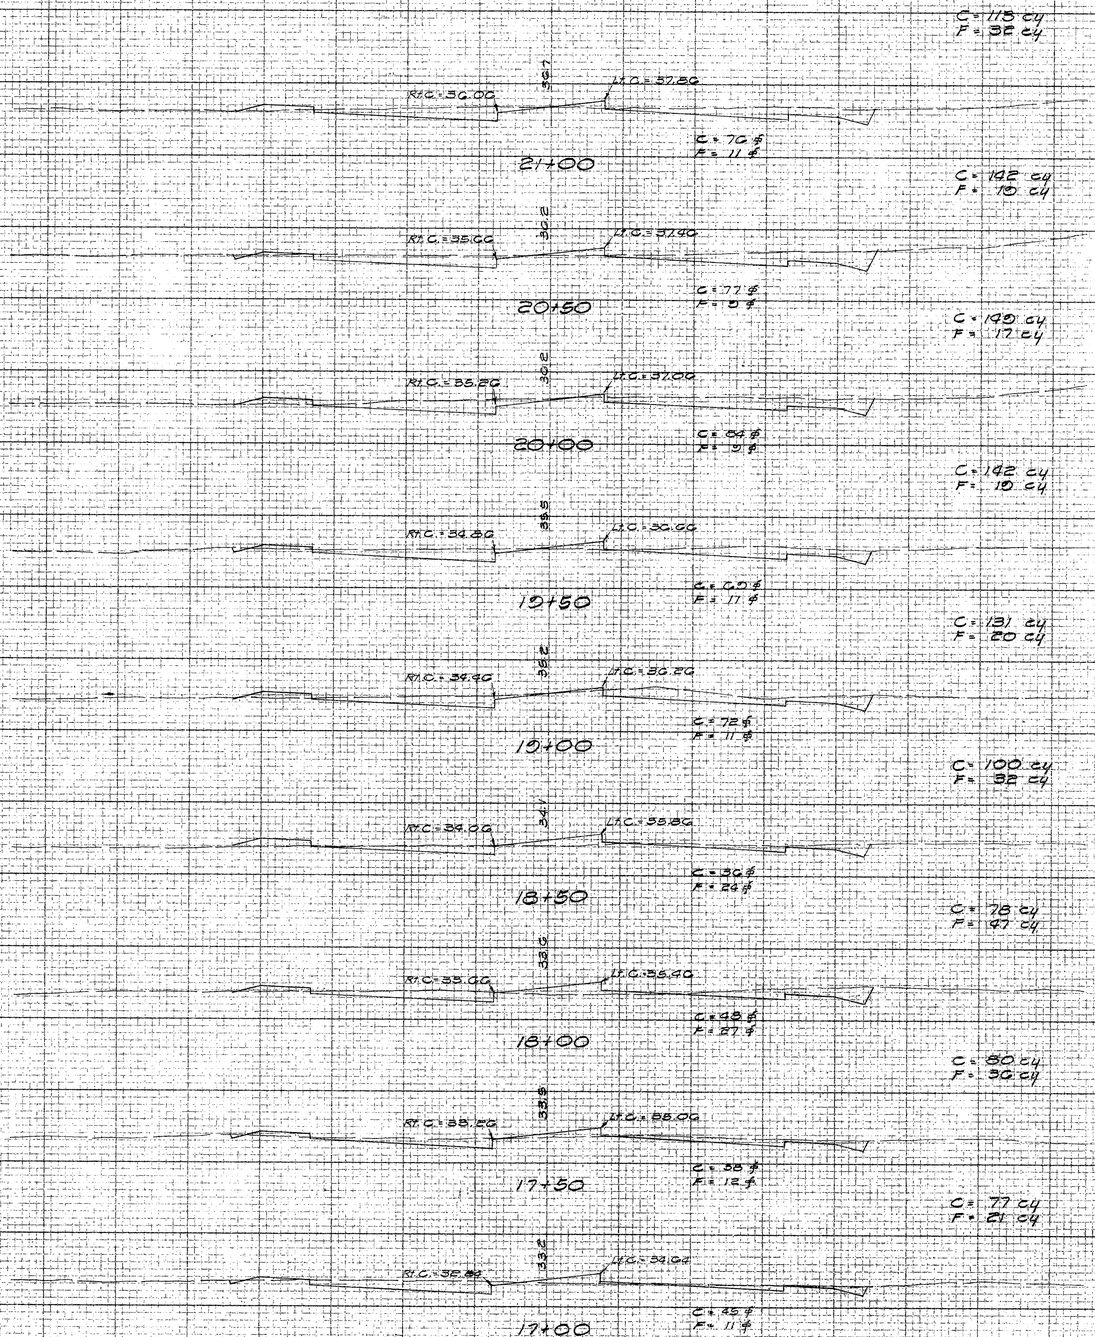

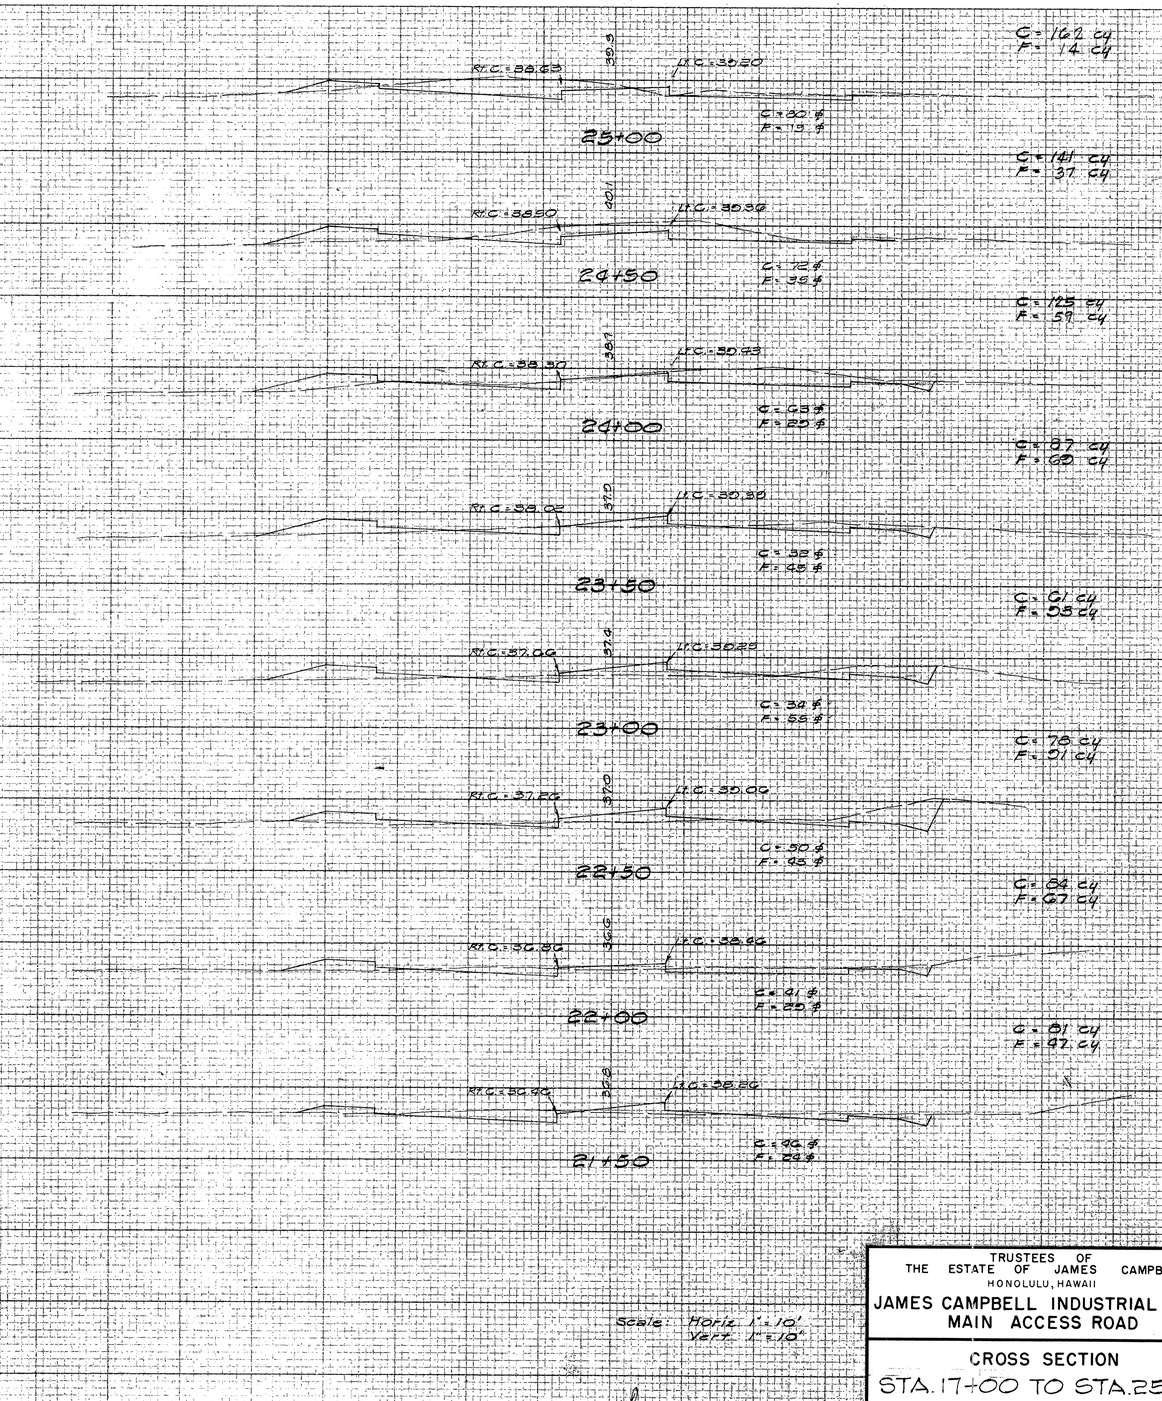

Scale: Horiz. 1" = 10'
Vert. 1" = 10'

Date 11/11/60 DIRECTOR / DIVISION OF ENGINEERING DATE

TRUSTEES OF
THE ESTATE OF JAMES CAMPBELL
HONOLULU, HAWAII

JAMES CAMPBELL INDUSTRIAL PARK
MAIN ACCESS ROAD

CROSS SECTION
STA. 17+00 TO STA. 25+00

Plans By
Harland Bartholomew & Associates

APPROVED:
Jan 20/61 DATE

REGISTERED ENGINEER
CERTIFICATE NO. 901

SHEET 15 OF 27

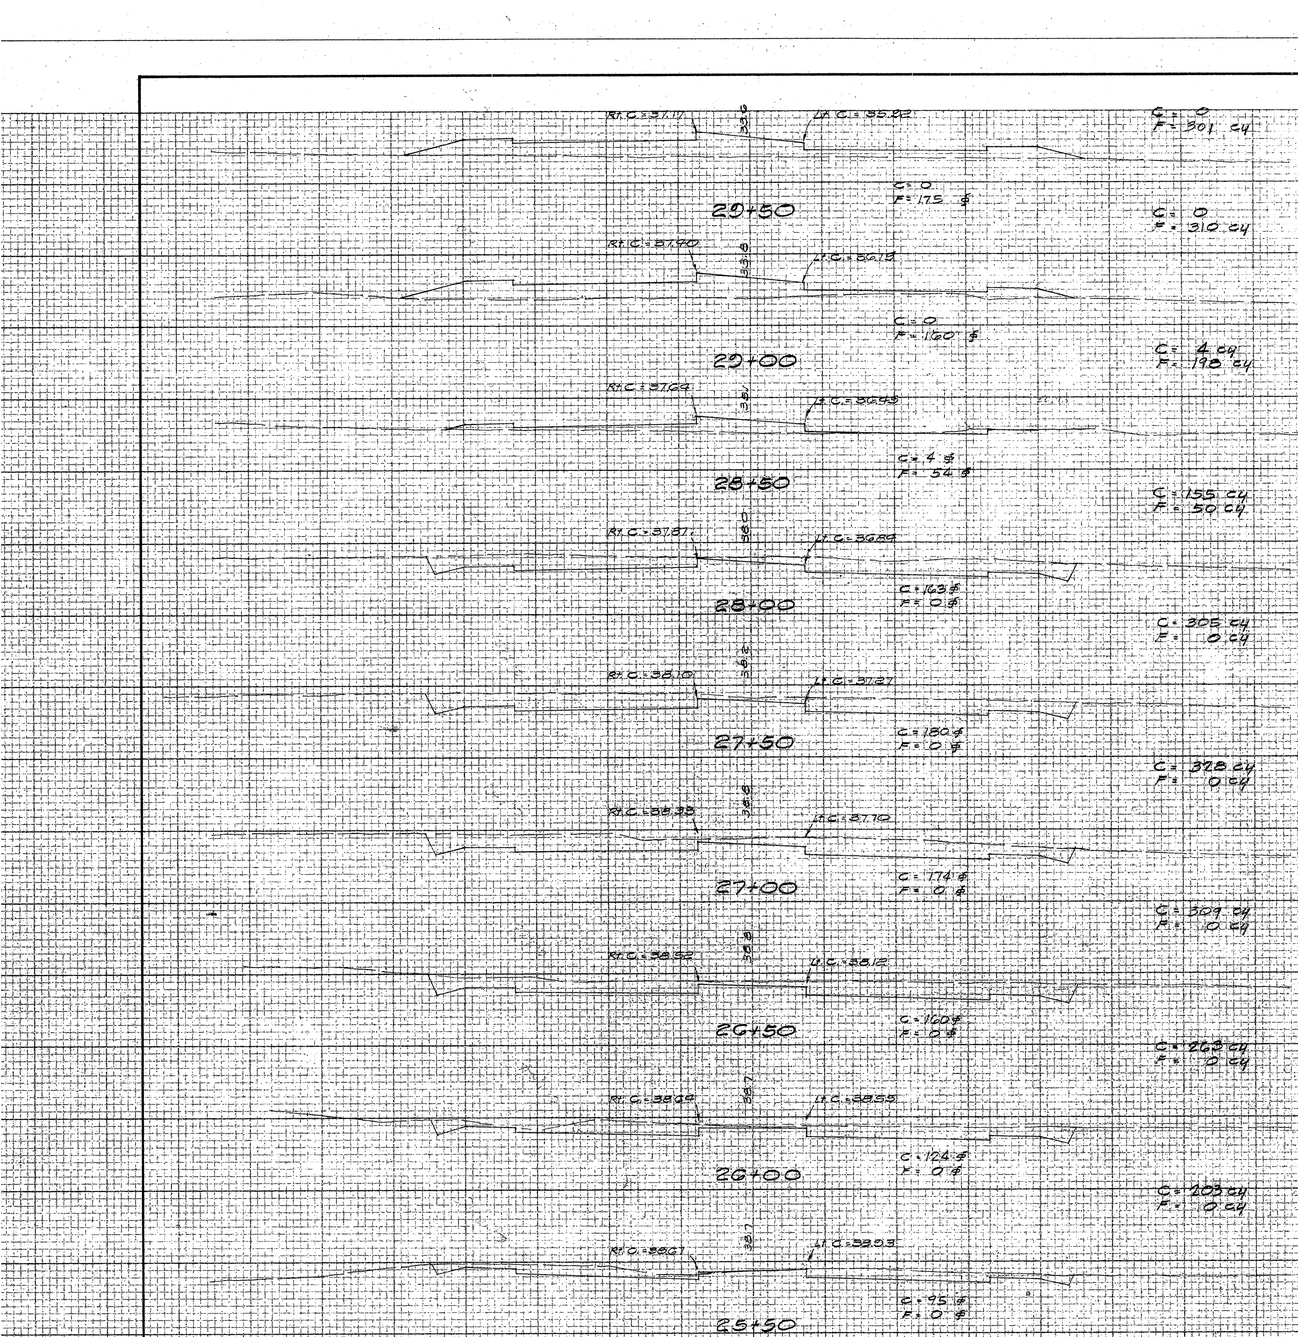

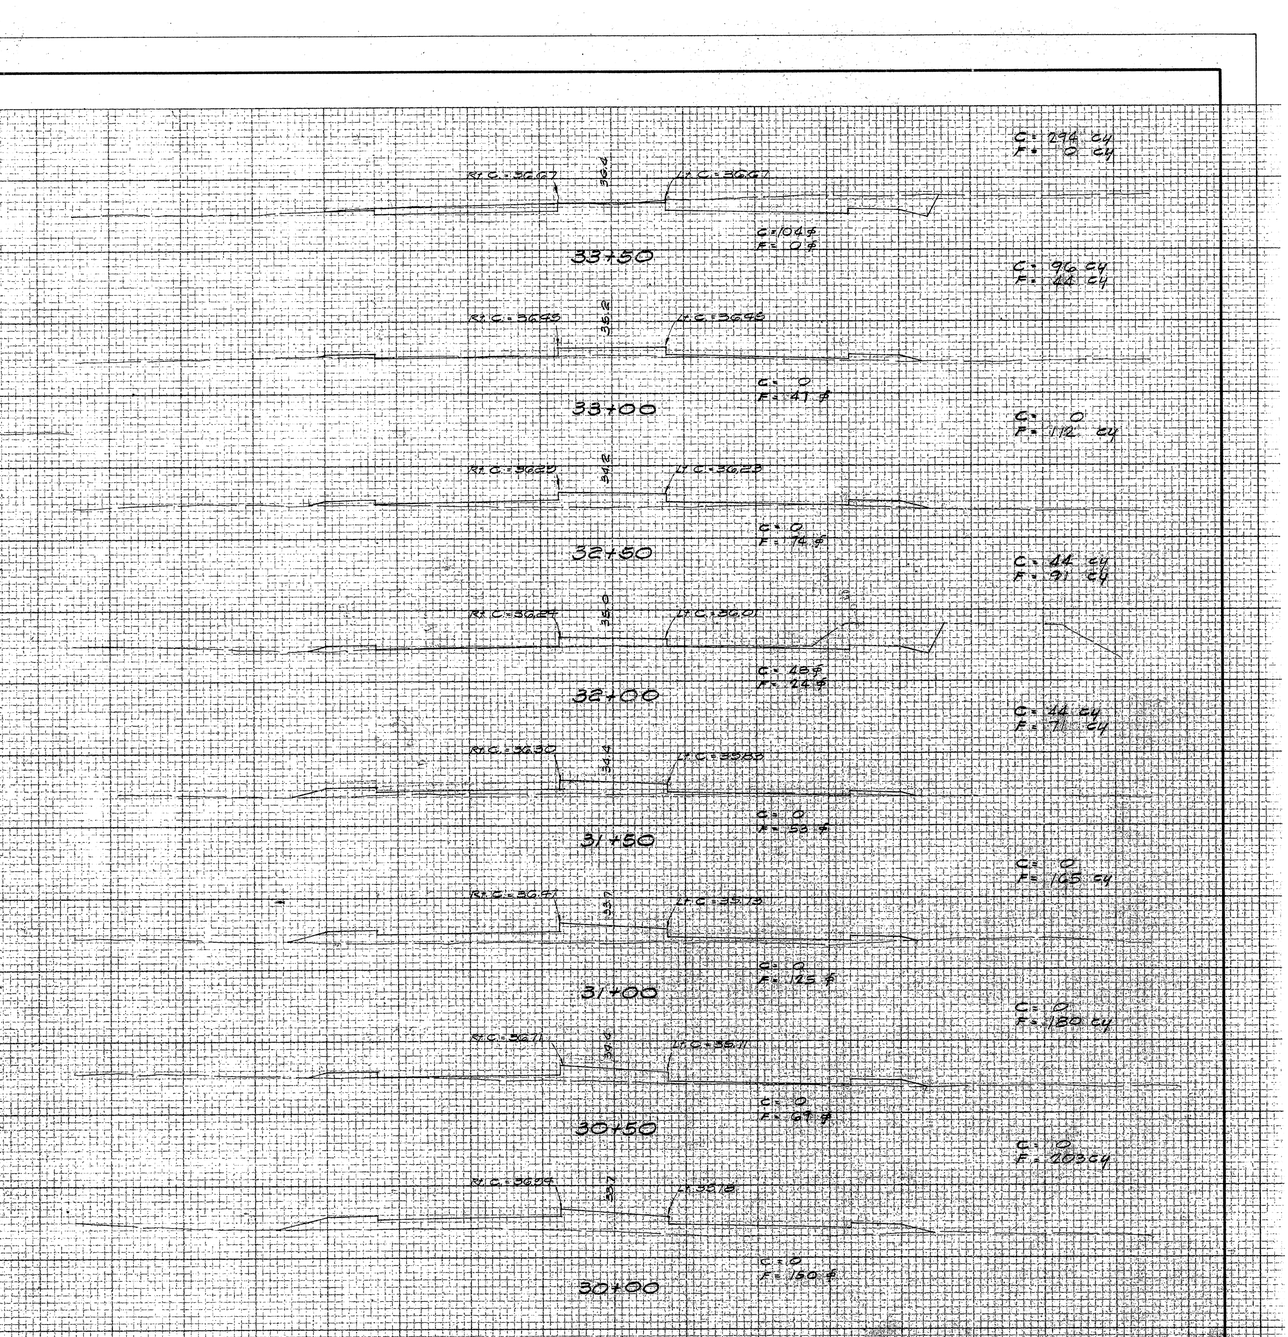

Scale: Horiz. 1"=10'
Vert. 1"=10'

Acting DIRECTOR, DIVISION OF ENGINEERING 11/16/66 DATE

TRUSTEES OF
THE ESTATE OF JAMES CAMPBELL
HONOLULU, HAWAII

JAMES CAMPBELL INDUSTRIAL PARK
MAIN ACCESS ROAD

CROSS SECTION
STA. 25+50 TO STA. 33+50

Plans By
Harland Bartholomew & Associates

APPROVED:
Nov 20/66 DATE

REGISTERED ENGINEER
CERTIFICATE NO. 901

SHEET 20 OF 27

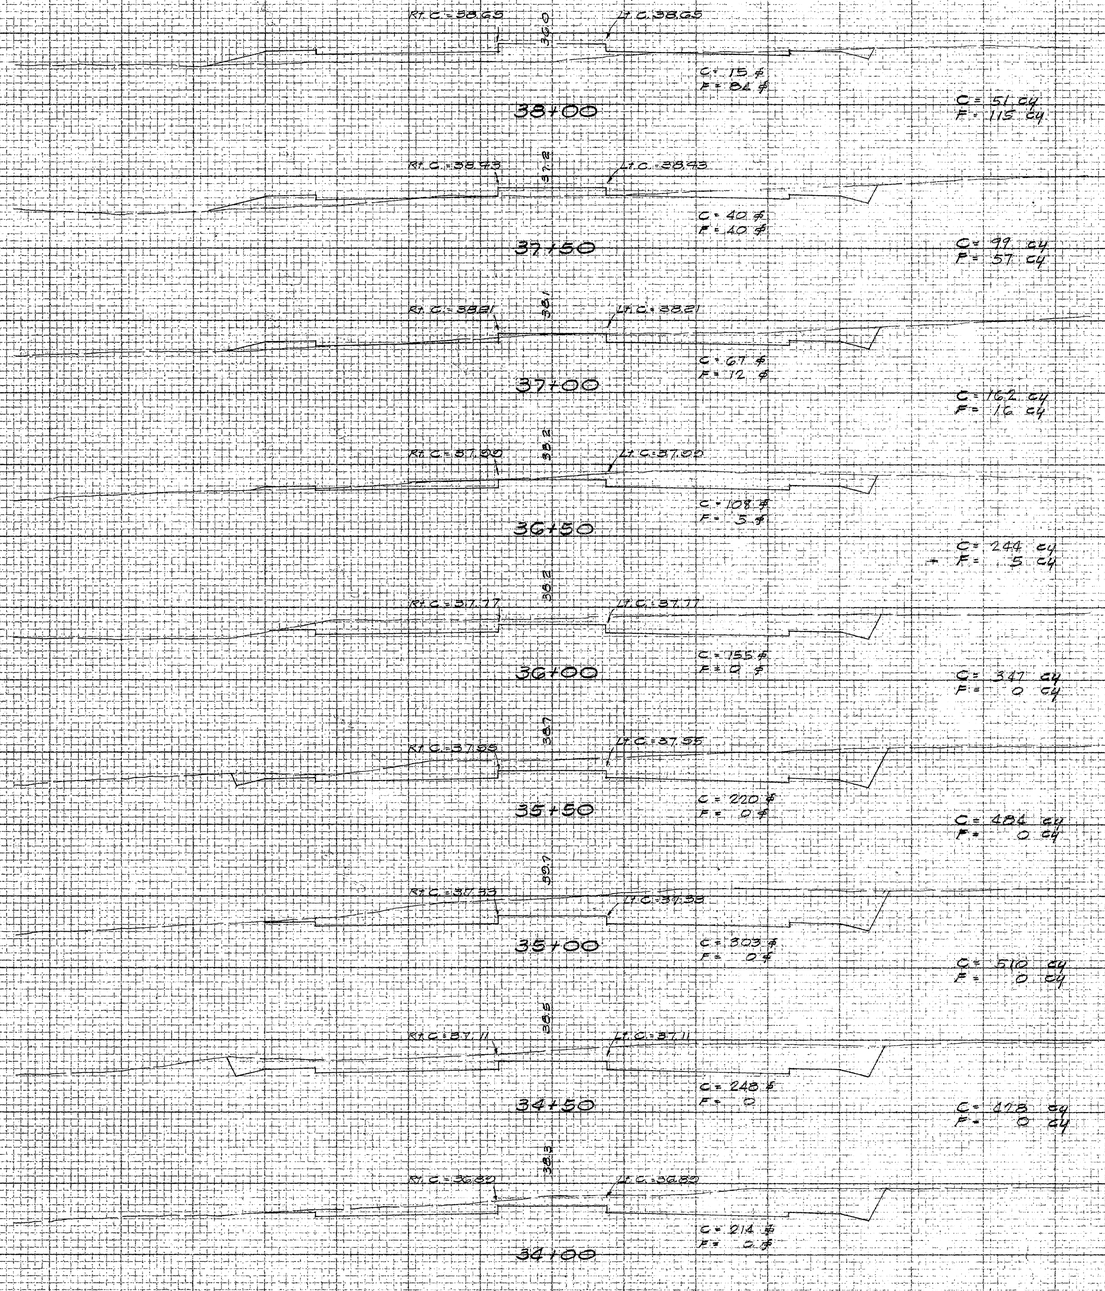

TRUSTEES OF
THE ESTATE OF JAMES CAMPBELL
HONOLULU, HAWAII

JAMES CAMPBELL INDUSTRIAL PARK
MAIN ACCESS ROAD

CROSS SECTION

STA. 34+00 TO STA. 41+50

Scale: Horiz. 1"=10'
Vert. 1"=10'

Plans By
Harland Bartholomew & Associates

APPROVED: June 26/62
DATE

REGISTERED ENGINEER
CERTIFICATE NO. 901

Acting DIRECTOR, DIVISION OF ENGINEERING

DATE

SHEET 21 OF 27

"CLEARPRINT" CROSS SECTION 10 X 10
CLEARPRINT PAPER CO
MADE IN U.S.A.

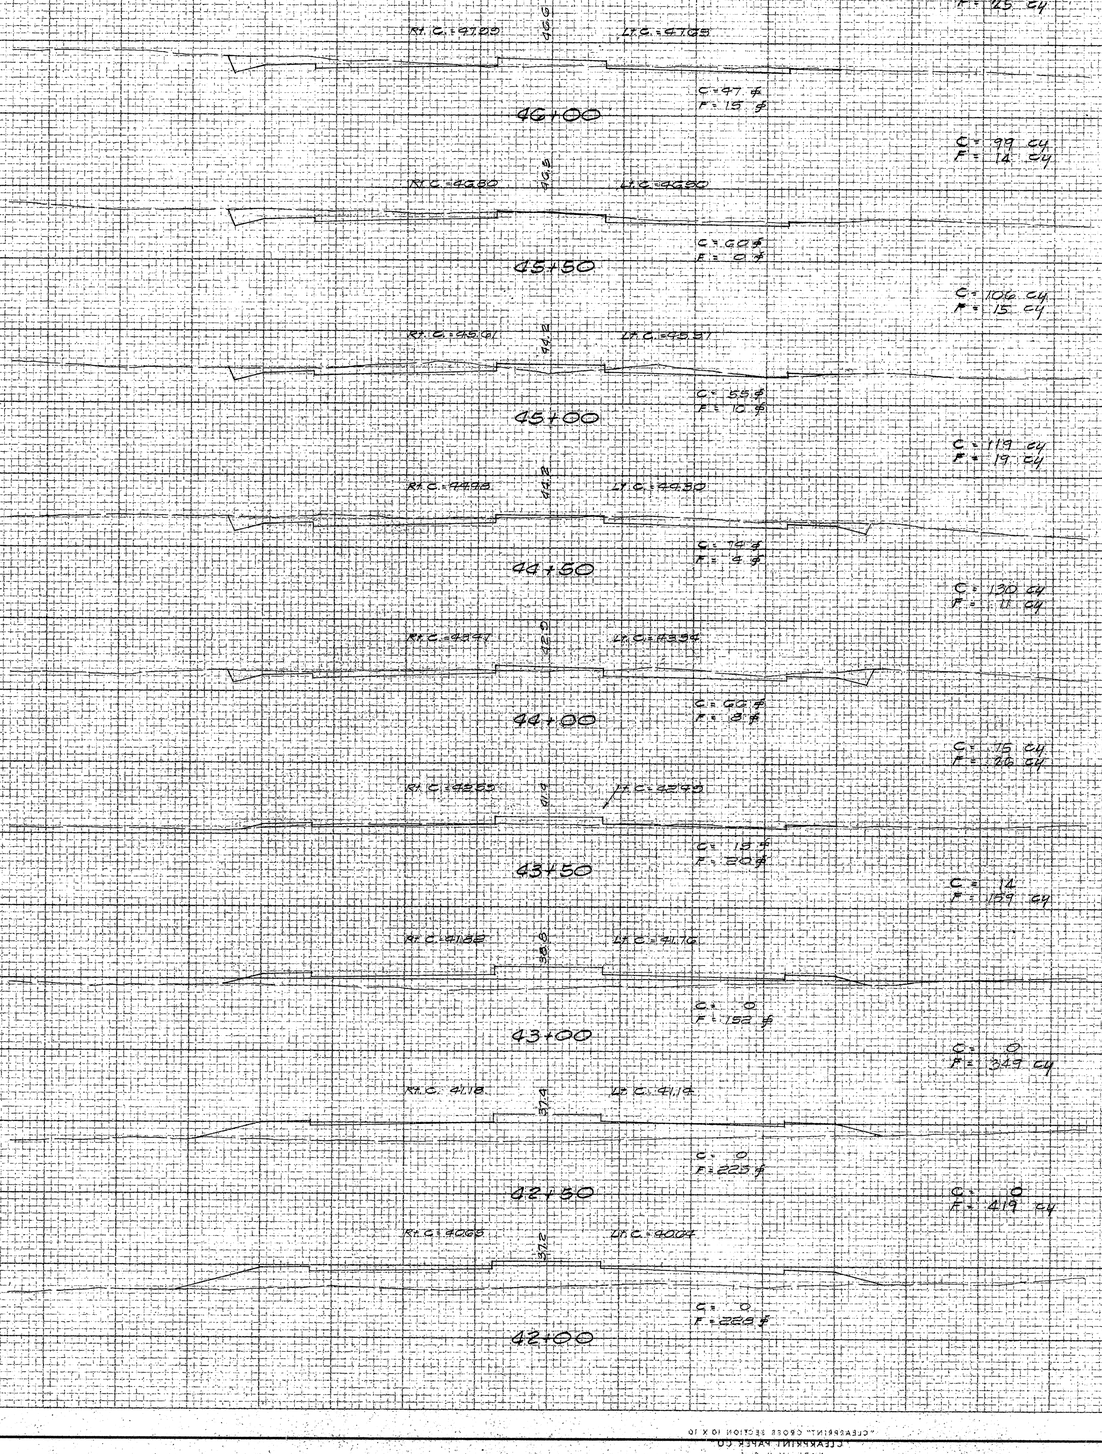

Scale: Horiz. 1"=10'
Vert. 1"=10'

John Y. Young
Acting DIRECTOR, DIVISION OF ENGINEERING
11/29/60
DATE

TRUSTEES OF
THE ESTATE OF JAMES CAMPBELL
HONOLULU, HAWAII

JAMES CAMPBELL INDUSTRIAL PARK
MAIN ACCESS ROAD

CROSS SECTION
STA. 42+00 TO STA. 49+50

Plans By
Harland Bartholomew & Associates

APPROVED: Nov. 26/60
DATE

REGISTERED ENGINEER
CERTIFICATE NO. 901

SHEET 22 OF 27

"CLEARPRINT" CROSS SECTION 10 X 10
CLEARPRINT PAPER CO
MADE IN U.S.A.

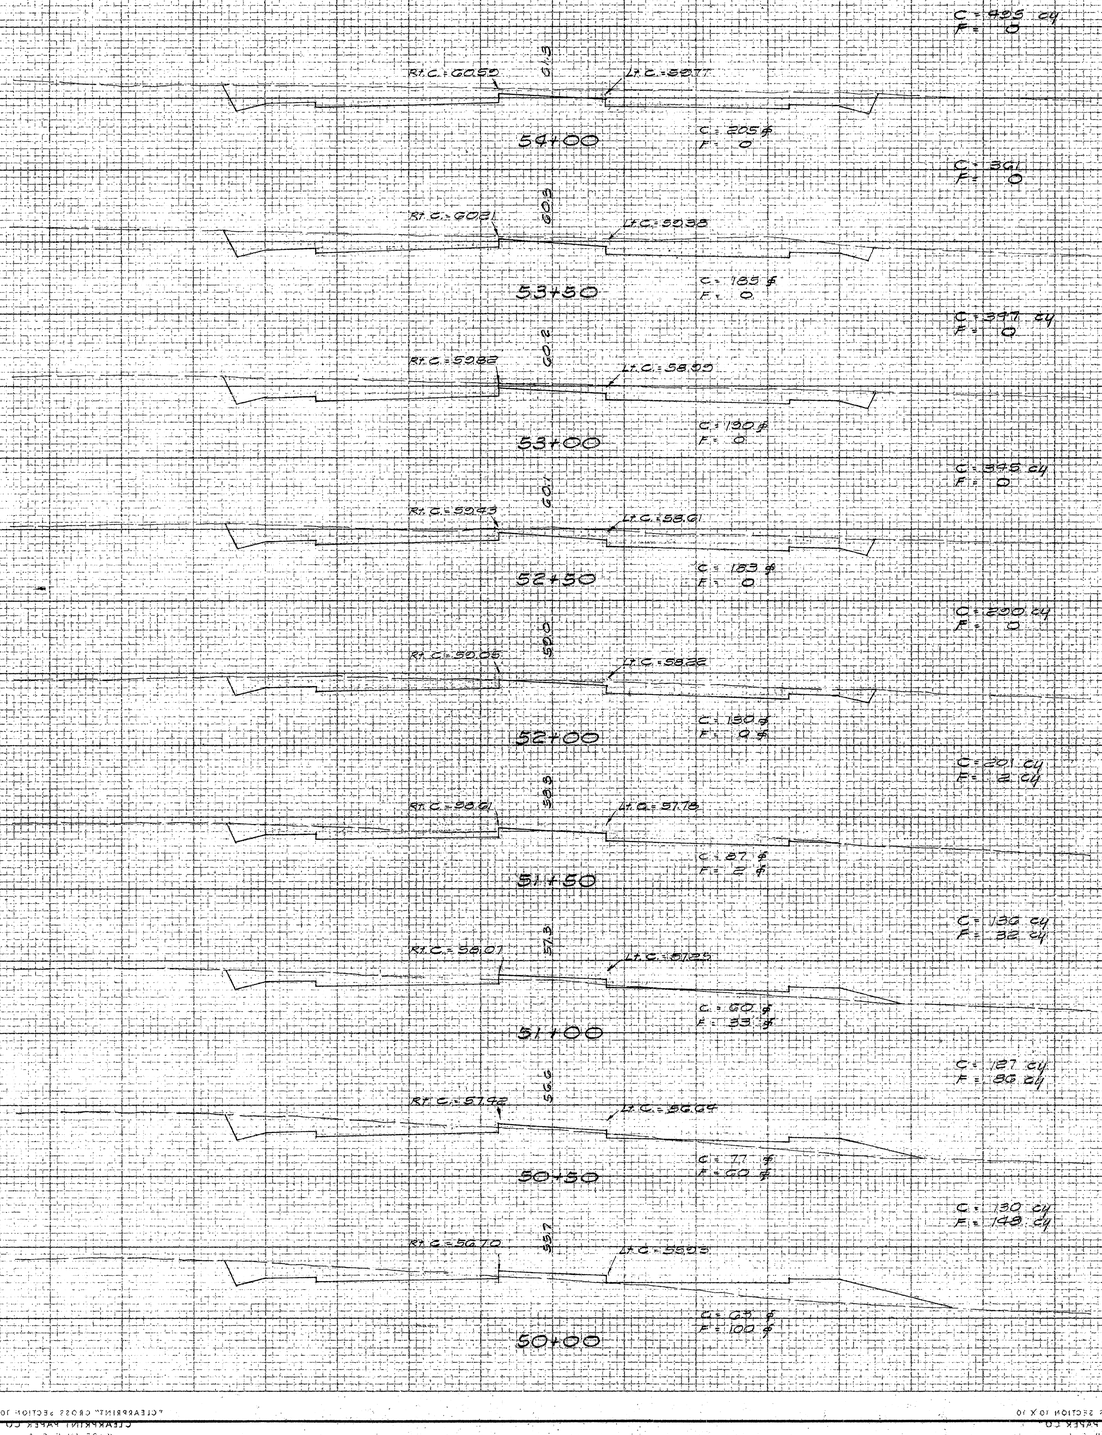

Scale: Horiz. 1"=10'
Vert. 1"=10'

TRUSTEES OF
THE ESTATE OF JAMES CAMPBELL
HONOLULU, HAWAII

JAMES CAMPBELL INDUSTRIAL PARK
MAIN ACCESS ROAD

CROSS SECTION
STA. 50+00 TO STA. 58+00

Plans By
Harland Bartholomew & Associates

APPROVED: June 20, 1966
DATE

REGISTERED ENGINEER
CERTIFICATE NO. 501

Acting DIRECTOR, DIVISION OF ENGINEERING DATE 11/17/66

SHEET 23 OF 27

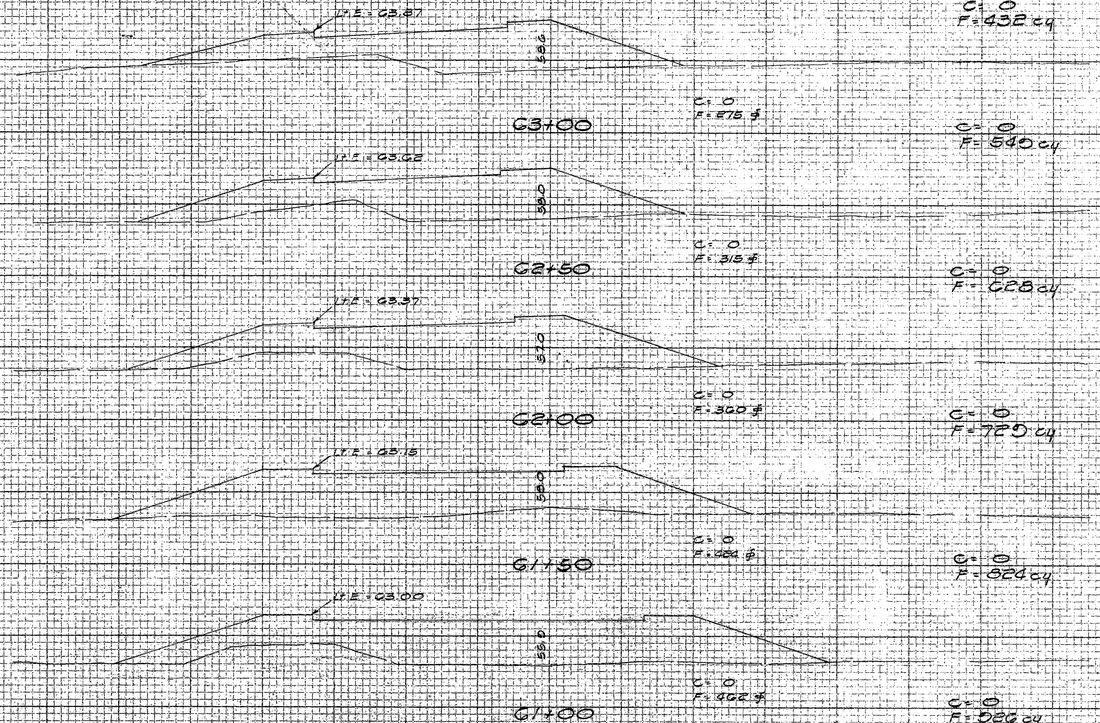

C= 0
F= 432 cy

C= 0
F= 575 sf

63+00

C= 0
F= 540 cy

C= 0
F= 315 sf

62+50

C= 0
F= 628 cy

C= 0
F= 300 sf

62+00

C= 0
F= 729 cy

C= 0
F= 324 sf

61+50

C= 0
F= 824 cy

C= 0
F= 402 sf

61+00

C= 0
F= 526 cy

C= 0
F= 340 sf

60+50

C= 0
F= 856 cy

C= 0
F= 423 sf

60+00

C= 0
F= 658 cy

C= 0
F= 285 sf

59+50

C= 1125 cy
F= 265 cy

C= 184 sf
F= 0

59+00

C= 385 cy
F= 0

C= 200 sf
F= 0

58+50

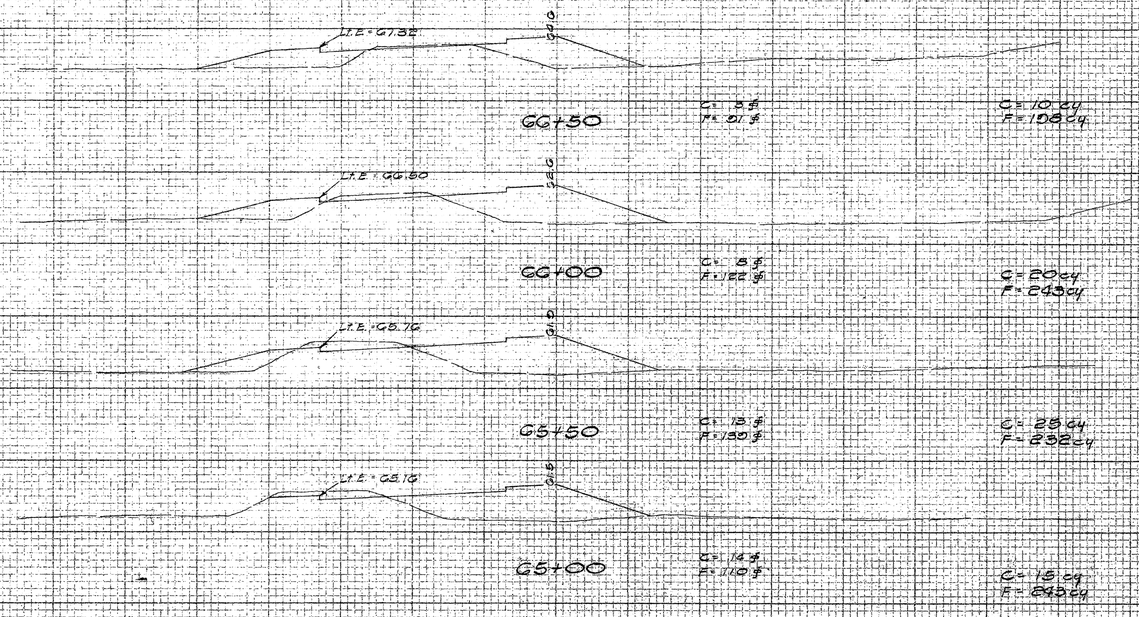

C= 8 cy
F= 109 cy

C= 5 sf
F= 61 sf

66+50

C= 10 cy
F= 108 cy

C= 8 sf
F= 122 sf

66+00

C= 20 cy
F= 243 cy

C= 13 sf
F= 130 sf

65+50

C= 28 cy
F= 232 cy

C= 14 sf
F= 110 sf

65+00

C= 15 cy
F= 243 cy

C= 2 sf
F= 151 sf

64+50

C= 6 cy
F= 200 cy

C= 3 sf
F= 170 sf

64+00

C= 3 cy
F= 335 cy

C= 0
F= 100 sf

63+50

Scale: Horiz. 1"=10'
Vert. 1"=10'

Acting
DIRECTOR, DIVISION OF ENGINEERING — DATE 11/16/60

TRUSTEES OF
THE ESTATE OF JAMES CAMPBELL
HONOLULU, HAWAII

JAMES CAMPBELL INDUSTRIAL PARK
MAIN ACCESS ROAD

CROSS SECTION

STA. 58+50 TO STA. 66+50

Plans By
Harland Bartholomew & Associates

APPROVED: Jan 26/61 DATE

REGISTERED ENGINEER
CERTIFICATE NO. 901

SHEET 24 OF 27

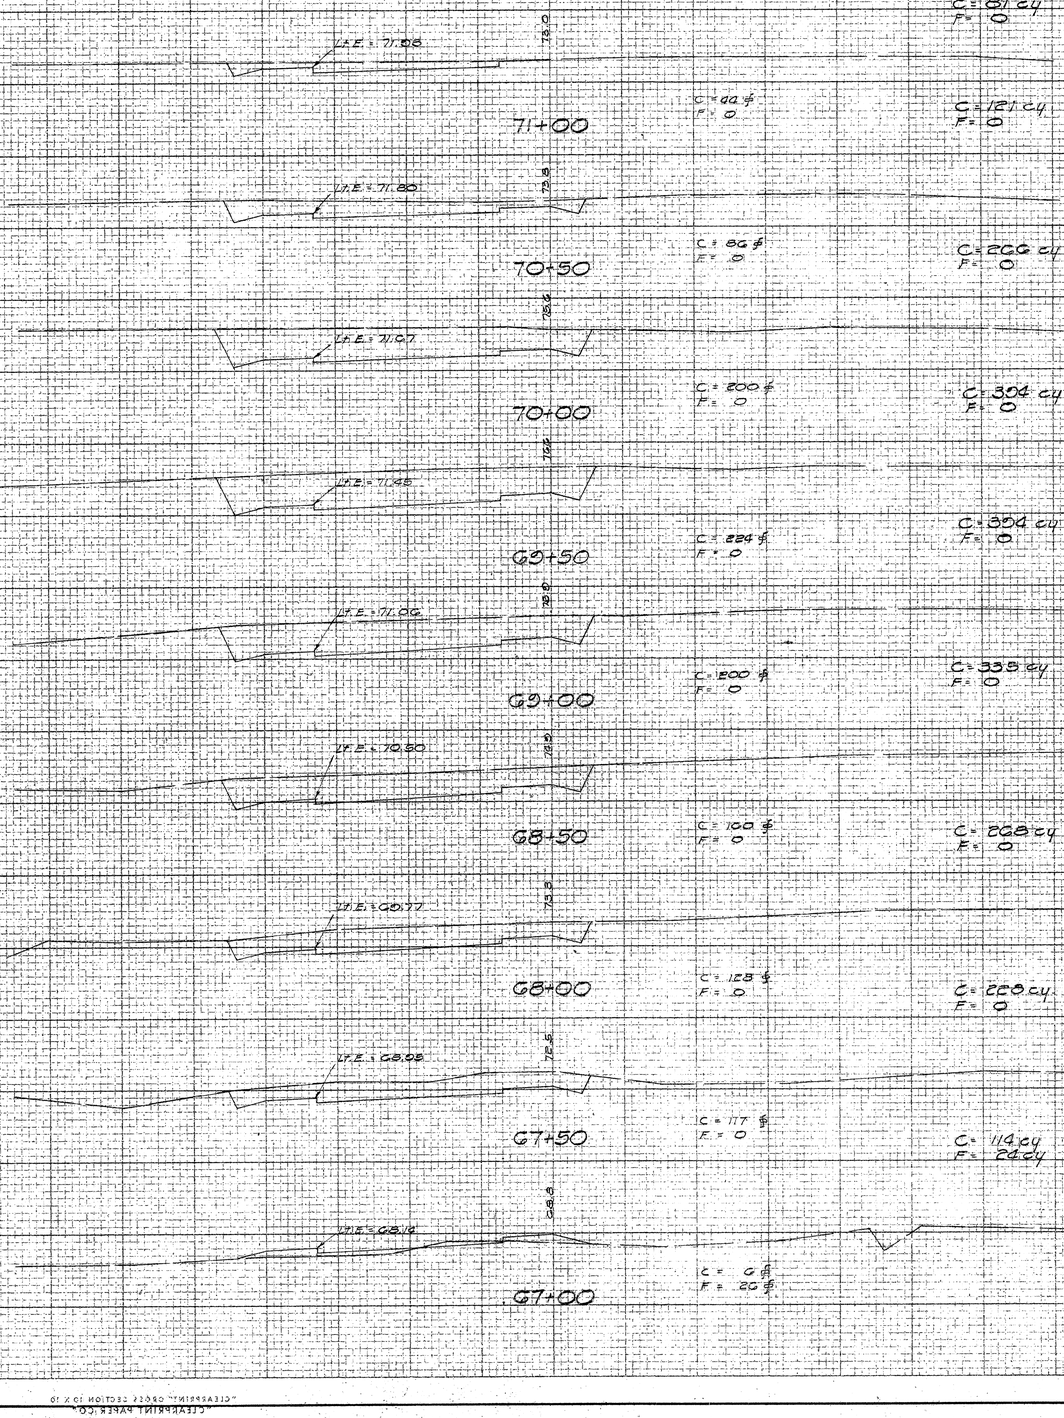

TOTAL CUT = 20,062 C.Y.
TOTAL FILL = 18,535 C.Y.

Scale: Horiz 1"=10'
Vert 1"=10'

Acting
DIRECTOR, DIVISION OF ENGINEERING — DATE 11/17/20

TRUSTEES OF
THE ESTATE OF JAMES CAMPBELL
HONOLULU, HAWAII

JAMES CAMPBELL INDUSTRIAL PARK
MAIN ACCESS ROAD

CROSS SECTION

STA. G7+00 TO STA 75+00

Plans By
Harland Bartholomew & Associates

APPROVED: Jan 26/21 DATE

REGISTERED ENGINEER
CERTIFICATE NO. 901

SHEET 25 OF 27