FED. ROAD DIST. NO.	STATE	PROJ. NO.	FISCAL YEAR	SHEET NO.	TOTAL SHEETS
HAWAII	HAW.	98A-01-75M HWY-0-01-75 UNIT I	1975	1	7

INDEX TO DRAWINGS

SHEET NO.	DESCRIPTION
1	TITLE SHEET
2-5	PROJ. NO. 98A-01-75 M
6-7	PROJ. NO. HWY-0-03-75 Unit I

STATE OF HAWAII

DEPARTMENT OF TRANSPORTATION
HIGHWAYS DIVISION

HONOLULU, HAWAII

PLANS FOR

UPGRADE EXISTING TRAFFIC SIGNALS, VINEYARD BOULEVARD

RESURFACING VINEYARD BOULEVARD, HOUGHTAILING ST. TO SOUTH OF LILIHA ST.

PROJECT NO. HWY-0-03-75 UNIT I

PROJECT NO. 98A-01-75 M

DISTRICT OF HONOLULU
ISLAND OF OAHU

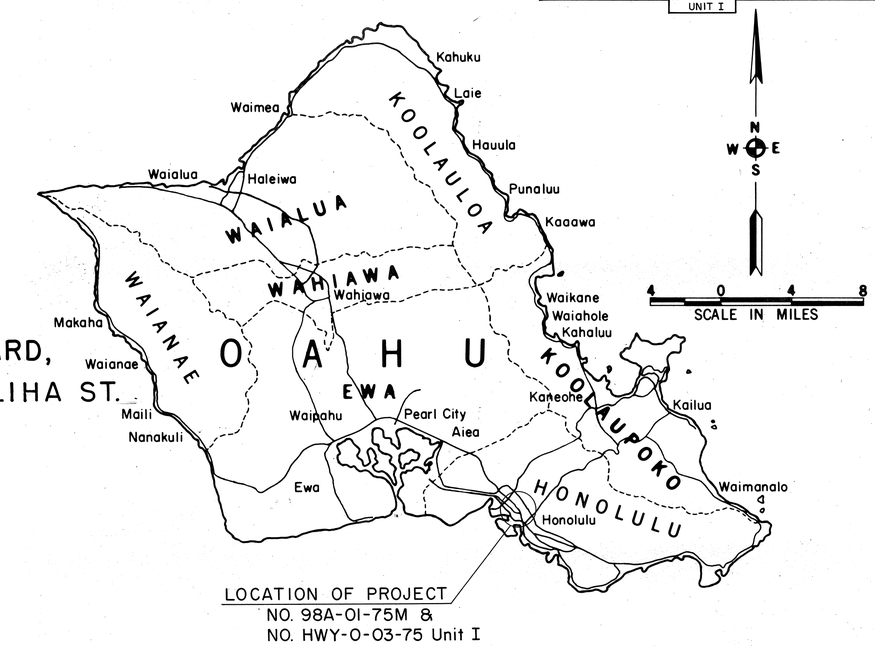

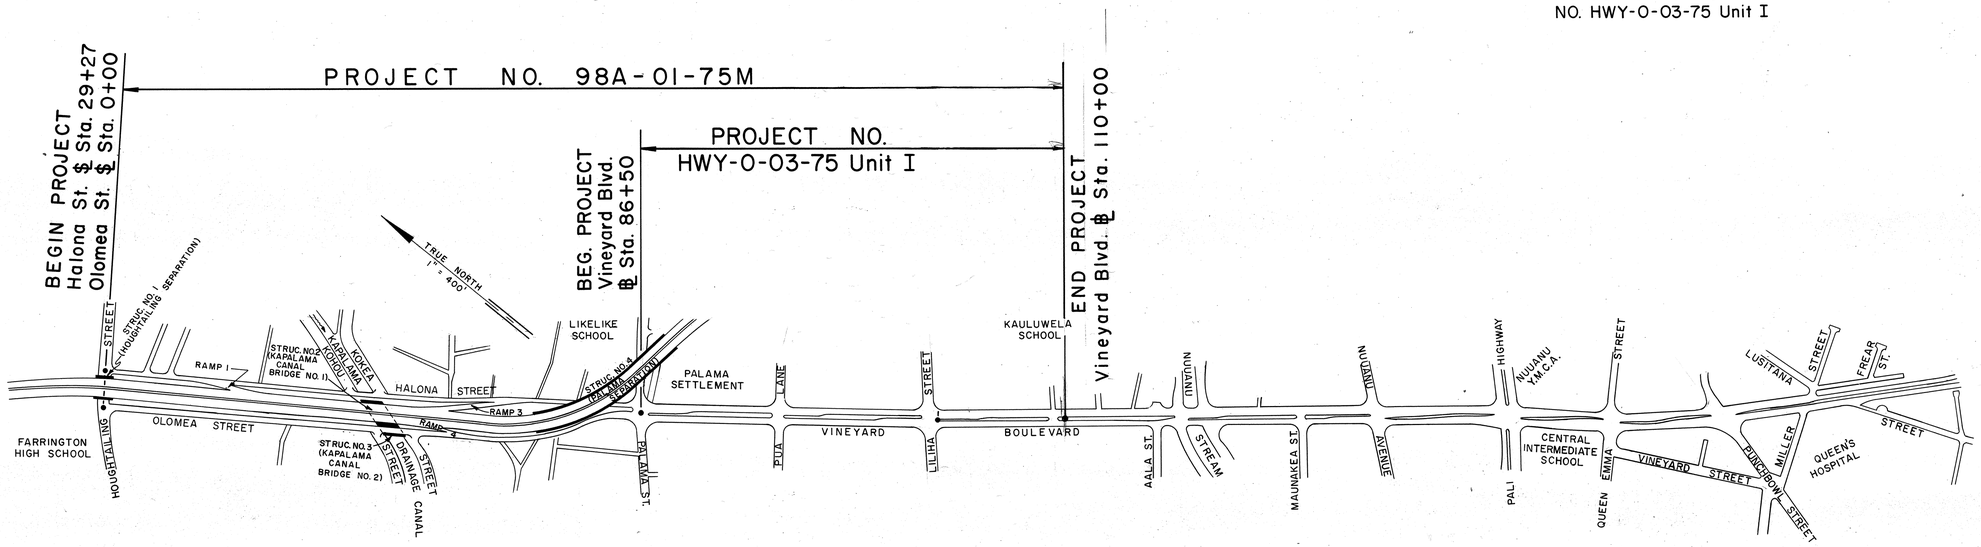

LAYOUT PLAN

DESIGNED BY	P. S. & E. BY	PHONE	DATE
D. Bevier		548-7537	JAN. 1975

DEPARTMENT OF TRANSPORTATION
STATE OF HAWAII

APPROVED:
E. Alvey Wright 3/11/75
DIR. OF TRANSPORTATION DATE

D-6-3