FED. ROAD DIST. NO.	STATE	PROJ. NO.	FISCAL YEAR	SHEET NO.	TOTAL SHEETS
HAWAII	HAW.	98A-01-98	1999	4	23

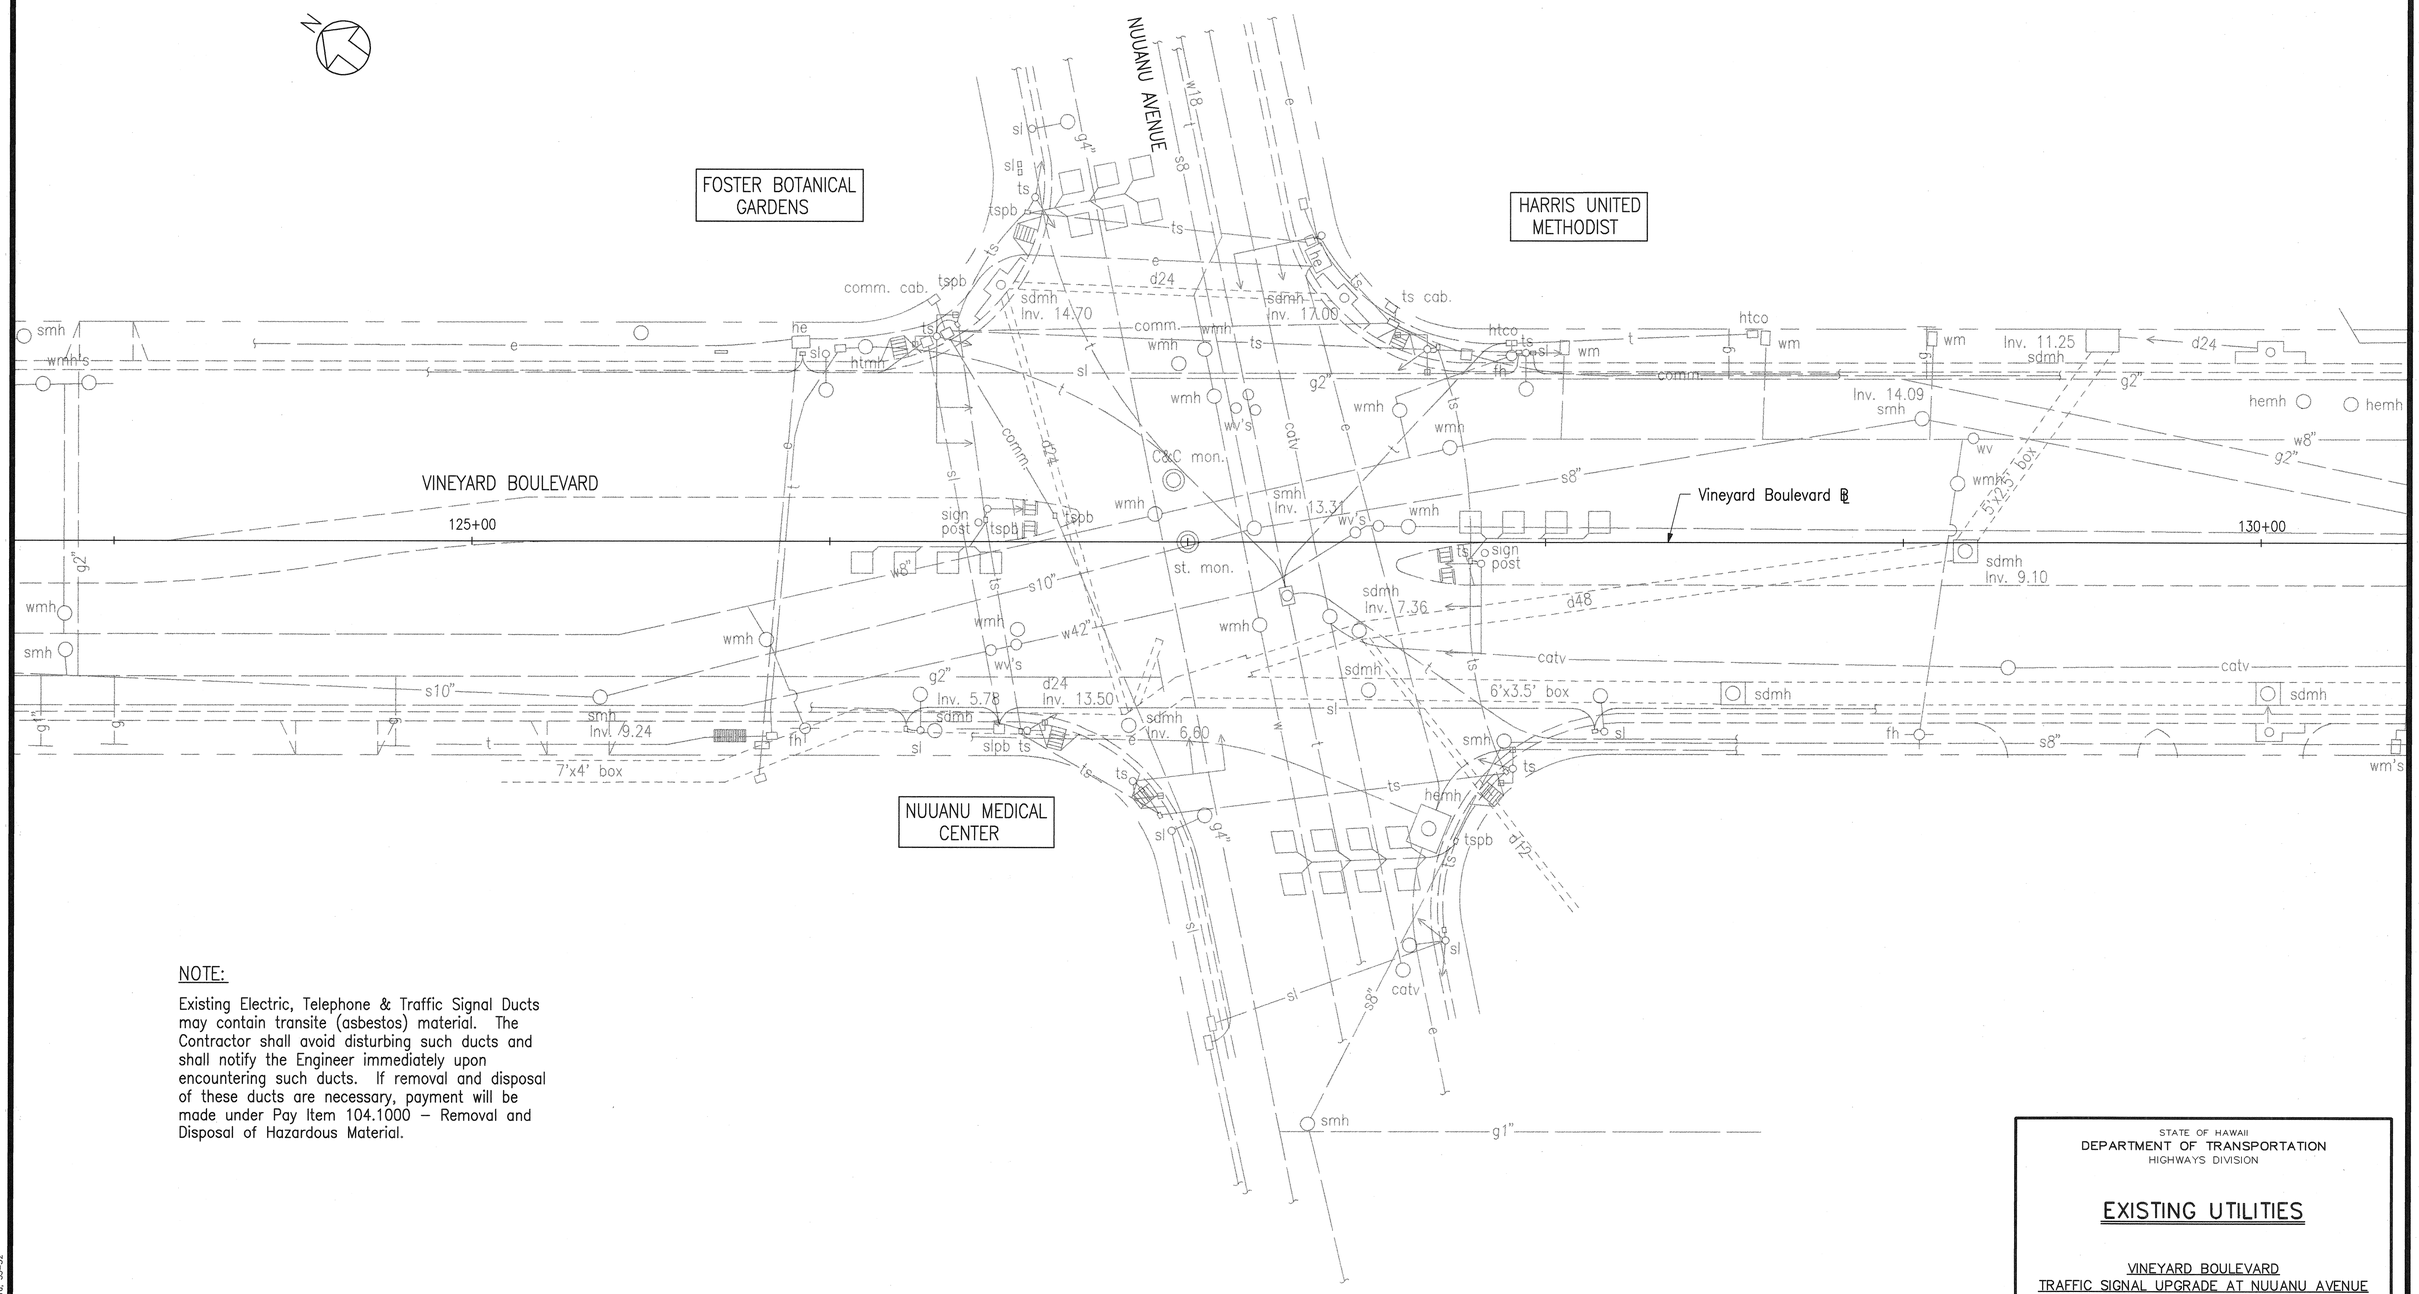

NOTE:

Existing Electric, Telephone & Traffic Signal Ducts may contain transite (asbestos) material. The Contractor shall avoid disturbing such ducts and shall notify the Engineer immediately upon encountering such ducts. If removal and disposal of these ducts are necessary, payment will be made under Pay Item 104.1000 – Removal and Disposal of Hazardous Material.

ORIGINAL PLAN	SURVEY PLOTTED BY	DATE
	DRAWN BY	
	TRACED BY	
NOTE BOOK	DESIGNED BY	
	QUANTITIES BY	
No.	CHECKED BY	

CAD by J. Mimura, 55-52

Last Saved: J:\VINEYARD\MISC\Vb-exist.dwg.dwg 10/23/98 at 13:20

STATE OF HAWAII
DEPARTMENT OF TRANSPORTATION
HIGHWAYS DIVISION

EXISTING UTILITIES

VINEYARD BOULEVARD
TRAFFIC SIGNAL UPGRADE AT NUUANU AVENUE
PROJECT NO. 98A-01-98

SCALE: 1" = 20' DATE: JANUARY 1999

SHEET NO. U1 OF 1 SHEETS