FED. ROAD DIST. NO.	STATE	PROJ. NO.	FISCAL YEAR	SHEET NO.	TOTAL SHEETS
HAWAII	HAW.	98A-01-70	1970	1	19

STATE OF HAWAII

DEPARTMENT OF TRANSPORTATION

HIGHWAYS DIVISION

HONOLULU, HAWAII

PLANS FOR VINEYARD BOULEVARD PEDESTRIAN OVERPASS

VICINITY OF PUA LANE, OAHU

PROJECT NO. 98A-01-70

INDEX TO DRAWINGS

SHEET NO.	DESCRIPTION
1	TITLE SHEET
2	SITE & UTILITY PLAN
3	FOUNDATION PLAN
4	LAYOUT PLAN
5	RAILING LAYOUT PLAN & ELEV.
6	RAMP PLAN & SECTION
7	RAMP ELEVATION
8 - 11	RAMP COLUMN DETAILS
12 - 13	CENTER PIER DETAIL
14 - 16	PRESTRESSED TEE DETAILS
17	TYPICAL DETAILS
18	ELECTRICAL PLAN
19	ELECTRICAL MISCEL. DETAILS

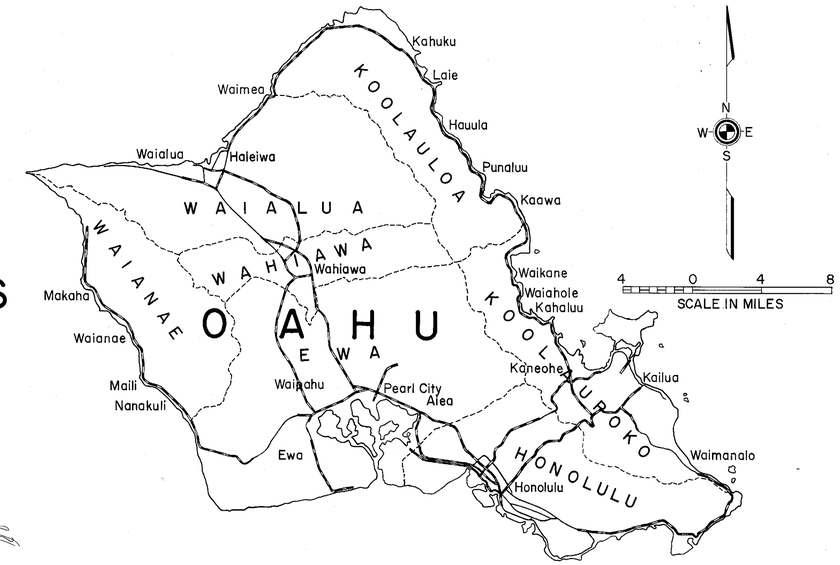

Federal Aid Projects Previously Constructed or Under Construction

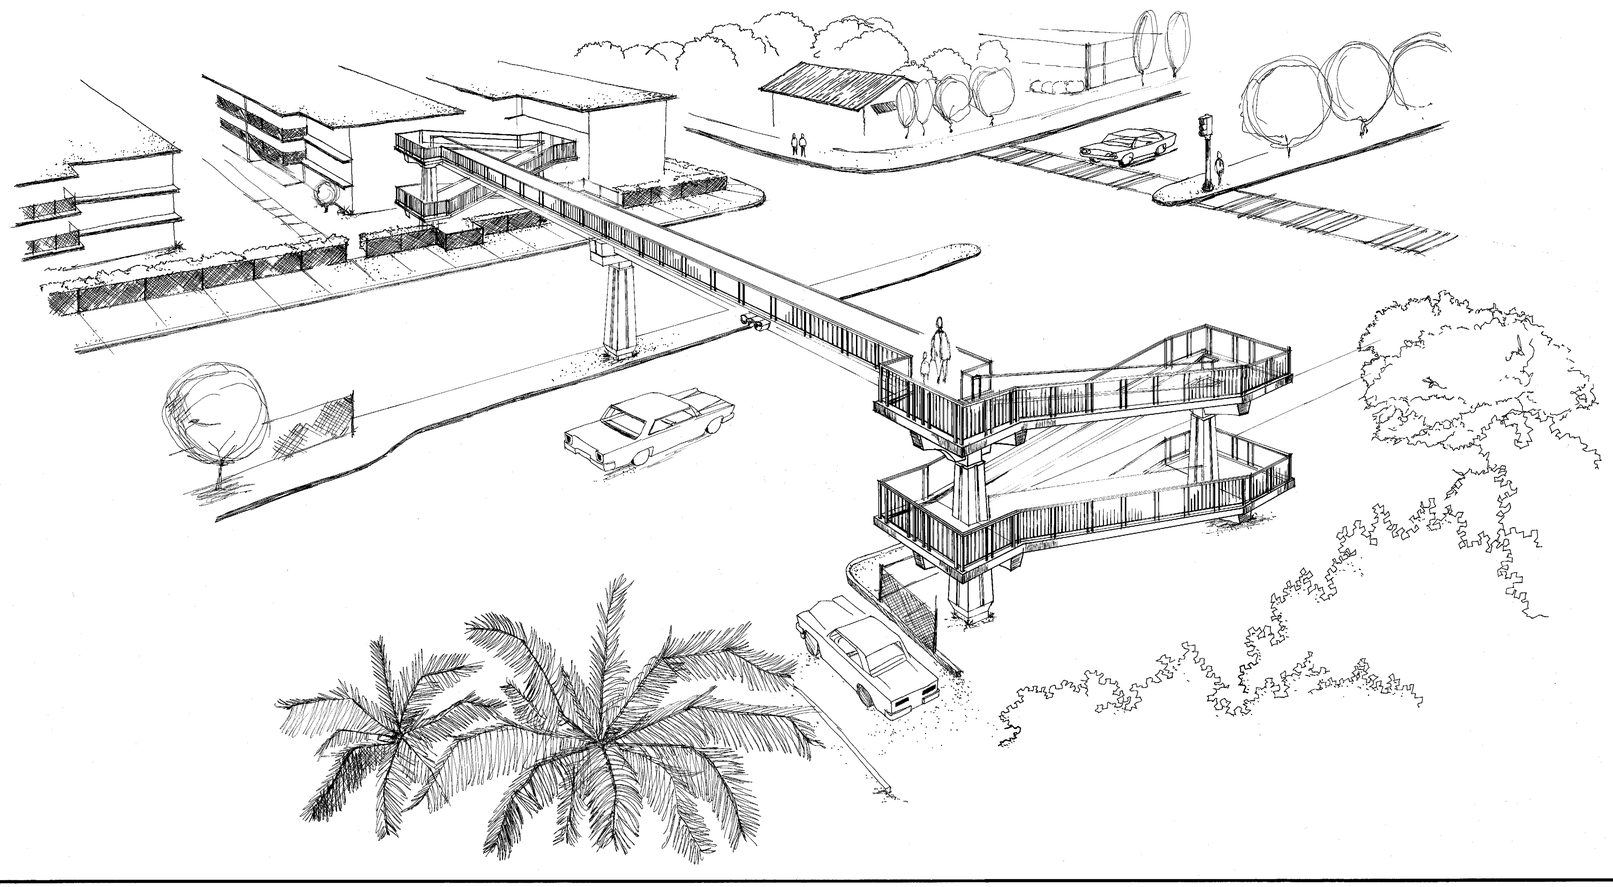

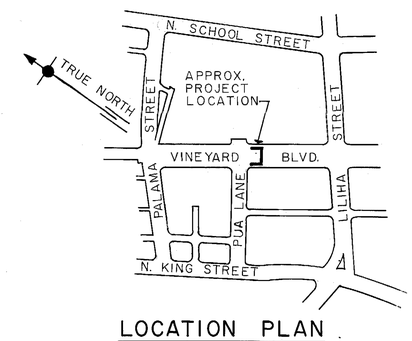

LOCATION PLAN

NO SCALE

DONALD T. LO
REGISTERED PROFESSIONAL ENGINEER
No. 427
HAWAII, U.S.A.

THIS WORK WAS PREPARED BY ME OR UNDER MY SUPERVISION.

Donald T. Lo

DEPARTMENT OF TRANSPORTATION
STATE OF HAWAII

APPROVED:

DIR. OF TRANSPORTATION DATE

D-5-8