FED. ROAD DIST. NO.	STATE	PROJ. NO.	FISCAL YEAR	SHEET NO.	TOTAL SHEETS
HAWAII	HAW.	98A-01-70	1970	17	19

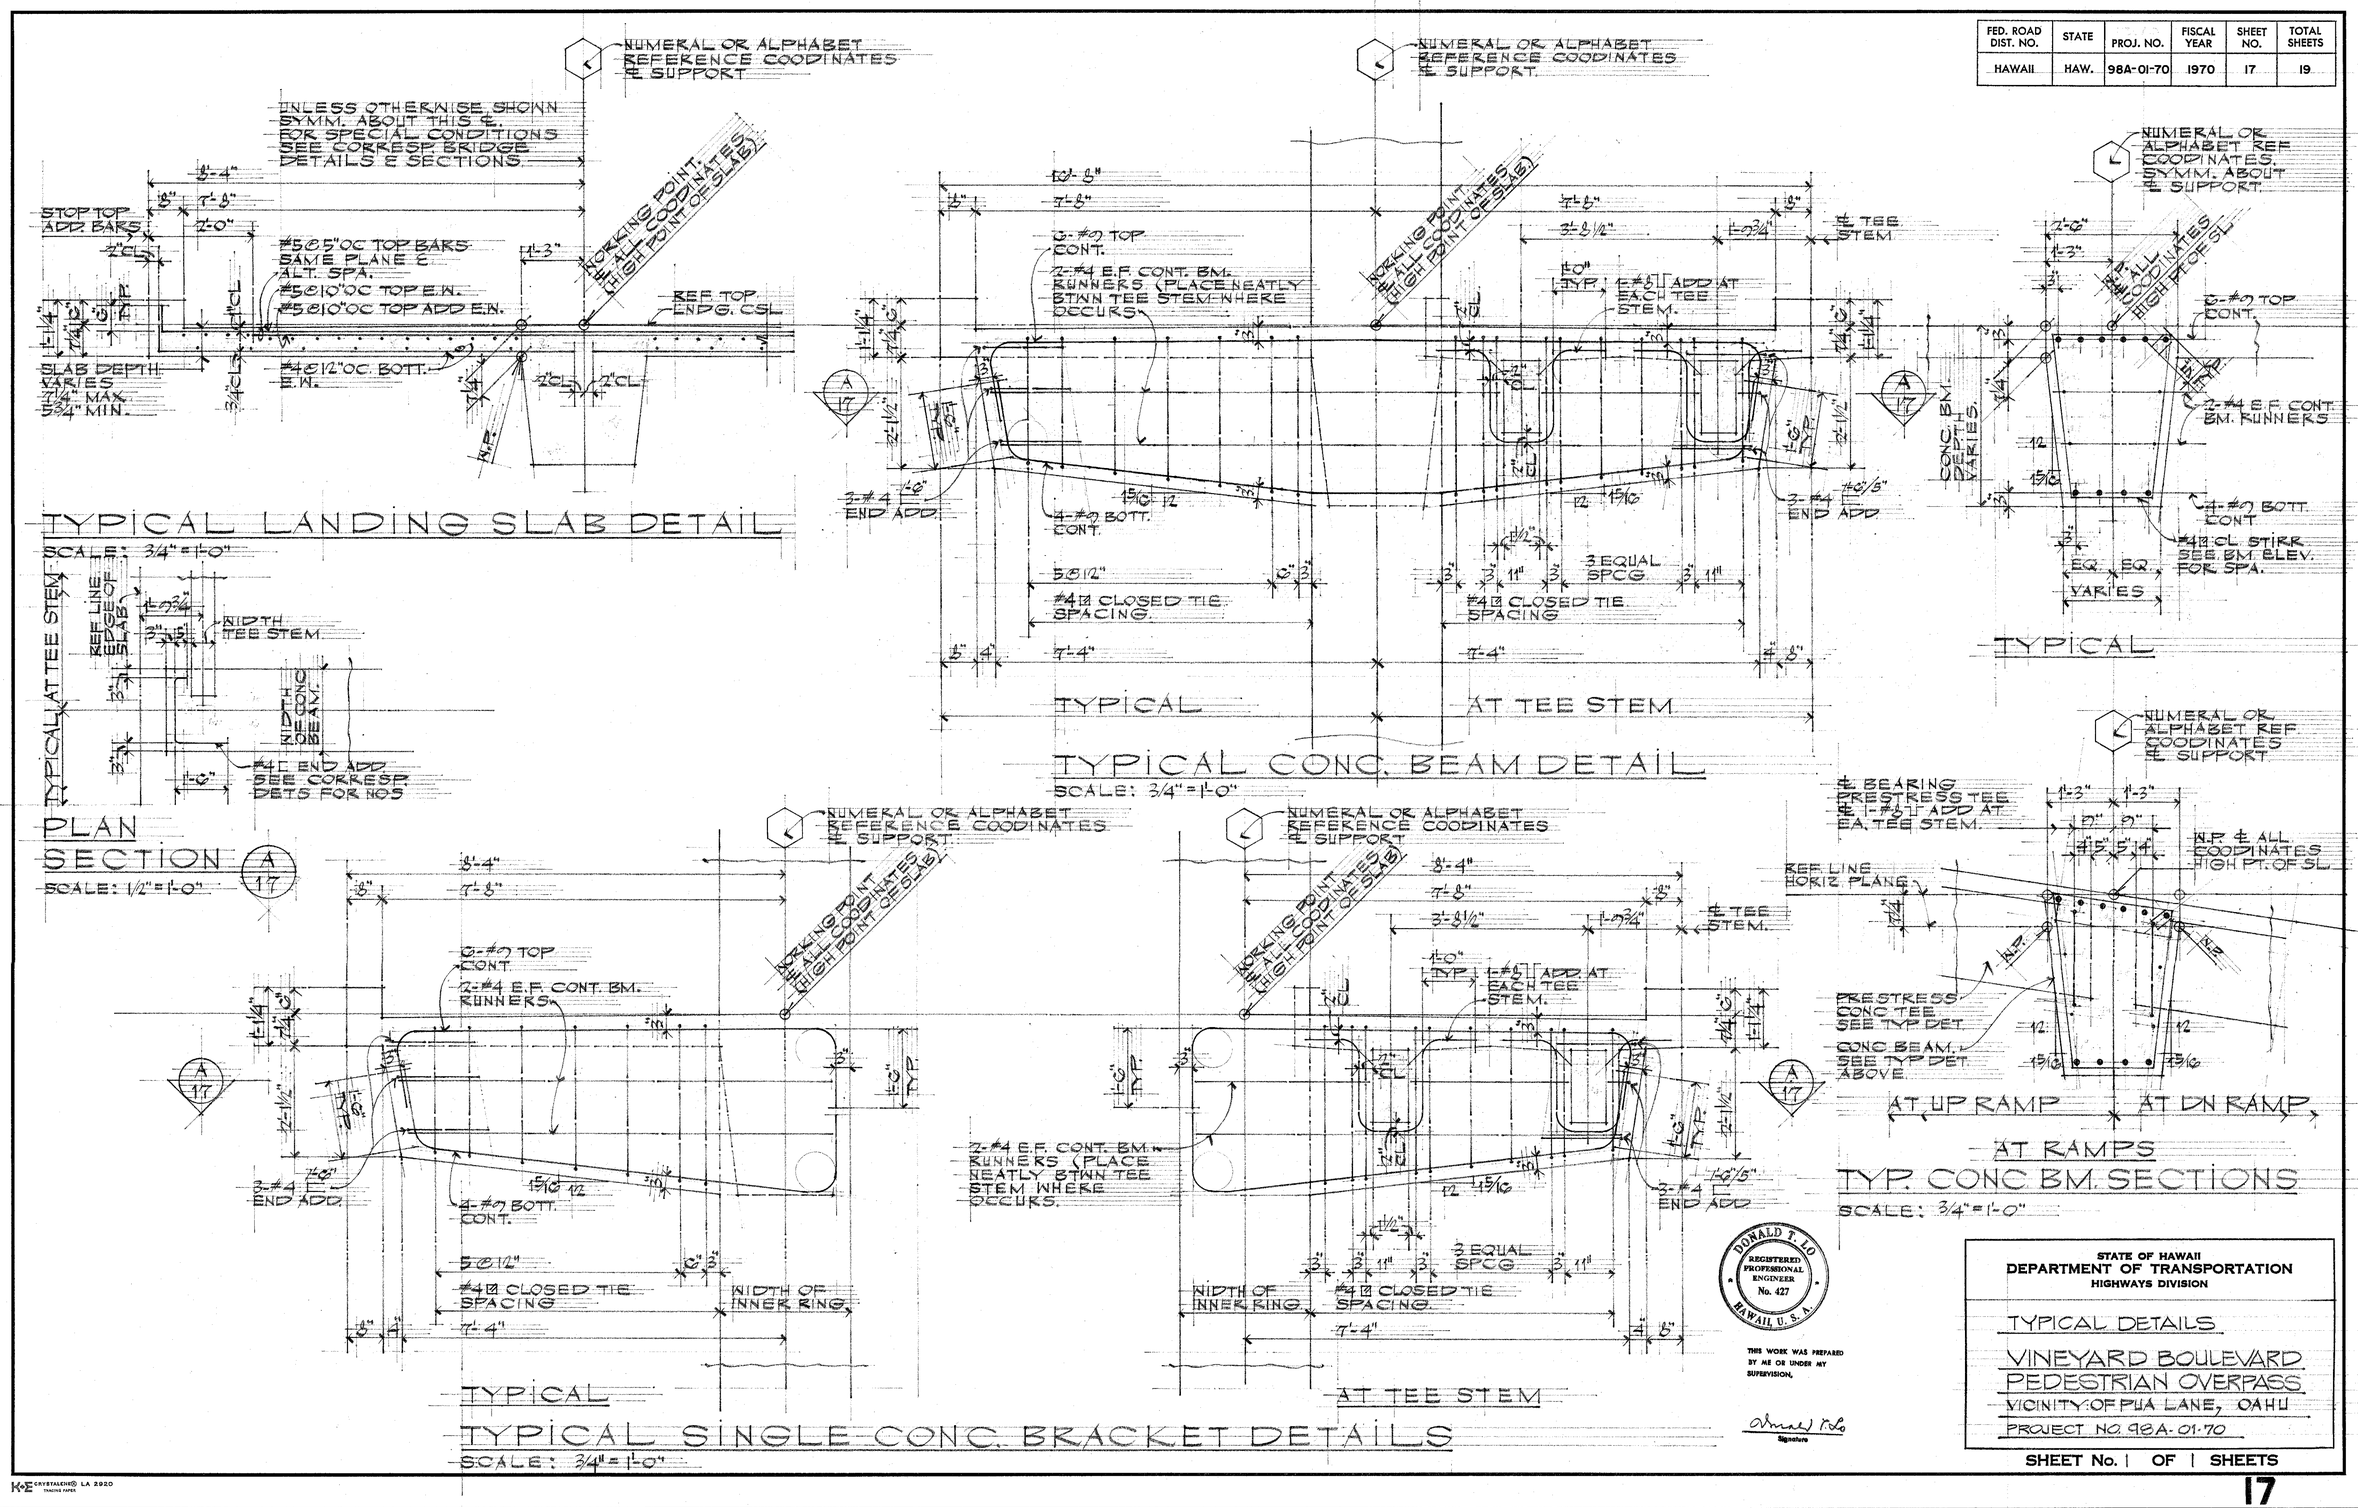

ORIGINAL PLAN	
NOTE BOOK	
No.	

SURVEY PLOTTED BY
DRAWN BY
TRACED BY
DESIGNED BY
QUANTITIES BY
CHECKED BY

DATE

DONALD T. LO
REGISTERED PROFESSIONAL ENGINEER
No. 427
HAWAII, U.S.A.

THIS WORK WAS PREPARED BY ME OR UNDER MY SUPERVISION.

Signature

STATE OF HAWAII
DEPARTMENT OF TRANSPORTATION
HIGHWAYS DIVISION

TYPICAL DETAILS

VINEYARD BOULEVARD PEDESTRIAN OVERPASS

VICINITY: OF PUA LANE, OAHU

PROJECT NO. 98A-01-70

SHEET No. 1 OF 1 SHEETS

17

K+E CRYSTALGRID® LA 2920 TRACING PAPER