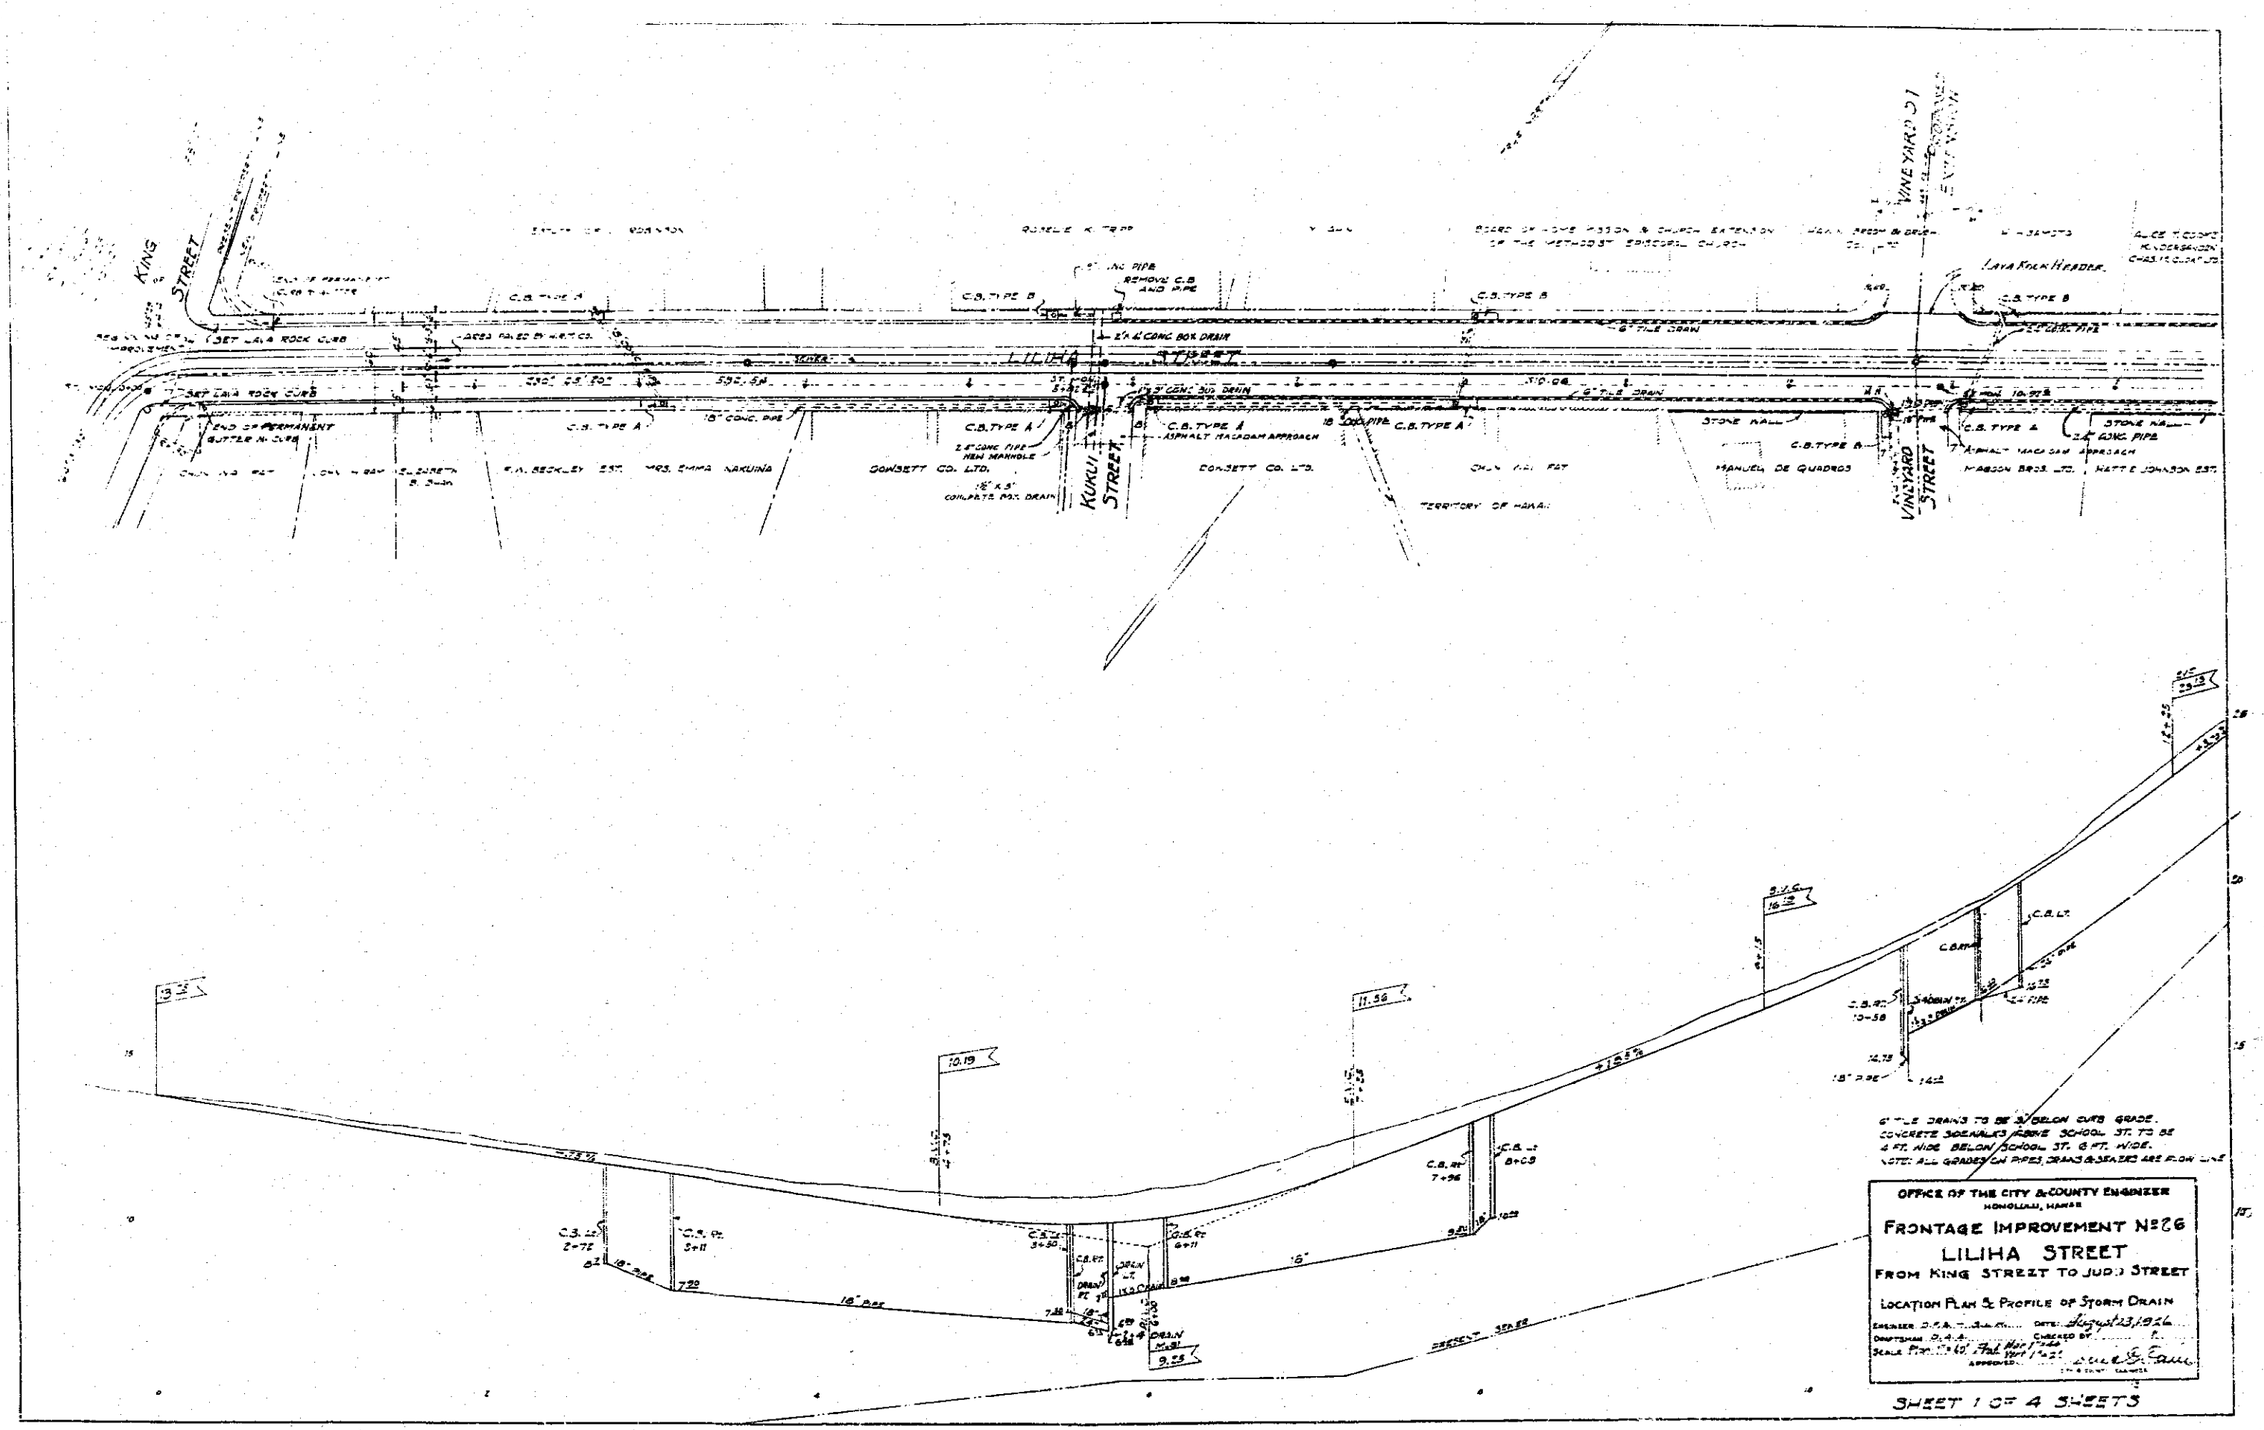
KING STREET
LILIHA STREET
KUKUI STREET
VINEYARD ST
VINEYARD STREET
SET LAVA ROCK CURB
END OF PERMANENT GUTTER W. CURB
C.B. TYPE A
C.B. TYPE B
18" CONC. PIPE
REMOVE C.B. AND PIPE
2'x4' CONC. BOX DRAIN
6" TILE DRAIN
2'x3' CONC. BOX DRAIN
2'x4' CONC. PIPE
ASPHALT MACADAM APPROACH
NEW MANHOLE
STONE WALL
LAVA ROCK HEADER
DONSETT CO. LTD.
TERRITORY OF HAWAII
MANUEL DE QUADROS
MASSON BROS. LTD.
MRS. EMMA NAKUINA
E.A. BECKLEY EST.
WATTE JOHNSON EST.
+15.5%
-15.5%
6" TILE DRAINS TO BE 3' BELOW CURB GRADE.
CONCRETE SIDEWALKS ABOVE SCHOOL ST. TO BE 4 FT. WIDE BELOW SCHOOL ST. 6 FT. WIDE.
NOTE: ALL GRADES ON PIPES, DRAINS & SEWERS ARE FLOW LINE
OFFICE OF THE CITY & COUNTY ENGINEER
HONOLULU, HAWAII
FRONTAGE IMPROVEMENT No. 26
LILIHA STREET
FROM KING STREET TO JUDD STREET
LOCATION PLAN & PROFILE OF STORM DRAIN
DATE: August 23, 1926
SHEET 1 OF 4 SHEETS