FED. ROAD DIST. NO.	STATE	FED. AID PROJ. NO.	FISCAL YEAR	SHEET NO.	TOTAL SHEETS
HAWAII	HAW	7-D	1932	14	28

765.3
766.90
1+50
Exc. = 10.8 C.Y.
Emb = 35.8
C = 11.7 ft
F = 3.7
769.00
766.68
1+00
Exc. = 33.3 C.Y.
Emb. = 0.3
C = 35.2 ft
F = 1.0
768.3
766.46
0+50
Exc. = 98.2 C.Y.
Emb. = 0
C = 106.0 ft
F = 0
767.8
766.24
0+00
Exc. = 142.2 C.Y.
Emb. = 0
C = 153.5 ft
F = 0
766.94
-0+50
Exc. = 116.4 C.Y.
Emb. = 0
C = 125.7 ft
F = 0
766.20
765.50
-1+00
Exc. = 80.3 C.Y.
Emb. = 0
C = 86.7 ft
F = 0
765.15
764.90
-1+50
Exc. = 49.8 C.Y.
Emb. = 2.1
C = 53.8 ft
F = 2.3
764.03
764.15
-2+00
Exc. = 29.5 C.Y.
Emb. = 4.9
C = 31.8 ft
F = 5.3
762.84
763.24
-2+50
Exc. = 18.0 C.Y.
Emb. = 6.3
C = 19.5 ft
F = 6.8
761.78
762.19
-3+00
Inv. 730.0

Inv. 740.0
746.7
768.68
3+50
Exc. = 0 C.Y.
Emb. = 3077.3
F = 3323.5 ft
746.0
767.93
3+00
Exc. = 0 C.Y.
Emb. = 2737.9
F = 2957.0 ft
760.9
767.43
2+50
Exc. = 0 C.Y.
Emb. = 1205.4
F = 1626.0 ft
764.00
767.16
2+10
Exc. = 0 C.Y.
Emb. = 260.8
F = 234.7 ft
Inv. 737.0

OFFICE OF THE CITY & COUNTY ENGINEER
HONOLULU, HAWAII


ENGINEER _____ DATE _____
DRAFTSMAN _____ CHECKED BY _____
SCALE _____
APPROVED: _____
CITY & COUNTY ENGINEER


4239.14

Plan No. 6 11 3

FILE	POCKET	FOLDER	NO.

FED. ROAD DIST. NO.	STATE	FED. AID PROJ. NO.	FISCAL YEAR	SHEET NO.	TOTAL SHEETS
HAWAII	HAW	7-D	1932	15	28

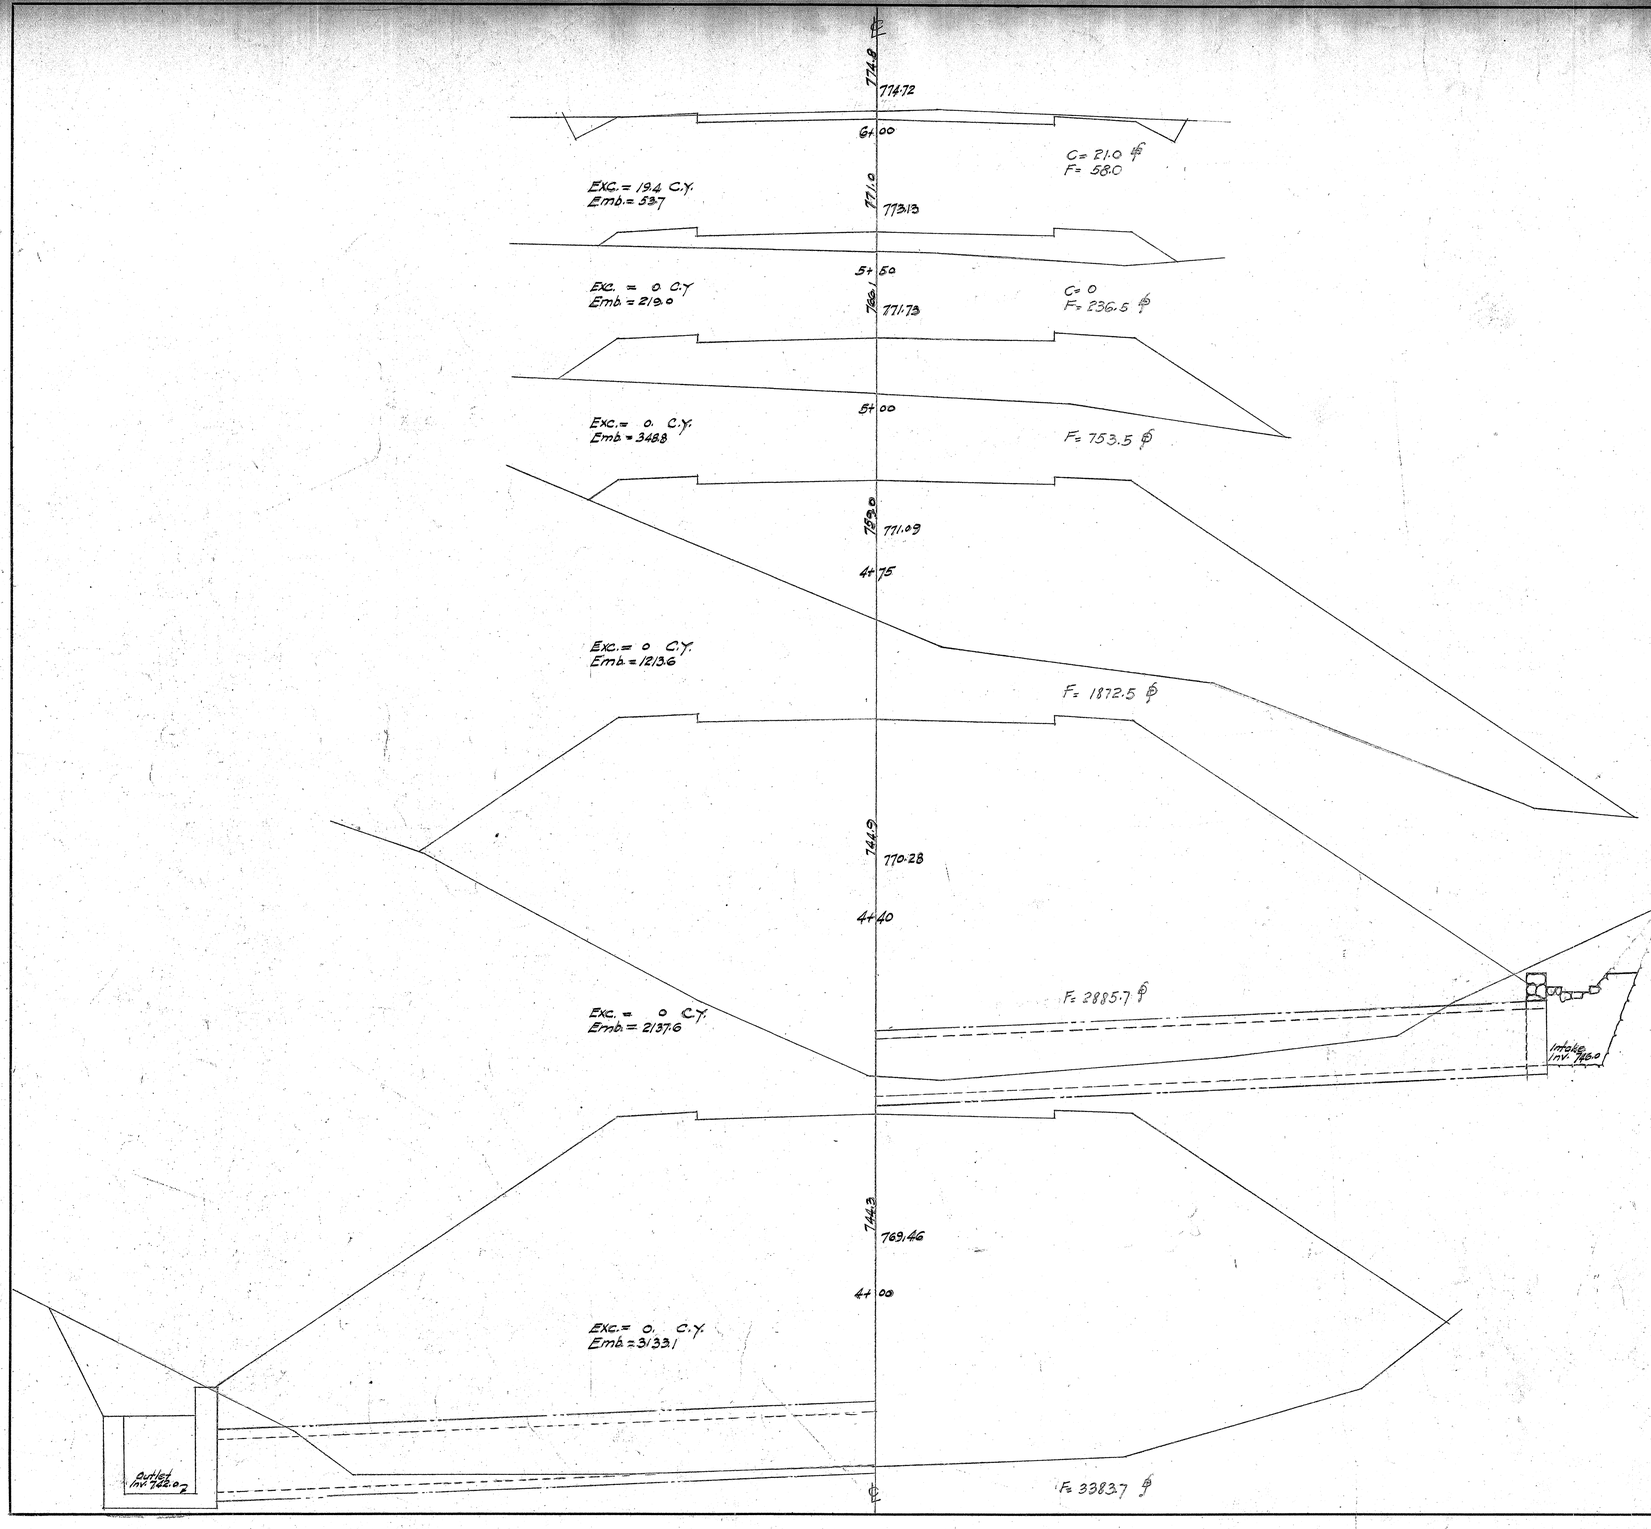

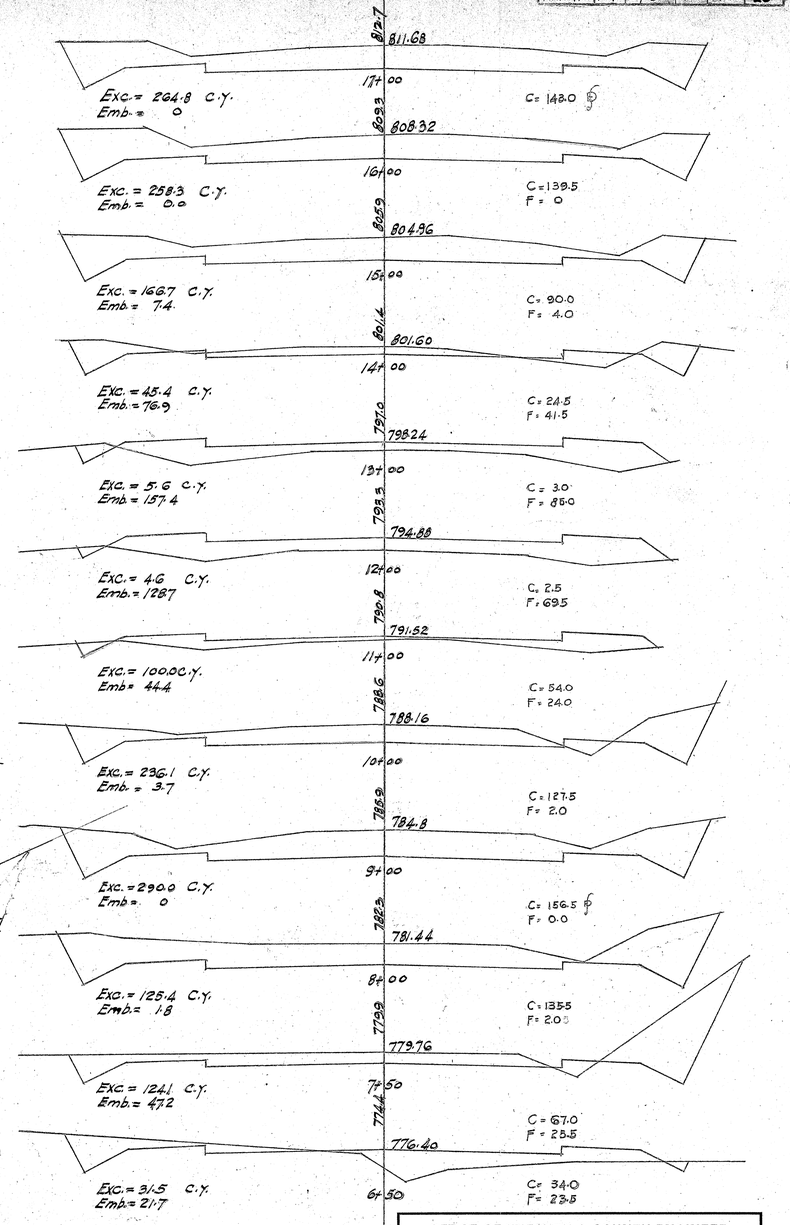

OFFICE OF THE CITY & COUNTY ENGINEER
HONOLULU, HAWAII

ENGINEER _____ DATE _____
DRAFTSMAN _____ CHECKED BY _____
SCALE _____
APPROVED: _____ CITY & COUNTY ENGINEER

4239.15

Plan File No. 6	Pocket No. 11	Folder No. 3	Plan No.

FILE	POCKET	FOLDER	NO.

FED. ROAD DIST. NO.	STATE	FED. AID PROJ. NO.	FISCAL YEAR	SHEET NO.	TOTAL SHEETS
HAWAII	HAW	7-D	1932	16	28

832.69
34+00
Exc.= 28.7 C.Y.
Emb.= 40.7
C= 15.5 #
F= 22.0 #
832.54
33+00
Exc.= 10.2 C.Y.
Emb.= 68.5
C= 5.5 #
F= 37.0 #
832.39
32+00
Exc.= 3.7 C.Y.
Emb.= 88.0
C= 2.0 #
F= 47.5 #
832.24
31+00
Exc.= 11.1 C.Y.
Emb.= 56.5
C= 6.0 #
F= 30.5 #
832.09
30+00
Exc.= 14.8 C.Y.
Emb.= 38.0
C= 8.0 #
F= 20.5 #
831.94
29+00
Exc.= 3.7 C.Y.
Emb.= 64.8
C= 2.0 #
F= 35.0 #
831.79
28+00
Exc.= 16.7 C.Y.
Emb.= 45.4
C= 9.0 #
F= 24.5 #
831.64
27+00
Exc.= 47.2 C.Y.
Emb.= 12.0
C= 25.5 #
F= 6.5 #
831.49
26+00
Exc.= 95.4 C.Y.
Emb.= 3.7
C= 51.5 #
F= 2.0 #
831.19
25+00
Exc.= 107.4 C.Y.
Emb.= 0.
C= 58.0 #
830.87
24+00
Exc.= 56.6 C.Y.
Emb.= 9.3
C= 30.5 #
F= 5.0 #
829.01
23+00
Exc.= 25.9 C.Y.
Emb.= 44.4
C= 14.0 #
F= 24.0 #
827.13
22+00
Exc.= 20.4 C.Y.
Emb.= 49.1
C= 11.0 #
F= 26.5 #
824.70
21+00
Exc.= 39.8 C.Y.
Emb.= 24.1
C= 21.5 #
F= 13.0 #
821.74
20+00
Exc.= 85.2 C.Y.
Emb.= 15.7
C= 46.0 #
F= 8.5 #
818.40
19+00
Exc.= 163.0 C.Y.
Emb.= 5.6
C= 88.0 #
F= 3.0 #
C.G. 815.06
18+00
Exc.= 242.6 C.Y.
Emb.= 0.
C= 131.0 #
F= 0.0 #

839.69
46+00
Exc.= 10.2 C.Y.
Emb.= 29.6
C= 11.0 #
F= 32.0 #
839.36
45+80
Exc.= 12.5 C.Y.
Emb.= 25.4
C= 13.5 #
F= 27.5 #
839.02
45+00
Exc.= 9.2 C.Y.
Emb.= 29.2
C= 10.5 #
F= 31.5 #
838.68
44+50
Exc.= 15.3 C.Y.
Emb.= 13.9
C= 16.5 #
F= 15.0
838.35
44+00
Exc.= 28.2 C.Y.
Emb.= 7.8
C= 30.5 #
F= 8.5 #
838.02
43+50
Exc.= 46.8 C.Y.
Emb.= 6.0
C= 50.5 #
F= 6.5 #
837.68
43+00
Exc.= 57.8 C.Y.
Emb.= 6.0
C= 62.5 #
F= 6.5 #
837.35
42+50
Exc.= 54.1 C.Y.
Emb.= 5.5
C= 58.5 #
F= 6.0 #
837.01
42+00
Exc.= 115.7 C.Y.
Emb.= 8.3
C= 62.5 #
F= 4.5 #
836.34
41+00
Exc.= 135.2 C.Y.
Emb.= 2.8
C= 73.0 #
F= 1.5 #
835.67
40+00
Exc.= 116.7 C.Y.
Emb.= 4.6
C= 63.0 #
F= 2.5 #
835.10
39+00
Exc.= 99.1 C.Y.
Emb.= 6.5
C= 53.5 #
F= 3.5 #
834.33
38+00
Exc.= 94.5 C.Y.
Emb.= 6.5
C= 51.5 #
F= 3.5 #
833.66
37+00
Exc.= 99.1 C.Y.
Emb.= 4.6
C= 53.5 #
F= 2.5 #
833.12
36+00
Exc.= 81.5 C.Y.
Emb.= 9.3
C= 44.0 #
F= 5.0 #
832.84
35+00
Exc.= 49.1 C.Y.
Emb.= 23.2
C= 26.5 #
F= 12.5 #

846.81
52+50
Exc.= 0 C.Y.
Emb.= 67.6
C= 73.0 #
845.74
52+00
Exc.= 0 C.Y.
Emb.= 69.4
C= 75.0 #
844.79
51+50
Exc.= 2.9 C.Y.
Emb.= 49.1
C= 2.5 #
F= 53.0 #
843.94
51+00
Exc.= 12.0 C.Y.
Emb.= 26.4
C= 13.0 #
F= 28.5 #
843.22
50+50
Exc.= 24.1 C.Y.
Emb.= 19.1
C= 26.0 #
F= 20.5 #
842.60
50+00
Exc.= 37.5 C.Y.
Emb.= 13.9
C= 40.5 #
F= 15.0 #
842.10
49+50
Exc.= 33.8 C.Y.
Emb.= 13.4
C= 36.5 #
F= 14.5 #
841.70
49+00
Exc.= 28.7 C.Y.
Emb.= 14.3
C= 31.0 #
F= 15.5 #
841.37
48+50
Exc.= 56.0 C.Y.
Emb.= 6.9
C= 60.5 #
F= 7.5 #
840.03
48+00
Exc.= 41.7 C.Y.
Emb.= 12.7
C= 45.0 #
F= 13.7 #
840.70
47+50
Exc.= 10.6 C.Y.
Emb.= 24.7
C= 11.5 #
F= 26.7 #
840.36
47+00
Exc.= 16.2 C.Y.
Emb.= 25.0
C= 17.5 #
F= 27.0 #
840.03
46+50
Exc.= 10.6 C.Y.
Emb.= 37.5
C= 11.5 #
F= 40.5 #

OFFICE OF THE CITY & COUNTY ENGINEER
HONOLULU, HAWAII

ENGINEER _____ DATE _____
DRAFTSMAN _____ CHECKED BY _____
SCALE _____
APPROVED: _____
CITY & COUNTY ENGINEER

4230.16

Plan File No.	Pocket No.	Folder No.	Plan No.
6	11	3	

FILE	POCKET	FOLDER	NO.

FED. ROAD DIST. NO.	STATE	FED. AID PROJ. NO.	FISCAL YEAR	SHEET NO.	TOTAL SHEETS
HAWAII	HAW.	7-D	1932	17	25

865.03		
	864.01	
	60+50	
864.42		C = 121.7 ℄
Exc.= 131.2 C.Y.		
Emb.= 0.		
	863.55	
	60+00	
863.40		C = 112.0 ℄
Exc.= 103.7 C.Y.		
Emb.= 0.		
	862.93	
	59+50	
862.25		C = 79.0 ℄
Exc.= 73.1 C.Y.		
Emb.= 0.		
	862.19	
	59+00	
861.12		C = 89.0 ℄
Exc.= 54.6 C.Y.		
Emb.= 0.		
	861.29	
	58+50	
859.82		C = 42.0 ℄ F = 7.0 ℄
Exc.= 38.9 C.Y.		
Emb.= 6.5		
	860.26	
	58+00	
858.54		C = 23.5 ℄ F = 19.5 ℄
Exc.= 26.4 C.Y.		
Emb.= 18.0		
	859.10	
	57+50	
857.08		C = 27.5 ℄ F = 13.0 ℄
Exc.= 25.4 C.Y.		
Emb.= 16.6		
	857.86	
	57+00	
855.77		C = 19.5 ℄ F = 13.0 ℄
Exc.= 18.0 C.Y.		
Emb.= 16.6		
	856.63	
	56+50	
854.52		C = 7.5 ℄ F = 26.0 ℄
Exc.= 6.9 C.Y.		
Emb.= 24.1		
	855.39	
	56+00	
852.95		C = 4.0 ℄ F = 41.0 ℄
Exc.= 3.7 C.Y.		
Emb.= 37.9		
	854.16	
	55+50	
851.82		C = 3.5 ℄ F = 66.0 ℄
Exc.= 3.2 C.Y.		
Emb.= 61.1		
	852.92	
	55+00	
850.45		C = 5.5 ℄ F = 63.0 ℄
Exc.= 5.1 C.Y.		
Emb.= 63.9		
	851.69	
	54+50	
849.28		C = 3.0 ℄ F = 71.5 ℄
Exc.= 2.8 C.Y.		
Emb.= 66.2		
	850.45	
	54+00	
847.93		C = 2.5 ℄ F = 68.5 ℄
Exc.= 2.3 C.Y.		
Emb.= 64.8		
	849.22	
	53+50	
846.70		C = 3.5 ℄ F = 55.0 ℄
Exc.= 3.2 C.Y.		
Emb.= 50.9		
Cr. Gr. 847.98		
	53+00	
Exc. = 0.9 C.Y.		C = 1.0 ℄ F = 61.0 ℄
Emb.= 56.6		

866.33		
	866.29	
	68+50	
866.15		C = 65.5 ℄ F = 1.5 ℄
Exc.= 60.6 C.Y.		
Emb.= 1.4		
	866.17	
	68+00	
865.86		C = 30.0 ℄ F = 6.0 ℄
Exc.= 27.8 C.Y.		
Emb.= 5.5		
	866.04	
	67+50	
865.57		C = 13.5 ℄ F = 1.5 ℄
Exc.= 12.0 C.Y.		
Emb.= 10.5		
	865.92	
	67+00	
865.48		C = 7.5 ℄ F = 21.5 ℄
Exc.= 6.9 C.Y.		
Emb.= 19.9		
	865.79	
	66+50	
865.38		C = 5.0 ℄ F = 26.6 ℄
Exc.= 3.7 C.Y.		
Emb.= 24.5		
	865.67	
	66+00	
865.33		C = 11.5 ℄ F = 19.5 ℄
Exc.= 13.3 C.Y.		
Emb.= 12.5		
	865.54	
	65+50	
865.51		C = 11.3 ℄ F = 1.5 ℄
Exc.= 41.0 C.Y.		
Emb.= 1.4		
	865.42	
	65+00	
865.68		C = 76.3 ℄
Exc.= 70.6 C.Y.		
Emb.= 0.		
	865.29	
	64+50	
865.80		C = 111.5 ℄
Exc.= 103.2 C.Y.		
Emb.= 0.		
	865.17	
	64+00	
868.86		C = 137.5 ℄
Exc.= 127.3 C.Y.		
Emb.= 0.		
	865.04	
	63+50	
866.19		C = 165.8 ℄
Exc.= 153.5 C.Y.		
Emb.= 0.		
	864.92	
	63+00	
866.29		C = 203.0 ℄
Exc.= 187.9 C.Y.		
Emb.= 0.0		
	864.79	
	62+50	
866.18		C = 219.4 ℄
Exc.= 203.1 C.Y.		
Emb.= 0.		
	864.67	
	62+00	
865.82		C = 207.7 ℄
Exc.= 192.3 C.Y.		
Emb.= 0.		
	864.54	
	61+50	
865.47		C = 171.3 ℄
Exc.= 158.6 C.Y.		
Emb.= 0.		
	864.35	
	61+00	
Exc.= 138.9 C.Y.		C = 150.0 ℄
Emb.= 0.		

900.29		
	899.16	
	92+50	
899.92		C = 128.0 ℄
Exc.= 119.0 C.Y.		
Emb.= 0.		
	898.84	
	92+00	
899.55		C = 118.5 ℄
Exc.= 109.7 C.Y.		
Emb.= 0.		
	898.52	
	91+50	
899.20		C = 123.5 ℄
Exc.= 114.4 C.Y.		
Emb.= 0.		
	898.20	
	91+00	
898.38		C = 105.0 ℄
Exc.= 97.2 C.Y.		
Emb.= 0.		
	897.88	
	90+50	
897.80		C = 78.0 ℄
Exc.= 72.2 C.Y.		
Emb.= 0.		
	897.56	
	90+00	
897.72		C = 73.0 ℄
Exc.= 72.2 C.Y.		
Emb.= 0.		
	897.24	
	89+50	
897.23		C = 94.0 ℄
Exc.= 87.0 C.Y.		
Emb.= 0.		
	896.73	
	89+00	
896.65		C = 104.0 ℄
Exc.= 96.8 C.Y.		
Emb.= 0.		
	895.86	
	88+50	
895.44		C = 132.0 ℄
Exc.= 122.2 C.Y.		
Emb.= 0		
	894.61	
	88+00	

Exceptions 70+45 - 88+00

	70+00	
866.39		C = 56.5 ℄
Exc.= 52.3 C.Y.		
Emb.= 0.		
	866.54	
	69+50	
866.48		C = 83.0 ℄
Exc.= 76.8 C.Y.		
Emb.= 0.		
	866.42	
	69+00	
Exc.= 84.2 C.Y.		C = 91.0 ℄
Emb.= 0		

OFFICE OF THE CITY & COUNTY ENGINEER
HONOLULU, HAWAII

ENGINEER _____ DATE _____
DRAFTSMAN _____ CHECKED BY _____
SCALE _____
APPROVED: _____
CITY & COUNTY ENGINEER

4239.17

Plan File No. 6	Pocket No. 11	Folder No. 3	Box No.

FILE	POCKET	FOLDER	NO.

FED. ROAD DIST. NO.	STATE	FED. AID PROJ. NO.	FISCAL YEAR	SHEET NO.	TOTAL SHEETS
HAWAII	HAW	7-D	1932	17A	28

871.89
868.99
C = 190.0
F = 0.0
77+00
Exc. 331.5 C.Y.
Emb. 0.0 "

872.25
869.66
C = 168.0
F = 0.0
77+50
Exc. 306.5 C.Y.
Emb. 0.0 "

872.80
870.42
C = 163.0
F = 0.0
78+00
Exc. 294.4 C.Y.
Emb. 0.0 "

873.19
871.19
C = 150.0
F = 0.0
78+50
Exc. 267.6 C.Y.
Emb. 0.0 "

873.66
871.95
C = 134.0
F = 0.0
79+00
Exc. 222.2 C.Y.
Emb. 0.0 "

873.88
872.71
C = 106.0
F = 0.0
79+50
Exc. 187.0 C.Y.
Emb. 0.0 "

874.24
873.47
C = 96.0
F = 0.0
80+00
Exc. 166.6 C.Y.
Emb. 0.0 "

874.30
874.24
C = 84.0
F = 0.0
80+50
Exc. 146.2 C.Y.
Emb. 0.0 "

866.13
Note: This excavation to be measured in field.
75+50
867.38
871.42
868.13
C = 218.0
F = 0.0
76+50
Exc. 377.8 C.Y.
Emb. 0.0 "

℄

1" = 5' Vert & Hor.

PLATE 3—CROSS SECTION O. P. R. & R. E. STANDARD
KEUFFEL & ESSER CO., NEW YORK.

4239.17A

FED. ROAD DIST. NO.	STATE	FED. AID PROJ. NO.	FISCAL YEAR	SHEET NO.	TOTAL SHEETS
HAWAII	HAW	7-D	1932	17B	28

884.19
884.17
85+00
886.94
885.80
85+50
888.39
887.60
86+00
889.85
889.43
86+50
891.81
891.20
87+00
894.73
893.89
87+50
896.96
87+80
88+00

875.70
875.03
81+00
Exc. 110.2 C.Y.
Emb. 0.0 "
C = 70.0 ft
F = 0.0
876.23
876.15
81+50
Exc. 87.9 C.Y.
Emb. 1.0 "
C = 47.0
F = 0.0
877.28
877.25
82+00
Exc. 69.4 C.Y.
Emb. 2.8 "
C = 15.0
F = 1.0
878.19
878.38
82+50
Exc. 50.9 C.Y.
Emb. 8.3 " .
C = 30.0
F = 2.0
879.35
879.50
83+00
Exc. 39.8 C.Y.
Emb. 10.2 "
C = 25.0
F = 7.0
880.28
880.63
83+50
Exc. 38.9 C.Y.
Emb. 5.5 "
C = 18.0
F = 4.0
881.52
881.75
84+00
Exc. 68.5 C.Y.
Emb. 1.9 " .
C = 24.0
F = 2.0
883.25
882.87
84+50
C = 50.0
F = 0.0

PLATE 3—CROSS SECTION C. P. R. & R. E. STANDARD
KEUFFEL & ESSER CO., NEW YORK.

4239.17B
4239.175

FED. ROAD DIST. NO.	STATE	FED. AID PROJ. NO.	FISCAL YEAR	SHEET NO.	TOTAL SHEETS
HAWAII	HAW.	7-D	1932	18	28

822.62
835.50
97+57
Exc.= 60.6 C.Y.
Emb.= 12.2
C= 467.7 ft
F= 94.4 ft

905.89
835.76
97+50
Exc.= 551.1 C.Y.
Emb.= 32.8
C= 539.5 ft
F= 87.2 ft

905.04
897.46
97+00
Exc.= 560.6 C.Y.
Emb.= 0.
C= 605.5 ft

903.13
898.79
96+50
Exc.= 399.5 C.Y.
Emb.= 0.
C= 43.5 ft

900.5
899.75
96+00
Exc.= 237.5 C.Y.
Emb.= 0.
C= 256.5 ft

901.64
900.35
95+50
Exc.= 105.6 C.Y.
Emb.= 0.
C= 114.0 ft

900.25
900.38
95+00
Exc.= 12.5 C.Y.
Emb.= 0.
C= 12.5 ft

900.48
94+89
Exc.= 33.9 C.Y.
Emb.= 0.
C= 47.0 ft

900.45
900.44
94+50
Exc.= 64.1 C.Y.
Emb.= 0.
C= 64.1 ft

900.68
900.12
94+00
Exc.= 193.9 C.Y.
Emb.= 0.
C= 104.7 ft

C.L. C.rGr. 898.48

93+00
Exc.= 120.3 C.Y.
Emb.= 0.
C= 130.0 ft

887.06
889.20
98+93.7
Exc.= 254.7 C.Y.
Emb.= 25.2
C= 350.1 ft
F= 54.5 ft

885.67
890.50
98+68.7
Exc.= 250.8 C.Y.
Emb.= 125.0
C= 624.2 ft
F= 311.0 ft

926.32
891.59
98+47
Exc.= 279.0 C.Y.
Emb.= 229.8
C= 717.5 ft
F= 591.5 ft

926.32
892.58
98+26
Exc.= 278.9 C.Y.
Emb.= 178.5
C= 573.2 ft
F= 570.7 ft

889.54
893.74
98+00
Exc.= 370.0 C.Y.
Emb.= 80.9
C= 464.7 ft
F= 101.6 ft

883.16
883.38
93+93.7
Exc.= 161.6 C.Y.
Emb.= 127.8
C= 174.5 ft
F= 138.0 ft

883.36
886.37
93+63.7
Exc.= 440.3 C.Y.
Emb.= 99.1
C= 475.5 ft
F= 107.0 ft

OFFICE OF THE CITY & COUNTY ENGINEER
HONOLULU, HAWAII


ENGINEER _____ DATE _____
DRAFTSMAN _____ CHECKED BY _____
SCALE _____
APPROVED: _____
CITY & COUNTY ENGINEER


4239.18

Plan File No.	Pocket No.	Folder No.	Plan No.
6	11	3	

FILE	POCKET	FOLDER	NO.

FED. ROAD DIST. NO.	STATE	FED. AID PROJ. NO.	FISCAL YEAR	SHEET NO.	TOTAL SHEETS
HAWAII	HAW	7-D	1932	19	28

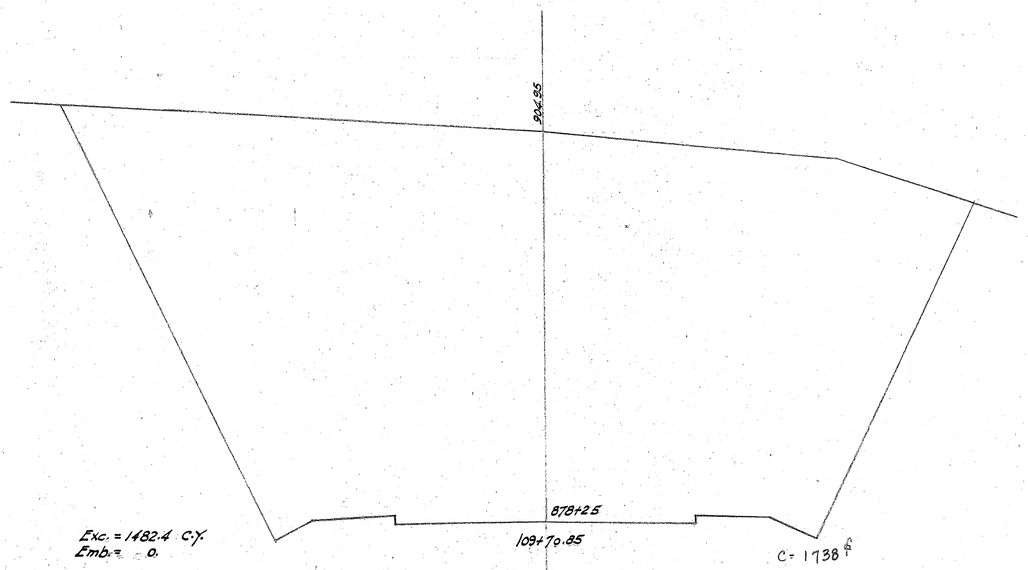

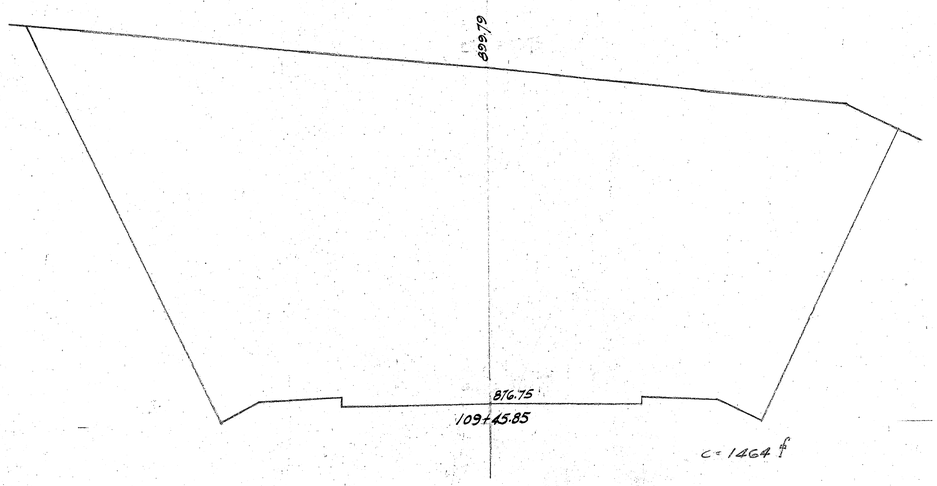

OFFICE OF THE CITY & COUNTY ENGINEER
HONOLULU, HAWAII

ENGINEER _____ DATE _____
DRAFTSMAN _____ CHECKED BY _____
SCALE _____
APPROVED: _____
CITY & COUNTY ENGINEER

4239.19

Plan File No. 6	Pocket No. 11	Folder No. 3	Plan No.

FILE	POCKET	FOLDER	NO.

FED. ROAD DIST. NO.	STATE	FED. AID PROJ. NO.	FISCAL YEAR	SHEET NO.	TOTAL SHEETS
HAWAII	HAW	7-D	1932	20	28

915.95 890.25 111+70.85

Exc.= 2670.3 C.Y.
Emb.= 0

915.65 887.25 111+20.85

Exc.= 2921.3 C.Y.
Emb.= 0

914.05 884.25 110+70.85

Exc.= 2996.6 C.Y.
Emb.= 0

899.78 Cr. Gr. 881.25

Exc.= 2775.0 C.Y.
Emb.= 0

110+20.85

919.75 908.25 114+70.85

Exc.= 1100.0 C.Y.
Emb.= 0

918.65 905.25 114+20.85

Exc.= 1309.3 C.Y.
Emb.= 0

918.25 902.25 113+70.85

Exc.= 1562.0 C.Y.
Emb.= 0

917.45 899.25 113+20.85

Exc.= 1815.3 C.Y.
Emb.= 0

917.15 896.25 112+70.85

Exc.= 2087.0 C.Y.
Emb.= 0

916.75 893.25

Exc.= 2377.3 C.Y.
Emb.= 0

112+20.85

931.5 930.04 119+00

Exc.= 168.5 C.Y.
Emb.= 0

930.2 928.25 118+50

Exc.= 253.7 C.Y.
Emb.= 0

928.8 926.24 118+00

Exc.= 317.6 C.Y.
Emb.= 0

928.30 924.01 117+50

Exc.= 398.2 C.Y.
Emb.= 0

927.0 921.56 117+00

Exc.= 483.3 C.Y.
Emb.= 0

925.06 918.89 116+50

Exc.= 570.4 C.Y.
Emb.= 0

923.53 916.0 116+00

Exc.= 682.8 C.Y.
Emb.= 0

921.61 913.0 115+50

Exc.= 1387.3 C.Y.
Emb.= 0

OFFICE OF THE CITY & COUNTY ENGINEER
HONOLULU, HAWAII

ENGINEER _____ DATE _____
DRAFTSMAN _____ CHECKED BY _____
SCALE _____
APPROVED: _____
CITY & COUNTY ENGINEER

4239.20

Plan File No.	Pocket No.	Folder No.	Plan No.
6	11	3	

FILE	POCKET	FOLDER	NO.

FED. ROAD DIST. NO.	STATE	FED. AID PROJ. NO.	FISCAL YEAR	SHEET NO.	TOTAL SHEETS
HAWAII	HAW	7-D	1932	21	28

940.82
936.60
127+50
Exc.= 0 C.Y.
Emb.= 333.3

940.04
936.70
127+00
Exc.= 0 C.Y.
Emb.= 227.8

939.43
936.52
126+50
Exc.= 0 C.Y.
Emb.= 128.7

939.00
936.52
126+00
Exc.= 1.3 C.Y.
Emb.= 84.3

938.64
937.09
125+50
Exc.= 4.6 C.Y.
Emb.= 63.0

938.28
936.32
125+00
Exc.= 6.5 C.Y.
Emb.= 48.2

937.93
936.70
124+50
Exc.= 6.5 C.Y.
Emb.= 34.3

937.57
936.62
124+00
Exc.= 3.3 C.Y.
Emb.= 25.0

937.21
936.12
123+50
Exc.= 10.2 C.Y.
Emb.= 31.5

936.85
935.62
123+00
Exc.= 10.2 C.Y.
Emb.= 37.0

936.50
935.22
122+50
Exc.= 6.5 C.Y.
Emb.= 55.6

936.14
934.22
122+00
Exc.= 0 C.Y.
Emb.= 117.6

935.69
933.12
121+50
Exc.= 0 C.Y.
Emb.= 182.6

934.99
930.81
121+00
Exc.= 0 C.Y.
Emb.= 200.9

934.07
931.34
120+50
Exc.= 2.8 C.Y.
Emb.= 104.6

932.96
932.05
120+00
Exc.= 25.0 C.Y.
Emb.= 17.6

931.61
931.61
119+50
Exc.= 82.4 C.Y.
Emb.= 0.9

954.93
954.40
134+50
Exc.= 91.7 C.Y.
Emb.= 0

954.97
953.73
134+00
Exc.= 100.9 C.Y.
Emb.= 0

954.17
952.93
133+50
Exc.= 115.7 C.Y.
Emb.= 0

953.0
951.98
133+00
Exc.= 126.9 C.Y.
Emb.= 0

952.0
950.95
132+50
Exc.= 100.9 C.Y.
Emb.= 0

950.4
949.93
132+00
Exc.= 46.3 C.Y.
Emb.= 2.8

948.5
948.91
131+50
Exc.= 9.3 C.Y.
Emb.= 41.7

946.33
947.89
131+00
Exc.= 0 C.Y.
Emb.= 136.1

946.87
944.87
130+50
Exc.= 0 C.Y.
Emb.= 236.1

945.84
944.8
130+00
Exc.= 3.2 C.Y.
Emb.= 312.0

944.82
940.1
129+50
Exc.= 0 C.Y.
Emb.= 363.4

943.80
938.7
129+00
Exc.= 0 C.Y.
Emb.= 403.3

942.78
936.8
128+50
Exc.= 0 C.Y.
Emb.= 381.5

941.75
935.5
128+00
Exc.= 0 C.Y.
Emb.= 354.6

127+85
Culvert Section only

954.11
957.14
141+00
Exc.= 0 C.Y.
Emb.= 187.9

956.81
957.22
140+50
Exc.= 0 C.Y.
Emb.= 102.8

956.31
957.30
140+00
Exc.= 1.4 C.Y.
Emb.= 63.9

956.71
957.38
139+50
Exc.= 8.7 C.Y.
Emb.= 26.4

957.51
957.46
139+00
Exc.= 29.8 C.Y.
Emb.= 6.9

957.57
957.47
136+50
Exc.= 57.4 C.Y.
Emb.= 0

957.57
957.35
138+00
Exc.= 75.0 C.Y.
Emb.= 0

956.87
957.11
137+50
Exc.= 75.9 C.Y.
Emb.= 0

956.67
956.72
137+00
Exc.= 73.6 C.Y.
Emb.= 0

956.27
956.77
136+50
Exc.= 64.3 C.Y.
Emb.= 0

955.82
955.67
136+00
Exc.= 62.0 C.Y.
Emb.= 0

955.37
955.17
135+50
Exc.= 71.3 C.Y.
Emb.= 0

954.92
135+00
Exc.= 79.6 C.Y.
Emb.= 0

OFFICE OF THE CITY & COUNTY ENGINEER
HONOLULU, HAWAII

ENGINEER _____ DATE _____
DRAFTSMAN _____ CHECKED BY _____
SCALE _____
APPROVED: _____
CITY & COUNTY ENGINEER

4239.21

Plan File No. 6	Pocket No. 11	Folder No. 3	Plan No.

FILE	POCKET	FOLDER	NO.

FED. ROAD DIST. NO.	STATE	FED. AID PROJ. NO.	FISCAL YEAR	SHEET NO.	TOTAL SHEETS
HAWAII	HAW	7-D	1932	22	28

953.88 956.12
147+50
Exc.= 0 C.Y.
Emb.= 108.3
F=117.0
953.98 956.16
147+00
Exc.= 0 C.Y.
Emb.= 103.4
F=111.7
954.28 956.27
146+50
Exc.= 0 C.Y.
Emb.= 102.0
F=110.2
954.26 956.34
146+00
Exc.= 0 C.Y.
Emb.= 113.9
F=123.0
953.98 956.42
145+50
Exc.= 0 C.Y.
Emb.= 132.8
F=143.5
953.88 9565
145+00
Exc.= 0 C.Y.
Emb.= 150.4
F=162.5
953.78 956.58
144+50
Exc.= 0 C.Y.
Emb.= 180.2
F=194.6
953.28 956.66
144+00
Exc.= 0 C.Y.
Emb.= 205.2
F=221.6
953.08 956.74
143+50
Exc.= 0 C.Y.
Emb.= 221.3
F=239.0
952.88 956.82
143+00
Exc.= 0 C.Y.
Emb.= 237.9
F=257.0
952.98 956.98
142+50
Exc.= 0 C.Y.
Emb.= 225.4
F=243.5
953.58 956.98
142+00
Exc.= 0 C.Y.
Emb.= 182.8
F=197.5
Co.Gr. 954.11 957.06
Exc.= 0 C.Y.
Emb.= 164.3
141+50
F=177.5

952.81 960.62
154+16
Exc.= 0 C.Y.
Emb.= 113.4
F=122.5
957.41 960.21
153+66
Exc.= 0 C.Y.
Emb.= 184.2
F=199.0
956.21 959.79
153+16
Exc.= 0 C.Y.
Emb.= 300.7
F=324.8
956.18 959.25
152+50
Exc.= 0 C.Y.
Emb.= 242.6
F=262.0
954.78 958.83
152+00
Exc.= 0 C.Y.
Emb.= 245.1
F=264.7
954.38 958.42
151+50
Exc.= 0 C.Y.
Emb.= 229.3
F=247.7
954.38 958.0
151+00
Exc.= 0 C.Y.
Emb.= 205.2
F=221.6
954.18 957.59
150+50
Exc.= 0 C.Y.
Emb.= 181.5
F=196.0
954.1 957.17
150+00
Exc.= 0 C.Y.
Emb.= 148.6
F=160.5
953.98 956.79
149+50
Exc.= 0 C.Y.
Emb.= 137.9
F=148.9
953.58 956.5
149+00
Exc.= 0 C.Y.
Emb.= 151.8
F=164.0
953.38 956.29
148+50
Exc.= 0 C.Y.
Emb.= 148.1
F=160.0
953.46 956.17
148+00
Exc.= 0 C.Y.
Emb.= 126.4
F=136.5

968.12 963.94
158+16
Exc.= 466.6 C.Y.
Emb.= 0
C=504.0
968.02 963.53
157+66
Exc.= 475.4 C.Y.
Emb.= 0
C=513.5
968.65 963.11
157+16
Exc.= 432.4 C.Y.
Emb.= 0
C=467.0
967.22 962.70
156+66
Exc.= 350.4 C.Y.
Emb.= 0
C=378.5
965.82 962.28
156+16
Exc.= 255.5 C.Y.
Emb.= 0
C=276.0
963.91 961.87
155+66
Exc.= 144.0 C.Y.
Emb.= 0
C=155.5
961.91 961.45
155+16
Exc.= 45.8 C.Y.
Emb.= 8.9
C=49.5
F=8.0
960.31 961.04
154+66
Exc.= 4.1 C.Y.
Emb.= 47.7
C=4.5
T=51.5

OFFICE OF THE CITY & COUNTY ENGINEER
HONOLULU, HAWAII

ENGINEER _____ DATE _____
DRAFTSMAN _____ CHECKED BY _____
SCALE _____
APPROVED: _____ CITY & COUNTY ENGINEER

4239.22

Pamphlet No. 6	Pocket No. 11	Folder No. 3	Plan

FILE	POCKET	FOLDER	NO.

FED. ROAD DIST. NO.	STATE	FED. AID PROJ. NO.	FISCAL YEAR	SHEET NO.	TOTAL SHEETS
HAWAII	HAW	7-D	1932	23	28

968.34 / 964.47
Exc.= 0 C.Y.
Emb.= 255.5
164 + 66
F 276.0 ℄

968.92 / 965.37
Exc.= 0 C.Y.
Emb.= 167.6
164 + 16
F 181.0 ℄

968.51 / 965.97
Exc.= 0.9 C.Y.
Emb.= 125.4
163 + 66
C 1.0 ℄
F 135.5 ℄

968.09 / 966.67
Exc.= 6.0 C.Y.
Emb.= 75.0
163 + 16
C 6.5 ℄
F 81.0 ℄

967.68 / 966.79
Exc.= 23.6 C.Y.
Emb.= 19.0
162 + 66
C 25.5 ℄
F 20.5 ℄

967.26 / 967.09
Exc.= 46.3 C.Y.
Emb.= 3.3
162 + 16
C 50.0
F 3.5

966.85 / 967.09
Exc.= 57.4 C.Y.
Emb.= 3.3
161 + 66
C 62.0 ℄
F 3.5 ℄

966.43 / 966.69
Exc.= 70.8 C.Y.
Emb.= 2.3
161 + 16
C 76.5 ℄
F 2.2 ℄

966.02 / 967.19
Exc.= 121.3 C.Y.
Emb.= 0
160 + 66
C 131.0 ℄

965.60 / 967.49
Exc.= 188.4 C.Y.
Emb.= 0
160 + 16
C 203.5 ℄

965.19 / 968.19
Exc.= 262.0 C.Y.
Emb.= 0
159 + 66
C 283.0 ℄

964.77 / 968.52
Exc.= 335.2 C.Y.
Emb.= 0
159 + 16
C 362.0 ℄

C.G.P. 964.36
Exc.= 407.8 C.Y.
Emb.= 0
158 + 66
C 440.5 ℄

972.66 / 968.55
Exc.= 0 C.Y.
Emb.= 294.4
168 + 66
F 318.0 ℄

972.24 / 966.87
Exc.= 0 C.Y.
Emb.= 411.1
168 + 16
F 444.0 ℄

971.83 / 966.87
Exc.= 0 C.Y.
Emb.= 512.9
167 + 66
F 554.0 ℄

971.41 / 967.07
Exc.= 0 C.Y.
Emb.= 579.6
167 + 16
F 626.0 ℄

971.00 / 967.87
Exc.= 0 C.Y.
Emb.= 589.8
166 + 66
F 637.0 ℄

970.58 / 962.87 ℄ Road
Exc.= 0 C.Y.
Emb.= 544.9
166 + 16
F 588.5 ℄

359.37 ℄ 24" Drain
166 + 06

970.17 / 963.07
Exc.= 0 C.Y.
Emb.= 482.8
165 + 66
F 521.5 ℄

969.75 / 963.87
Exc.= 0 C.Y.
Emb.= 375.9
165 + 16
F 406.0 ℄

973.92 / 973.09
Exc.= 108.7 C.Y.
Emb.= 0
172 + 66
C 117.5 ℄

974.15 / 973.69
Exc.= 119.0 C.Y.
Emb.= 0
172 + 16
C 128.5 ℄

974.88 / 974.59
Exc.= 110.6 C.Y.
Emb.= 0
171 + 66
C 119.5 ℄

975.39 / 976.29
Exc.= 112.9 C.Y.
Emb.= 0
171 + 16
C 122.0 ℄

975.73 / 976.35
Exc.= 110.6 C.Y.
Emb.= 0
170 + 66
C 119.5 ℄

975.80 / 975.49
Exc.= 61.1 C.Y.
Emb.= 2.3
170 + 16
C 66.0 ℄
F 2.5 ℄

975.54 / 975.15
Exc.= 28.2 C.Y.
Emb.= 6.0
169 + 66
C 30.5 ℄
F 6.5 ℄

975.15 / 974.15
Exc.= 17.1 C.Y.
Emb.= 19.9
169 + 16
C 18.5 ℄
F 21.5 ℄

974.73 / 973.35
Exc.= 3.7 C.Y.
Emb.= 45.3
168 + 66
C 4.0 ℄
F 49.0 ℄

974.32 / 973.45
Exc.= 0 C.Y.
Emb.= 71.3
168 + 16
F 77.0 ℄

973.90 / 972.75
Exc.= 0 C.Y.
Emb.= 127.0
167 + 66
F 135.5 ℄

973.49 / 970.45
Exc.= 0 C.Y.
Emb.= 165.3
167 + 16
F 178.5 ℄

973.07 / 962.85
Exc.= 0 C.Y.
Emb.= 211.6
166 + 66
F 228.5 ℄

4239.23

OFFICE OF THE CITY & COUNTY ENGINEER
HONOLULU, HAWAII

ENGINEER _____ DATE _____
DRAFTSMAN _____ CHECKED BY _____
SCALE _____
APPROVED: _____ CITY & COUNTY ENGINEER

Plan File No.	Page	Folder	File
6	11	3	

FILE	POCKET	FOLDER	NO.

FED. ROAD DIST. NO.	STATE	FED. AID PROJ. NO.	FISCAL YEAR	SHEET NO.	TO SHE
HAWAII	HAW	7-D	1932	24	2

946.41	946.25	947.96	948.35	949.47
Exc.= 0 C.Y. Emb= 88.3	184 + 66	F 95.4 ft		
	947.96	948.35	949.47	951.15
	Exc.= 2.5 C.Y. Emb= 59.1	184 + 16	C 2.7 ft F 63.9 ft	
		949.47	951.15	951.0
		Exc.= 19.8 C.Y. Emb= 25.6	183 + 66	C 21.4 ft F 27.7 ft
			951.0	953.45
			Exc.= 57.8 C.Y. Emb= 7.8	183 + 16
				953.45
				Exc.= 101.1 C.Y. Emb= 0
				182 + 66
				954.06
				182 + 16
				955.58
				181 + 66
				957.05
				181 + 16
				958.75
				180 + 66
				960.18
				180 + 16
				961.71
				179 + 66
				962.05
				179 + 16
				964.77
				178 + 66
				966.20
				178 + 16
				967.83
				177 + 66
				969.36
				177 + 16
				970.84
				176 + 66
				972.14
				176 + 16

Exc.= 68.1 C.Y. Emb= 0 — C 68.2 ft
Exc.= 30.9 C.Y. Emb= 1.9 — C 33.1 ft F 2.0 ft
Exc.= 11.6 C.Y. Emb= 12.0 — C 12.5 ft F 13.0 ft
Exc.= 4.1 C.Y. Emb= 25.2 — C 4.4 ft F 27.3 ft
Exc.= 9.7 C.Y. Emb= 20.1 — C 10.5 ft F 21.7 ft
Exc.= 29.1 C.Y. Emb= 5.1 — C 31.5 ft F 5.5 ft
Exc.= 40.3 C.Y. Emb= 0 — C 43.5 ft
Exc.= 64.8 C.Y. Emb= 0 — C 70.0 ft
Exc.= 81.5 C.Y. Emb= 0 — C 88.0 ft
Exc.= 78.7 C.Y. Emb= 0 — C 85.0 ft
Exc.= 95.3 C.Y. Emb= 0 — C 103.0 ft

923.20	924.97	924.60	925.66	926.30
Exc.= 1.7 C.Y. Emb= 32.5	194 + 66	C 1.9 ft F 56.7 ft		
	924.60	925.66	926.30	926.54
	Exc.= 16.6 C.Y. Emb= 17.8	194 + 16	C 17.9 ft F 19.2 ft	
		926.30	926.54	927.56
		Exc.= 35.6 C.Y. Emb= 1.1	193 + 66	C 38.5 ft F 1.2 ft
			927.56	927.50
			Exc.= 40.3 C.Y. Emb= 0.6	193 + 16
				928.50
				Exc.= 34.2 C.Y. Emb= 0.6
				192 + 66
				929.30
				Exc.= 27.8 C.Y. Emb= 0.9
				192 + 16
				930.20
				191 + 66
				931.30
				191 + 16
				932.60
				190 + 66
				933.90
				190 + 16
				934.80
				189 + 66
				935.40
				189 + 16
				936.30
				188 + 66
				937.80
				188 + 16
				939.10
				187 + 66
				940.15
				187 + 16
				941.15
				186 + 66
				941.05
				186 + 16
				942.85
				185 + 66
				943.75
				185 + 16

Exc.= 22.4 C.Y. Emb= 1.8 — C 24.2 ft F 2.0 ft
Exc.= 24.0 C.Y. Emb= 0.9 — C 25.9 ft F 1.0 ft
Exc.= 37.4 C.Y. Emb= 0.0 — C 40.4 ft
Exc.= 44.6 C.Y. Emb= 0.9 — C 48.2 ft F 1.0 ft
Exc.= 28.9 C.Y. Emb= 6.0 — C 31.2 ft F 6.5 ft
Exc.= 17.3 C.Y. Emb= 8.0 — C 18.7 ft F 8.7 ft
Exc.= 19.1 C.Y. Emb= 7.3 — C 20.7 ft F 7.9 ft
Exc.= 26.9 C.Y. Emb= 9.4 — C 29.1 ft F 10.2 ft
Exc.= 46.2 C.Y. Emb= 5.1 — C 49.9 ft F 5.5 ft
Exc.= 48.3 C.Y. Emb= 1.4 — C 52.2 ft F 1.5 ft
Exc.= 30.4 C.Y. Emb= 5.3 — C 32.9 ft F 5.7 ft
Exc.= 10.3 C.Y. Emb= 16.8 — C 11.2 ft F 18.2 ft
Exc.= 0 C.Y. Emb= 40.4 — F 43.7 ft
Exc.= 0 C.Y. Emb= 74.4 — F 80.4 ft

918.20	921.91	918.20	922.90	918.60
Exc.= 0 C.Y. Emb= 226.0	196 + 66	F 244.1 ft		
	922.90	918.60	922.47	918.60
	Exc.= 0 C.Y. Emb= 227.5	197 + 16	F 245.7 ft	
		922.47	918.60	922.75
		Exc.= 0 C.Y. Emb= 232.7	196 + 66	F 251.3 ft
			922.75	918.80
			Exc.= 0 C.Y. Emb= 252.2	196 + 16
				923.03
				Exc.= 0 C.Y. Emb= 252.6
				195 + 66
				923.31
				919.20
				Exc.= 0 C.Y. Emb= 229.1
				195 + 16
				923.59
				919.20
				Exc.= 0 C.Y. Emb= 200.0
				194 + 66
				923.87
				920.20
				Exc.= 0 C.Y. Emb= 181.9
				194 + 16
				924.15
				920.60
				Exc.= 0 C.Y. Emb= 156.0
				193 + 66
				924.47
				921.20
				Emb= 102.5 C.Y.
				193 + 16

F 265.7 ft
F 251.3 ft
F 272.4 ft
F 272.8 ft
F 247.5 ft
F 216.0 ft
F 196.5 ft
F 168.5 ft
F 110.7 ft

OFFICE OF THE CITY & COUNTY ENGINEER
HONOLULU, HAWAII

ENGINEER _____ DATE _____
DRAFTSMAN _____ CHECKED BY _____
SCALE _____
APPROVED: _____
CITY & COUNTY ENGINEER

4239.24

FILE	POCKET	FOLDER	NO.
Plan Case No. 6	Pocket No. 11	Folder No. 3	

FED. ROAD DIST. NO.	STATE	FED. AID PROJ. NO.	FISCAL YEAR	SHEET NO.	TOTAL SHEETS
HAWAII	HAW	7-D	1932	25	28

917.80	207 +00	Exc. = 24.1 C.Y. Emb. = 11.1	C 26.0 ft F 12.0 ft
918.08	206 +50	Exc. = 50.9 C.Y. Emb. = 4.6	C 55.0 ft F 5.0 ft
918.36	206 +00	Exc. = 75.6 C.Y. Emb. = 0	C 81.7 ft
918.64	205 +50	Exc. = 69.1 C.Y. Emb. = 0	C 109.7 ft
918.83	205 +16	Exc. = 109.7 C.Y. Emb. = 0	C 118.5 ft
919.11	204 +66	Exc. = 75.3 C.Y. Emb. = 0	C 31.4 ft
919.39	204 +16	Exc. = 27.4 C.Y. Emb. = 6.9	C 29.6 ft F 7.5 ft
919.67	203 +66	Exc. = 2.9 C.Y. Emb. = 50.9	C 3.2 ft F 55.0 ft
919.95	203 +16	Exc. = 0 C.Y. Emb. = 127.8	F 138.0 ft
920.23	202 +66	Exc. = 0 C.Y. Emb. = 170.8	F 184.5 ft
920.51	202 +16	Exc. = 0 C.Y. Emb. = 184.4	F 199.2 ft
920.79	201 +66	Exc. = 0 C.Y. Emb. = 210.8	F 227.7 ft
921.07	201 +16	Exc. = 0 C.Y. Emb. = 221.3	F 239.0 ft
921.35	200 +66	Exc. = 0 C.Y. Emb. = 218.0	F 235.5 ft
Cr. Gr. 921.63	200 +16	Exc. = 220.0 C.Y. Emb. = 220.0	F 237.6 ft

914.89	214 +50	Exc. = 2.0 C.Y. Emb. = 51.4	C 2.2 ft F 55.5 ft
914.60	214 +00	Exc. = 0 C.Y. Emb. = 91.6	F 93.0 ft
914.48	213 +50	Exc. = 0 C.Y. Emb. = 122.7	F 132.5 ft
914.52	213 +00	Exc. = 0 C.Y. Emb. = 139.8	F 151.0 ft
914.72	212 +50	Exc. = 0 C.Y. Emb. = 153.2	F 165.5 ft
915.00	212 +00	Exc. = 0 C.Y. Emb. = 160.2	F 173.0 ft
915.28	211 +50	Exc. = 0 C.Y. Emb. = 176.7	F 190.9 ft
915.56	211 +00	Exc. = 0 C.Y. Emb. = 177.0	F 191.2 ft
915.84	210 +50	Exc. = 0 C.Y. Emb. = 156.0	F 168.5 ft
916.12	210 +00	Exc. = 0 C.Y. Emb. = 144.6	F 156.2 ft
916.4	209 +50	Exc. = 0 C.Y. Emb. = 127.3	F 137.5 ft
916.68	209 +00	Exc. = 0 C.Y. Emb. = 103.5	F 114.0 ft
916.96	208 +50	Exc. = 0 C.Y. Emb. = 85.8	F 92.7 ft
917.24	208 +00	Exc. = 2.3 C.Y. Emb. = 58.7	C 2.5 ft F 63.4 ft
917.52	207 +50	Exc. = 8.3 C.Y. Emb. = 26.6	C 9.0 ft F 28.7 ft

921.36	219 +50	Exc. = 262.9 C.Y. Emb. = 0	C 284.0 ft
920.68	219 +00	Exc. = 273.1 C.Y. Emb. = 0	C 295.0 ft
920.0	218 +50	Exc. = 289.8 C.Y. Emb. = 0	C 313.0 ft
919.32	218 +00	Exc. = 291.6 C.Y. Emb. = 0	C 315.0 ft
918.64	217 +50	Exc. = 252.3 C.Y. Emb. = 0	C 272.5 ft
917.96	217 +00	Exc. = 200.4 C.Y. Emb. = 0	C 216.5 ft
917.28	216 +50	Exc. = 143.0 C.Y. Emb. = 0	C 154.5 ft
916.60	216 +00	Exc. = 72.8 C.Y. Emb. = 0.3	C 78.7 ft F 0.3 ft
915.92	215 +50	Exc. = 21.9 C.Y. Emb. = 7.8	C 23.7 ft F 8.4 ft
915.32	215 +00	Exc. = 5.3 C.Y. Emb. = 23.2	C 5.7 ft F 25.1 ft

OFFICE OF THE CITY & COUNTY ENGINEER
HONOLULU, HAWAII


ENGINEER _____ DATE _____
DRAFTSMAN _____ CHECKED BY _____
SCALE _____
APPROVED: _____
CITY & COUNTY ENGINEER


4239.25


Plan File No. 6	Pocket No. 11	Folder No. 3	Plan No.

FILE	POCKET	FOLDER	NO.

FED. ROAD DIST. NO.	STATE	FED. AID PROJ. NO.	FISCAL YEAR	SHEET NO.	TOTAL SHEETS
HAWAII	HAW	7-D	1952	26	28

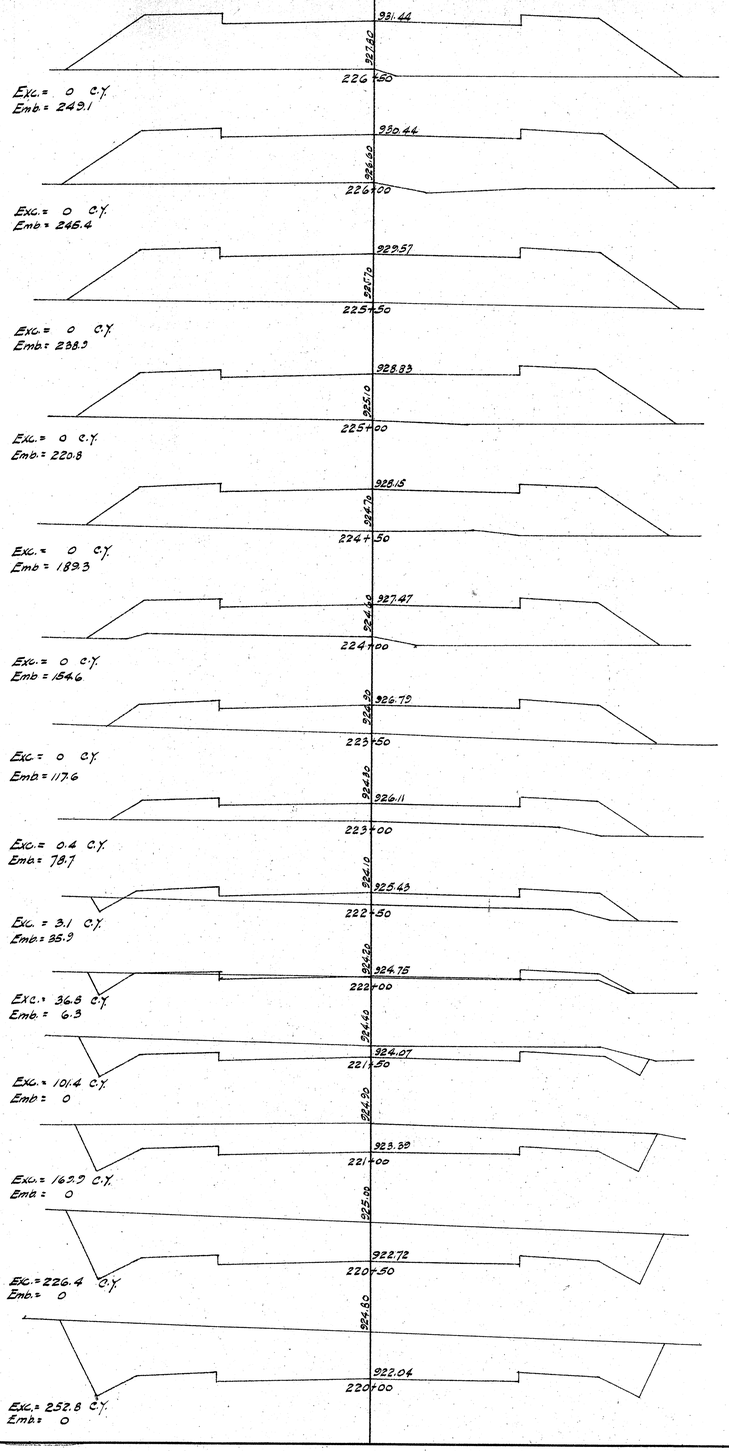

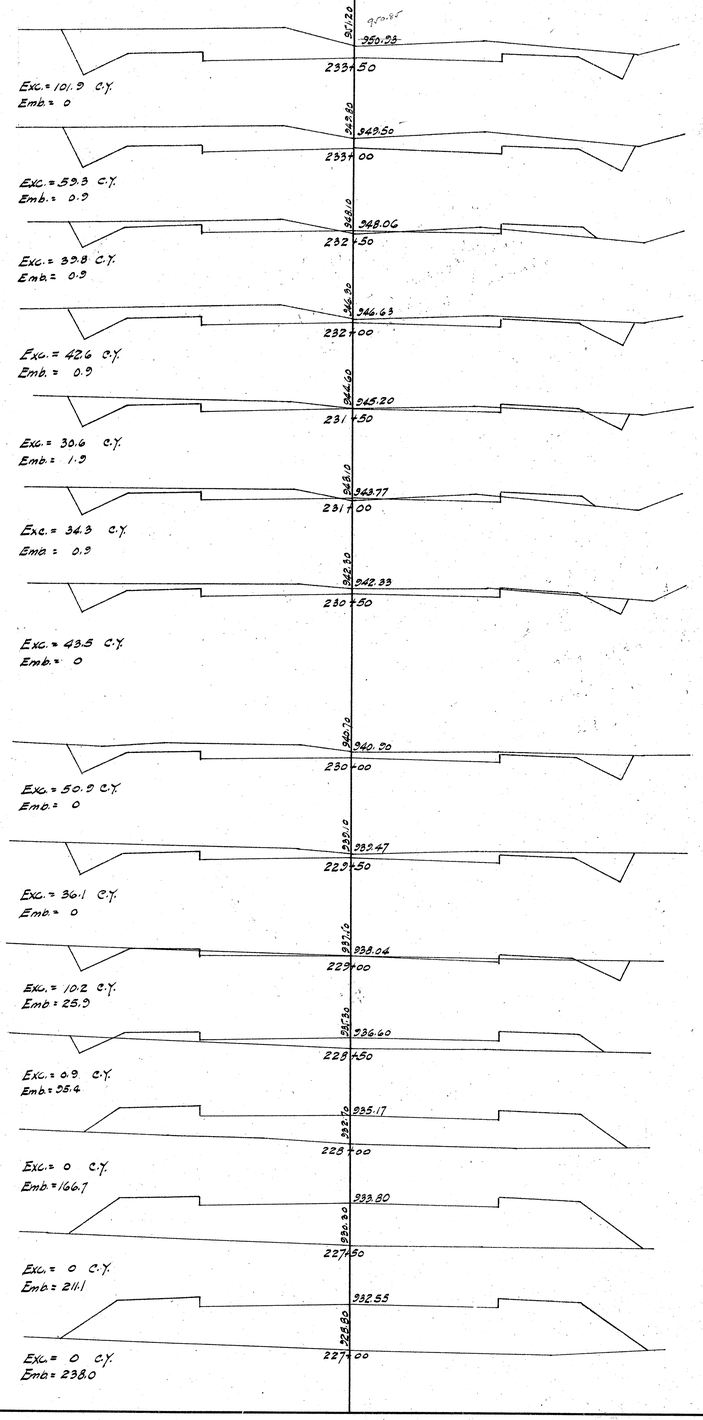

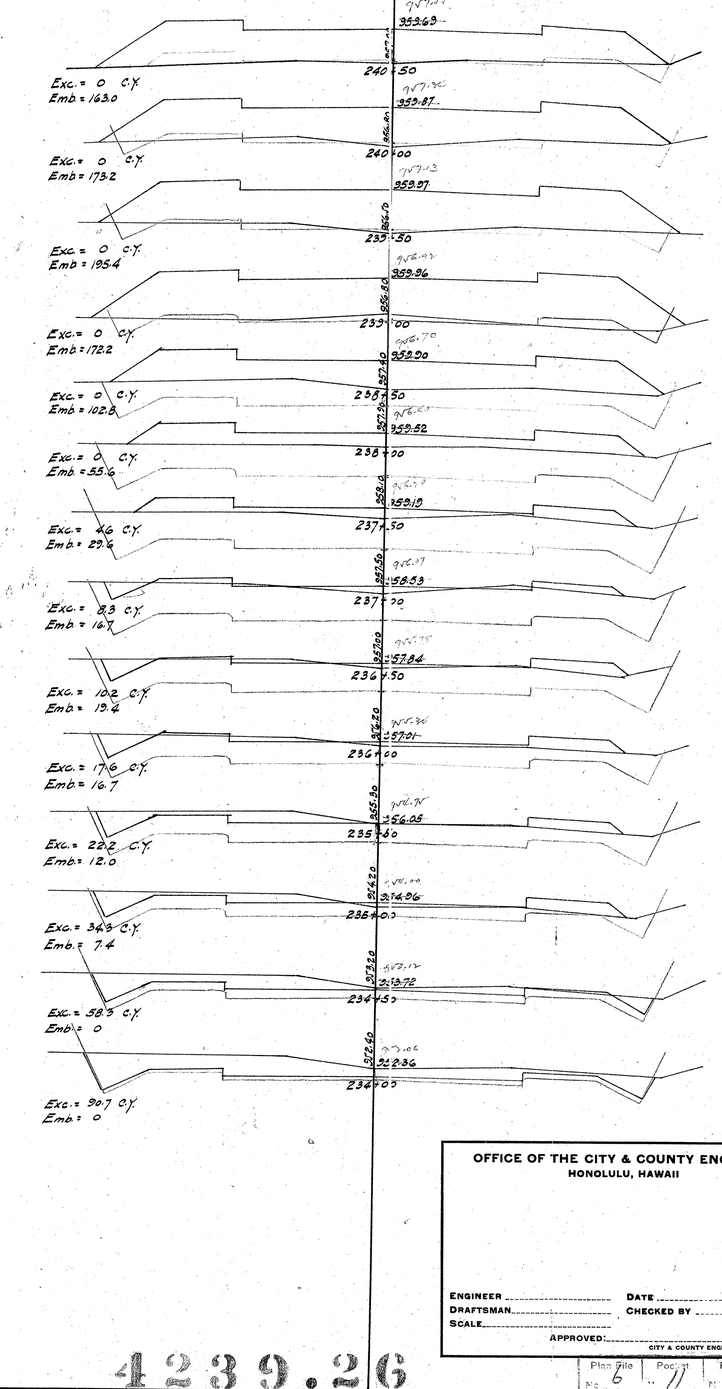

OFFICE OF THE CITY & COUNTY ENGINEER
HONOLULU, HAWAII

ENGINEER _____ DATE _____
DRAFTSMAN _____ CHECKED BY _____
SCALE _____
APPROVED: _____ CITY & COUNTY ENGINEER

4239.26

Plan File No.	Pocket No.	Folder No.	File No.
6	11	3	

FILE	POCKET	FOLDER	NO.

FED. ROAD DIST. NO.	STATE	FED. AID PROJ. NO.	FISCAL YEAR	SHEET NO.	TOTAL SHEETS
HAWAII	HAW	7-D	1932	27	28

Exc. = 14.8 C.Y.
Emb. = 15.7
959.70 954.32 958.55
248+00

Exc. = 21.3 C.Y.
Emb. = 16.7
954.70 955.46 958.47
247+50

Exc. = 26.9 C.Y.
Emb. = 13.0
955.50 956.25 958.05
247+00

Exc. = 38.0 C.Y.
Emb. = 2.8
956.40 956.31 957.97
246+50

Exc. = 55.6 C.Y.
Emb. = 0
957.30 957.44 957.67
246+00

Exc. = 58.3 C.Y.
Emb. = 0
957.70 957.82 958.12
245+50

Exc. = 58.3 C.Y.
Emb. = 0
958.20 958.07 958.47
245+00

Exc. 67.6 C.Y.
Emb. = 0
958.80 958.25 958.79
244+50

Exc. = 74.1 C.Y.
Emb. = 0
959.50 958.43 958.80
244+00

Exc. = 57.4 C.Y.
Emb. = 0
959.60 958.61 958.77
243+50

Exc. = 31.5 C.Y.
Emb. = 0.9
959.62 958.78 958.67
243+00

Exc. = 13.0 C.Y.
Emb. = 14.8
959.40 958.97 958.60
242+50

Exc. = 0.9 C.Y.
Emb. = 59.3
959.10 959.15 958.19
242+00

Exc. = 0 C.Y.
Emb. = 101.9
957.60 959.33 957.98
241+50

Exc. = 0 C.Y.
Emb. = 137.0
957.20 959.51 957.77
241+00

Exc. = 0 C.Y.
Emb. = 55.6
959.60 958.33
256+00

Exc. = 3.7 C.Y.
Emb. = 31.5
959.20 958.87
255+50

Exc. = 9.3 C.Y.
Emb. = 16.7
958.60 958.52
255+00

Exc. = 10.2 C.Y.
Emb. = 11.1
958.00 958.87
254+50

Exc. = 9.3 C.Y.
Emb. = 14.8
957.60 960.42
254+00

Exc. = 7.4 C.Y.
Emb. = 22.2
957.20 961.13
253+50

Exc. = 7.4 C.Y.
Emb. = 30.6
956.60 962.15
253+00

Exc. = 10.2 C.Y.
Emb. = 31.5
956.20 963.33
252+50

Exc. = 14.8 C.Y.
Emb. = 25.9
955.60 964.60
252+00

Exc. = 33.3 C.Y.
Emb. = 12.0
955.20 965.88
251+50

Exc. = 54.6 C.Y.
Emb. = 0
954.60 966.82 967.18
251+00

Exc. = 59.3 C.Y.
Emb. = 0
954.20 966.50 968.43
250+50

Exc. = 59.3 C.Y.
Emb. = 0
953.60 968.20 968.76
250+00

Exc. = 63.9 C.Y.
Emb. = 0
953.10 967.60 969.38
249+50

Exc. = 66.7 C.Y.
Emb. = 0
952.60 967.20 969.25
249+00

Exc. = 33.8 C.Y.
Emb. = 9.3
952.00 965.98 969.27
248+50

Exc. = 0 C.Y.
Emb. = 145.4
956.50 938.33
260+50

Exc. = 0 C.Y.
Emb. = 129.6
956.20 938.37
260+00

Exc. = 0 C.Y.
Emb. = 130.6
955.60 939.01
259+50

Exc. = 0 C.Y.
Emb. = 133.3
955.20 939.06
259+00

Exc. = 0 C.Y.
Emb. = 132.4
954.70 939.10
258+50

Exc. = 0 C.Y.
Emb. = 117.6
954.60 939.15
258+00

Exc. = 0 C.Y.
Emb. = 100.0
953.70 939.19
257+50

Exc. = 0 C.Y.
Emb. = 88.9
953.10 939.24
257+00

Exc. = 0 C.Y.
Emb. = 73.2
952.50 939.28
256+50


OFFICE OF THE CITY & COUNTY ENGINEER
HONOLULU, HAWAII

ENGINEER _____ DATE _____
DRAFTSMAN _____ CHECKED BY _____
SCALE _____
APPROVED: _____ CITY & COUNTY ENGINEER

4239.27

Plan File No. 6	Pocket No. 11	Folder No. 3	Plan No.
FILE	POCKET	FOLDER	NO.

FED. ROAD DIST. NO.	STATE	FED. AID PROJ. NO.	FISCAL YEAR	SHEET NO.	TOTAL SHEETS
Hawaii	Haw	7-D	1932	28	28

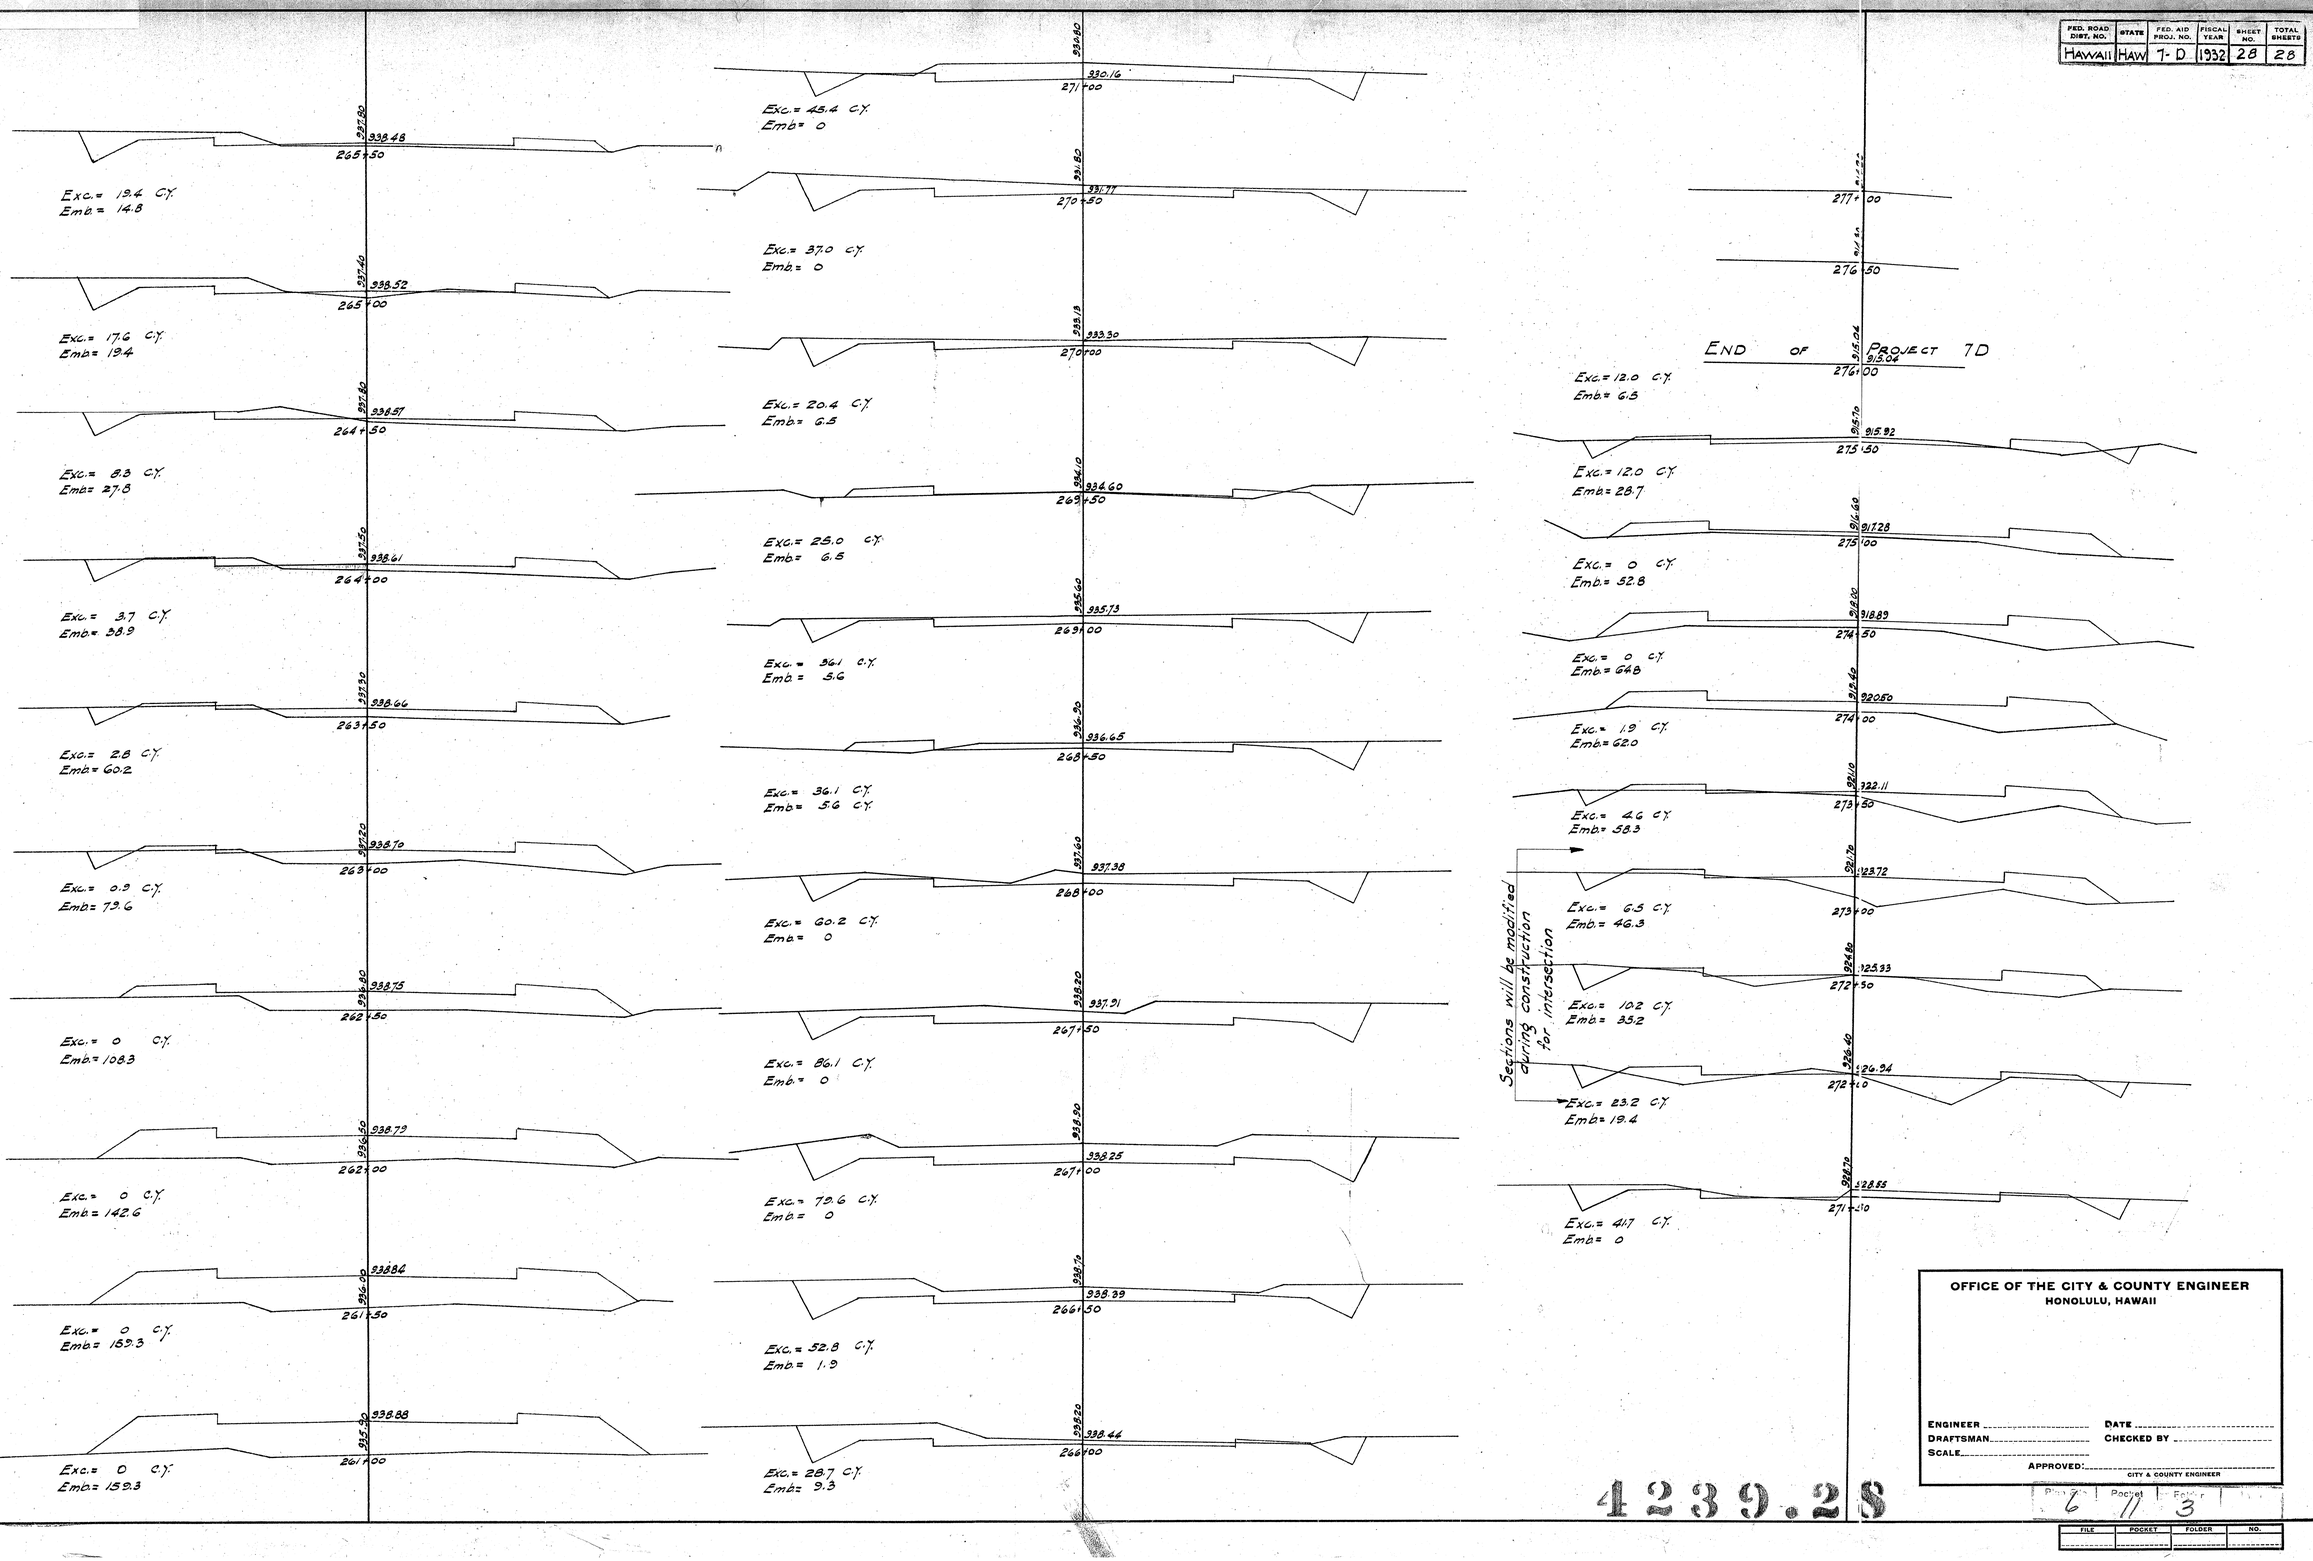

OFFICE OF THE CITY & COUNTY ENGINEER
HONOLULU, HAWAII

ENGINEER _____ DATE _____
DRAFTSMAN _____ CHECKED BY _____
SCALE _____
APPROVED: _____
CITY & COUNTY ENGINEER

4239.28

FILE	POCKET	FOLDER	NO.
Plan	6	11	3