FED. ROAD DIST. NO.	STATE	FED. AID PROJ. NO.	FISCAL YEAR	SHEET NO.	TOTAL SHEETS
HAWAII	HAW.	DA-WR 7(1)	1944	1	23

TERRITORY OF HAWAII
TERRITORIAL HIGHWAY DEPARTMENT
HONOLULU T.H.

PLANS OF
SCHOFIELD – WAHIAWA CUTOFF
HAWAII PROJECT NO. DA-WR 7(1)

KAUKONAHUA SECTION
WAIALUA DISTRICT
ISLAND OF OAHU

INDEX TO DRAWINGS

SHEET NO.	DESCRIPTIONS
1	Title Sheet
2 - 3	Typical Sections
4	Grading At Intersection
5	Intersection Detail
6 - 11	Plan & Profile
12 - 13	Standard Details
14	Culvert Details
15 - 23	Cross Sections

CONVENTIONAL SIGNS

Existing Road
Existing Fence
Boundary Line
Center Line
Paved Approaches etc.
Culverts
Bridges
Railroad

SCALE

PLAN	1 INCH -	100 FT.
PROFILE	(HOR. 1 INCH	100 "
	(VER. 1 INCH	10 "
CROSS SECT.	(HOR. 1 INCH	5 "
	(VER. 1 INCH	5 "

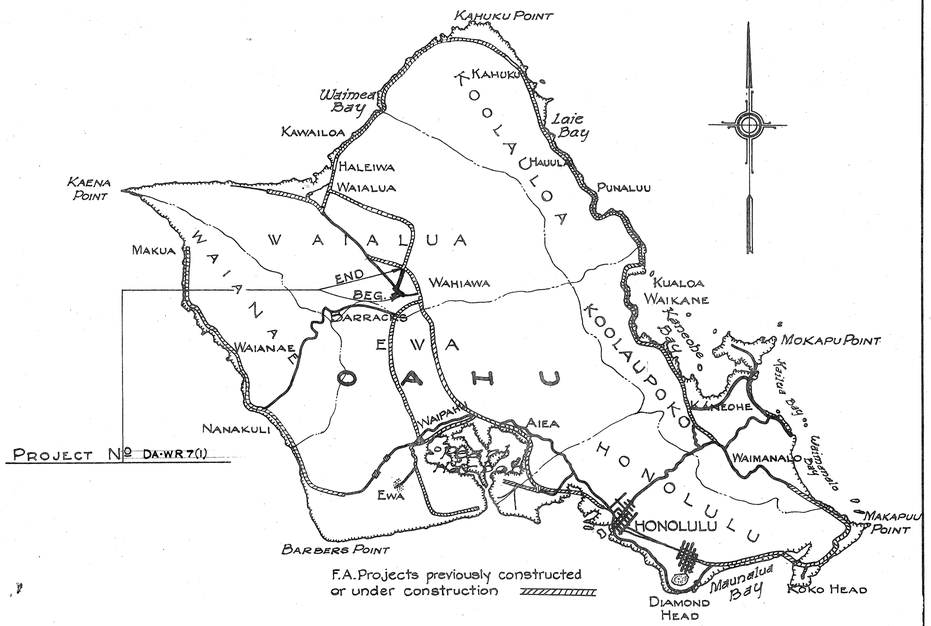

PROJECT No DA-WR 7(1)

F.A. Projects previously constructed or under construction

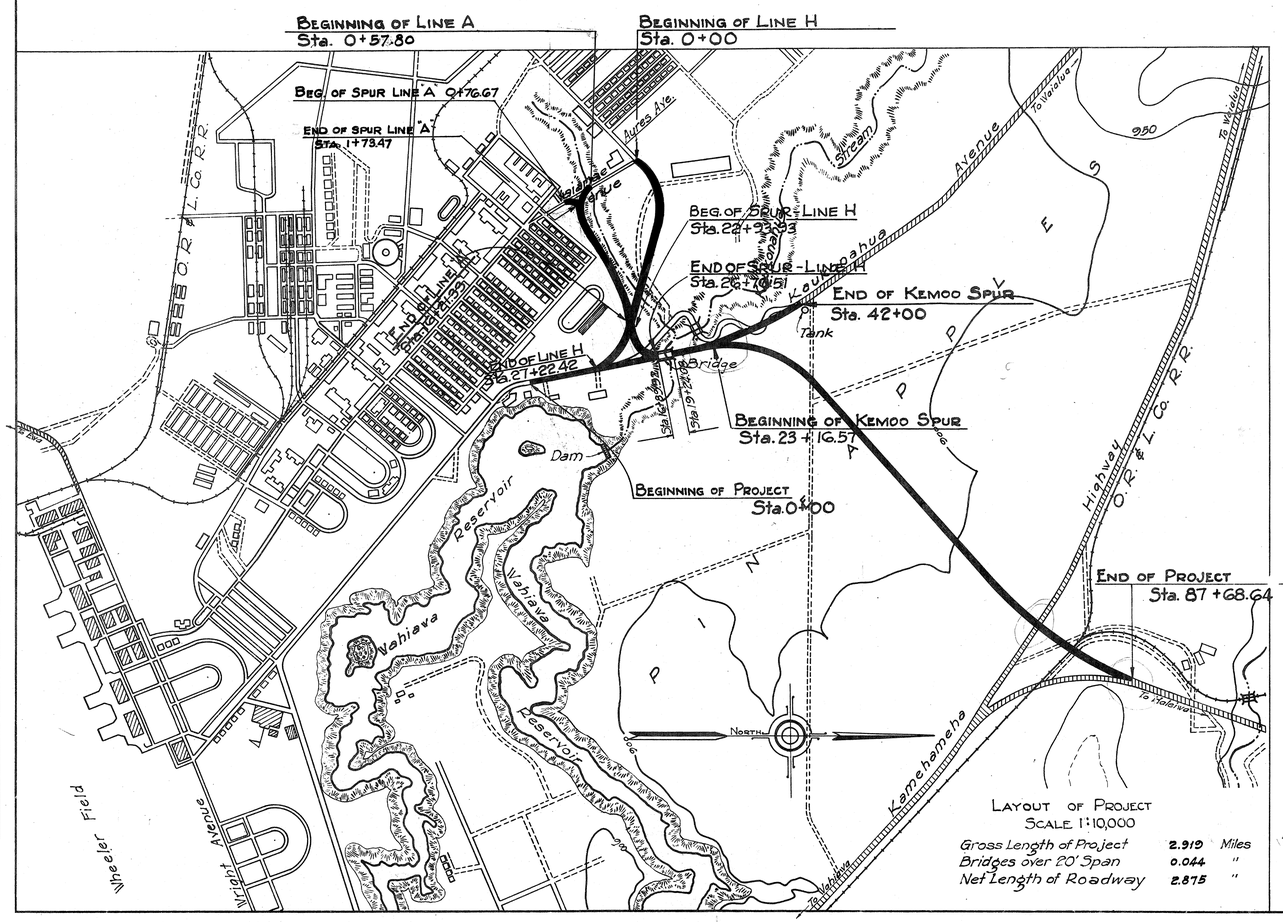

LAYOUT OF PROJECT
SCALE 1:10,000

Gross Length of Project	2.919	Miles
Bridges over 20' Span	0.044	"
Net Length of Roadway	2.875	"

ORIGINAL PLAN	SURVEY PLOTTED BY	DATE
	DESIGNED BY M.M. Springer	
	DRAWN BY	
NOTE BOOK	TRACED BY	
	QUANTITIES BY	
No.	QUANTITIES CHECKED BY	
	CHECKED BY	

APPROVED

APPROVED
B.F. Rush
DATE: 5-24-44
TERRITORIAL HIGHWAY ENGINEER

RECOMMENDED FOR APPROVAL
DISTRICT ENGINEER
PUBLIC ROADS ADMINISTRATION
FEDERAL WORKS AGENCY

RECOMMENDED FOR APPROVAL
CHIEF WESTERN REGION
PUBLIC ROADS ADMINISTRATION
FEDERAL WORKS AGENCY

APPROVED
COMMISSIONER
PUBLIC ROADS ADMINISTRATION
FEDERAL WORKS AGENCY

5135.1