FED. ROAD DIST. NO.	STATE	FED. AID PROJ. NO.	FISCAL YEAR	SHEET NO.	TOTAL SHEETS
HAWAII	HAW.	SU-0720(6)	1964	144A	177

Reconstruct Landings and Steps, and relocate Clothes Lines to House #316 as shown below

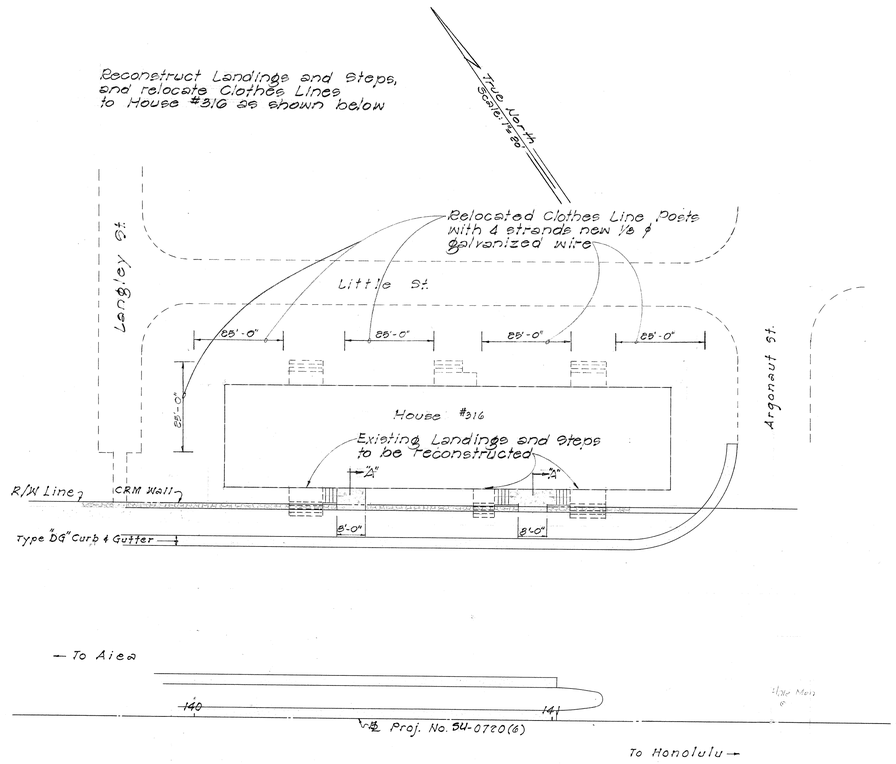

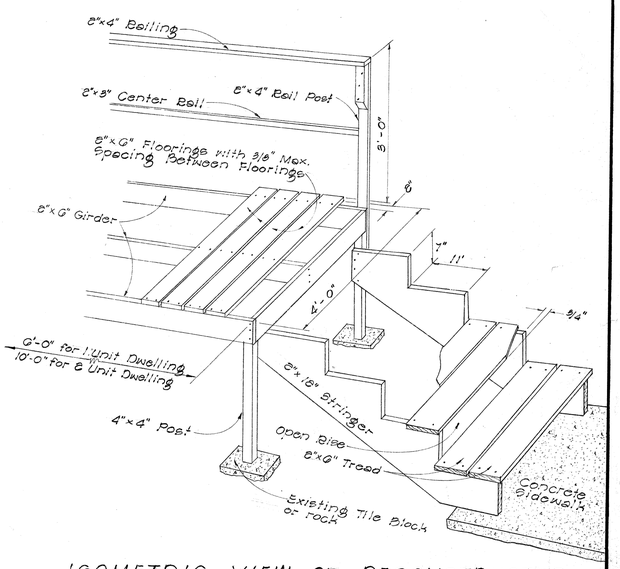

ISOMETRIC VIEW OF RECONSTRUCTED LANDING & STEPS

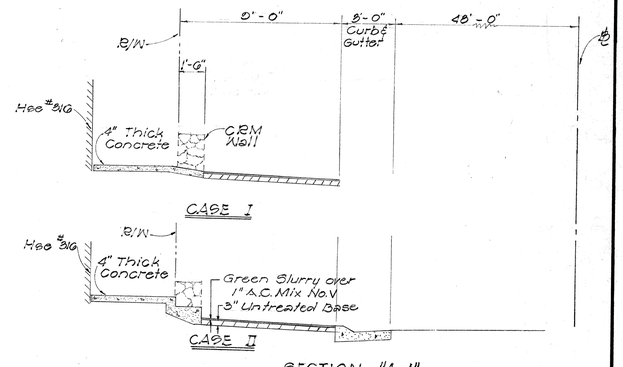

SECTION "A-A"

Scale: 1/4" = 1'-0"

Note: 4" Thick Concrete shall be constructed as shown on Case I or Case II and/or as directed by Engineer.

This Sheet Supersedes Sheet #144

APPROVED	
DIRECTOR, HAWAII HOUSING AUTHORITY	DATE

STATE OF HAWAII
DEPARTMENT OF TRANSPORTATION
HIGHWAYS DIVISION

REHABILITATION OF BUILDING No. 316
TAX KEY 3-2-10:14
HALAWA VETERANS HOMES
HAWAII HOUSING AUTHORITY
MOANALUA ROAD
PROJ. No. SU-0720(6)

Scale: As Noted — Sept. 1963

SHEET NO. 2 OF 2 SHEETS