FED. ROAD DIST. NO.	STATE	FED. AID PROJ. NO.	FISCAL YEAR	SHEET NO.	TOTAL SHEETS
HAWAII	HAW.	F-090-1(11)	1967	3	16

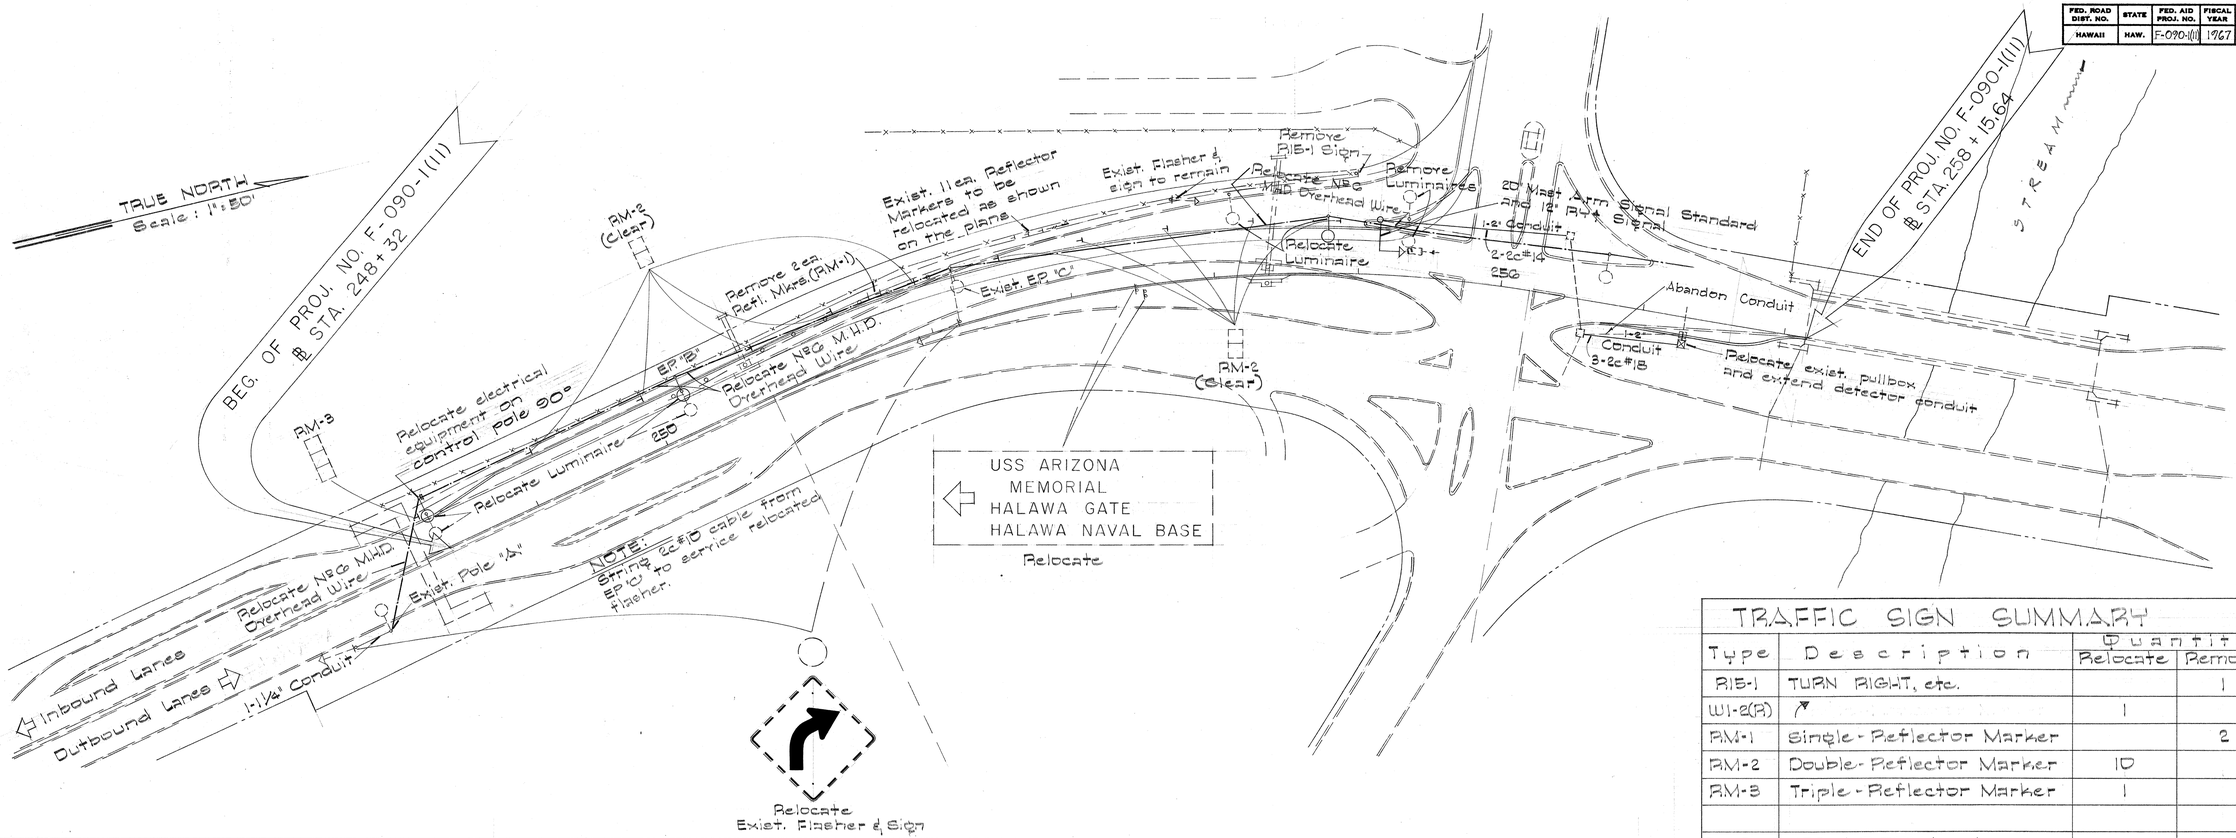

TRAFFIC SIGN SUMMARY			
Type	Description	Quantity	
		Relocate	Remove
R15-1	TURN RIGHT, etc.		1
W1-2(R)	↱	1	
RM-1	Single-Reflector Marker		2
RM-2	Double-Reflector Marker	10	
RM-3	Triple-Reflector Marker	1	
Dest. Sign	USS ARIZONA, etc.	1	

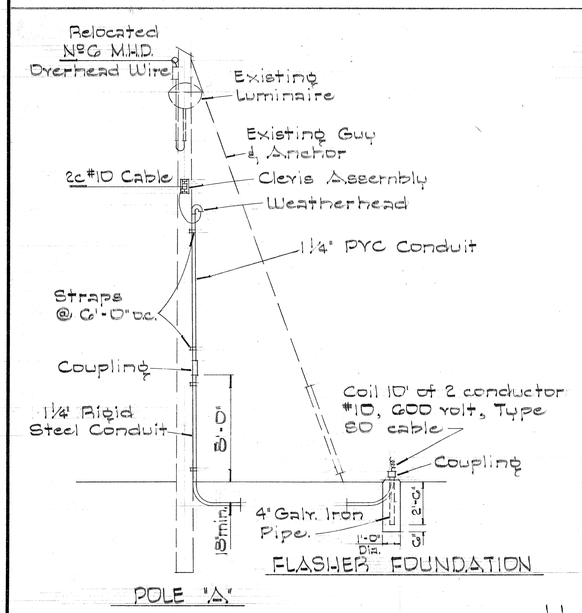

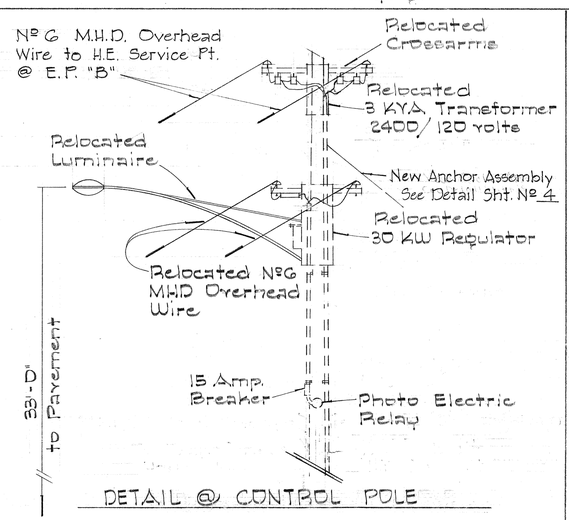

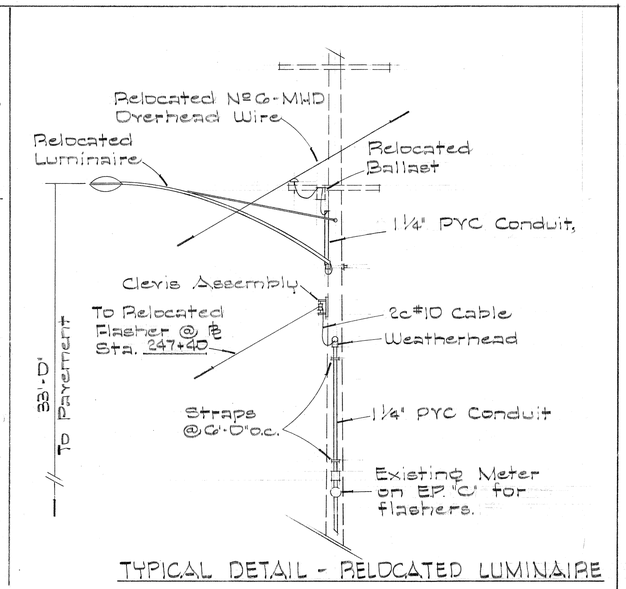

GENERAL NOTES

1. Exact location of signs to be determined in the field by the Engineer.
2. Removal and storing of existing signs not incorporated in the completed highway will not be paid for separately but will be incidental to the various contract items.

HIGHWAY LIGHTING SYSTEM

No Scale

ORIGINAL PLAN	SURVEY PLOTTED BY	DATE
	DRAWN BY	" " "
	TRACED BY	" " "
NOTE BOOK	DESIGNED BY	
	QUANTITIES BY	
No.	CHECKED BY	

STATE OF HAWAII
DEPARTMENT OF TRANSPORTATION
HIGHWAYS DIVISION

TRAFFIC SIGNS, LIGHTING AND SIGNAL PLANS

SHEET No. 1 OF 1 SHEETS

PRINTED ON NO. 1000N CLEARPRINT