FED. ROAD DIST. NO.	STATE	PROJ. NO.	FISCAL YEAR	SHEET NO.	TOTAL SHEETS
HAWAII	HAW.	99D-01-79	1980	3	19

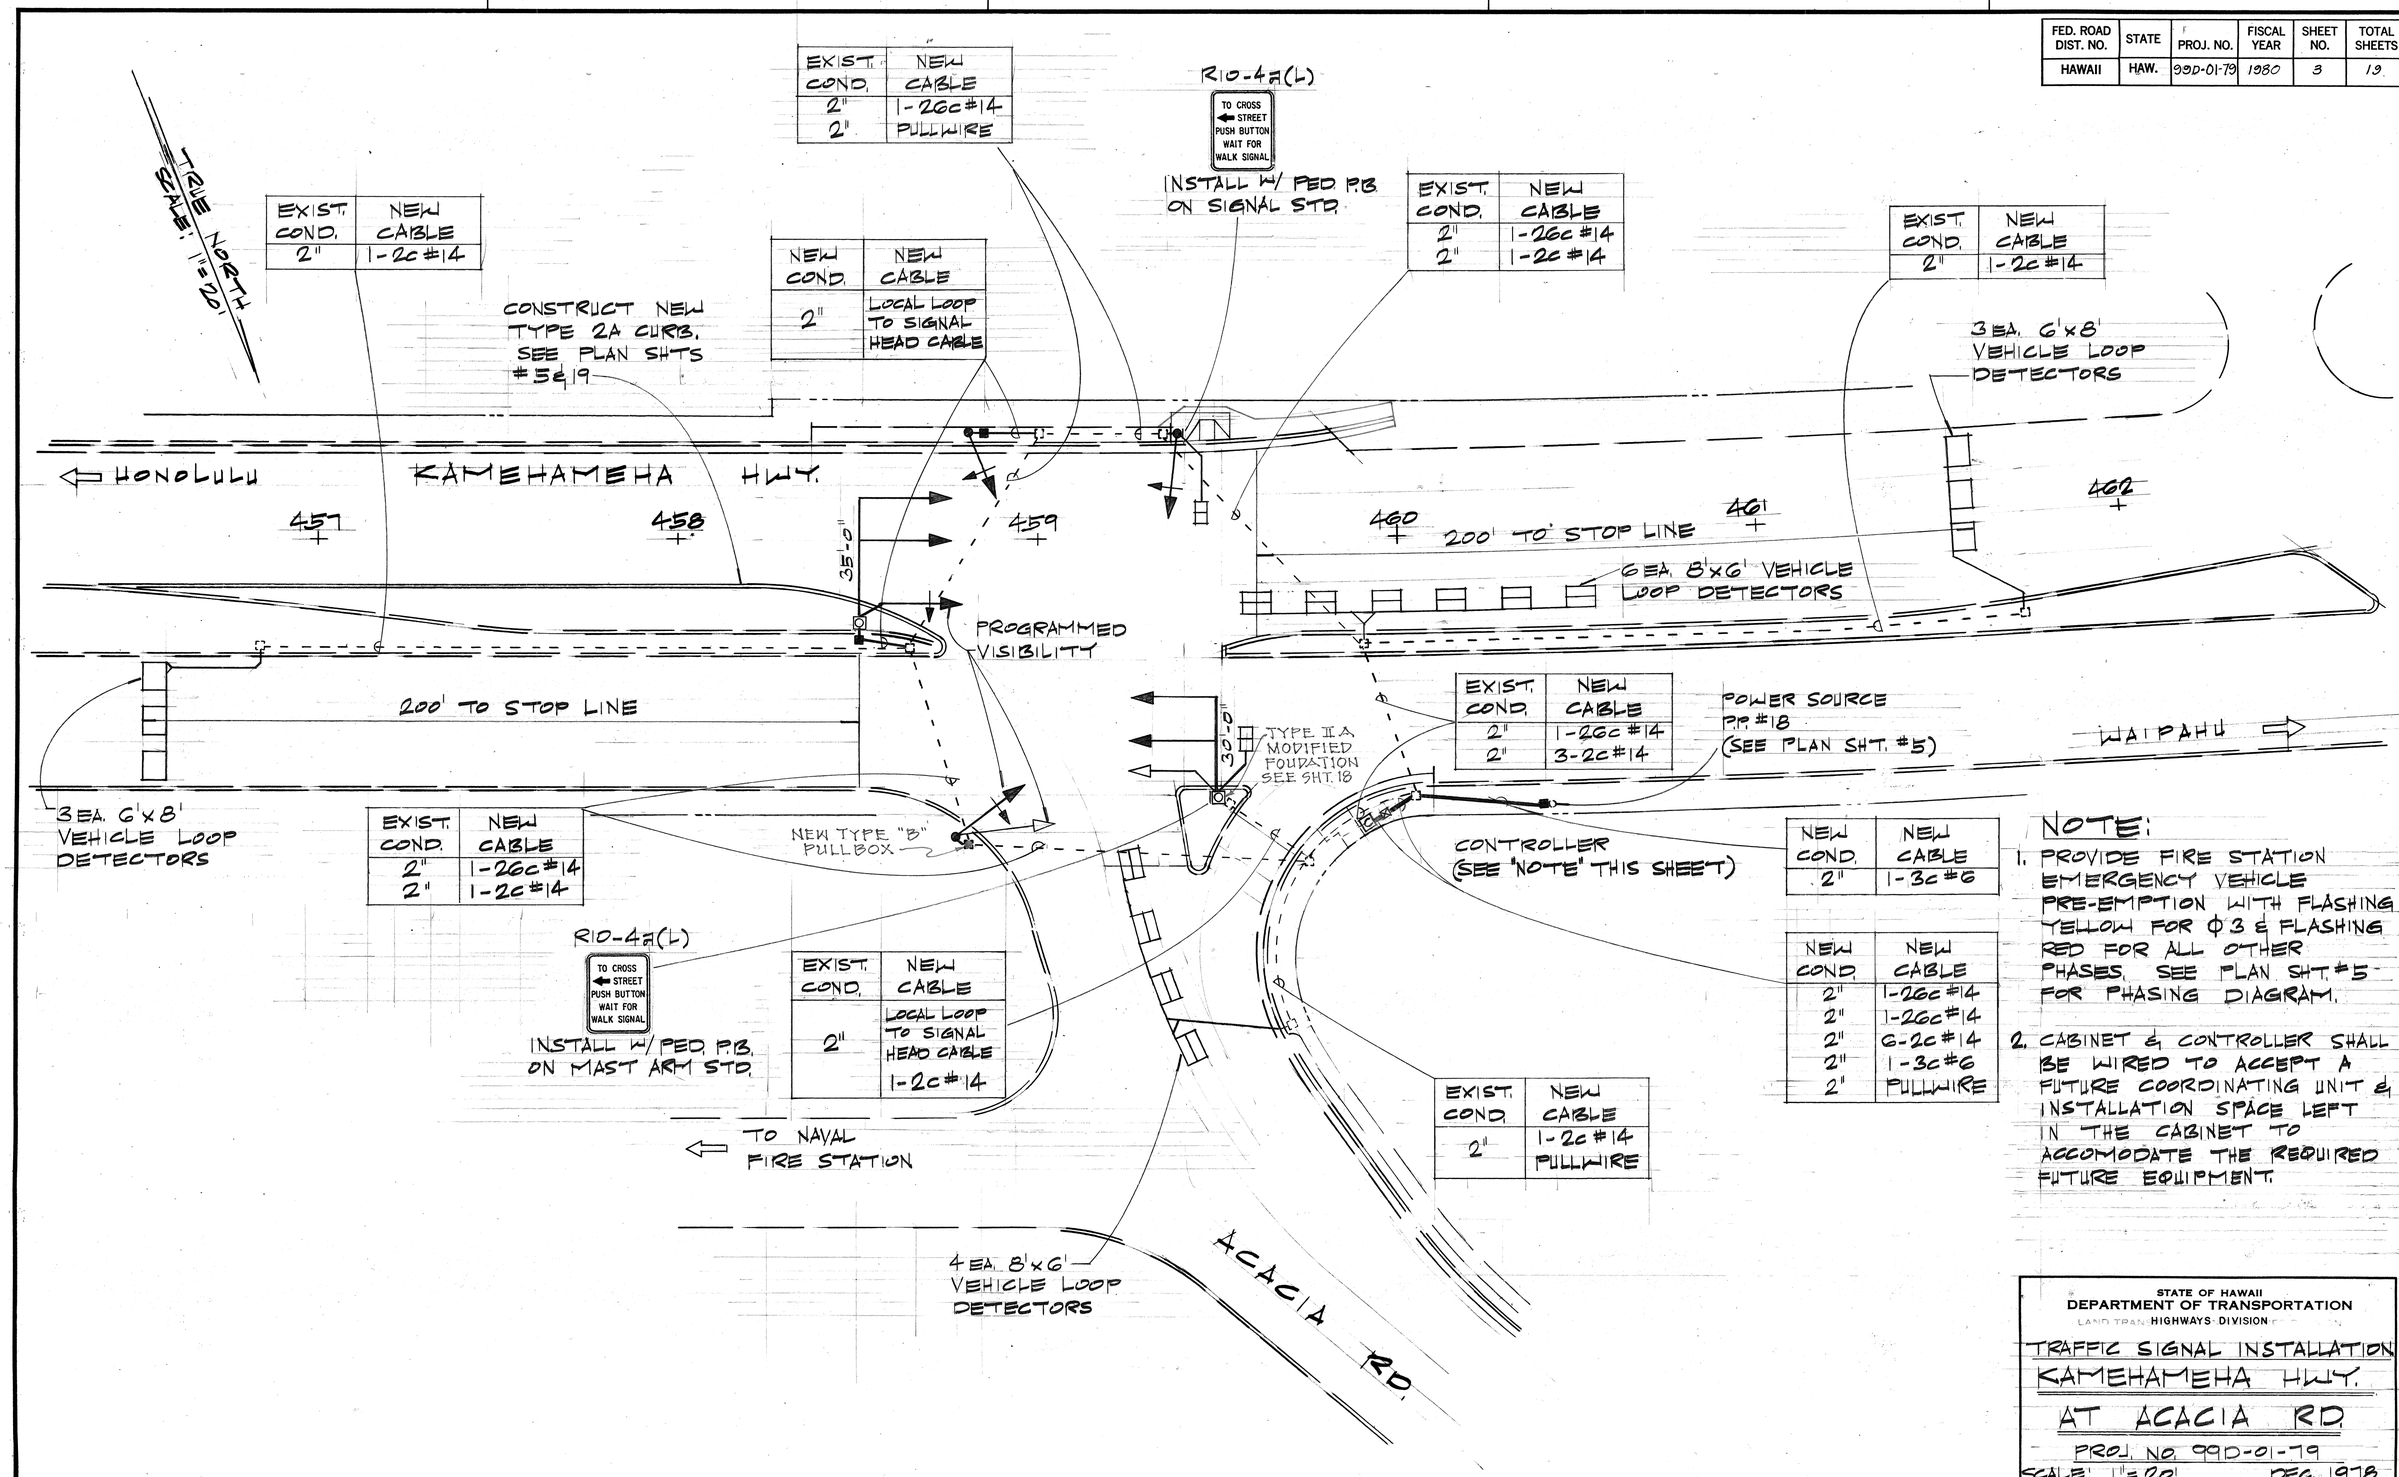

EXIST. COND.	NEW CABLE
2"	1-26c #14
2"	PULLWIRE

EXIST. COND.	NEW CABLE
2"	1-2c #14

NEW COND.	NEW CABLE
2"	LOCAL LOOP TO SIGNAL HEAD CABLE

EXIST. COND.	NEW CABLE
2"	1-26c #14
2"	1-2c #14

EXIST. COND.	NEW CABLE
2"	1-2c #14

EXIST. COND.	NEW CABLE
2"	1-26c #14
2"	1-2c #14

EXIST. COND.	NEW CABLE
2"	1-26c #14
2"	3-2c #14

NEW COND.	NEW CABLE
2"	1-3c #6

NEW COND.	NEW CABLE
2"	1-26c #14
2"	1-26c #14
2"	6-2c #14
2"	1-3c #6
2"	PULLWIRE

EXIST. COND.	NEW CABLE
2"	1-2c #14
	1-2c #14

EXIST. COND.	NEW CABLE
2"	1-2c #14
	PULLWIRE

NOTE:

1. PROVIDE FIRE STATION EMERGENCY VEHICLE PRE-EMPTION WITH FLASHING YELLOW FOR Φ3 & FLASHING RED FOR ALL OTHER PHASES. SEE PLAN SHT. #5 FOR PHASING DIAGRAM.
2. CABINET & CONTROLLER SHALL BE WIRED TO ACCEPT A FUTURE COORDINATING UNIT & INSTALLATION SPACE LEFT IN THE CABINET TO ACCOMODATE THE REQUIRED FUTURE EQUIPMENT.

ORIGINAL PLAN		DATE
	SURVEY PLOTTED BY	
	DRAWN BY	"
	TRACED BY	"
NOTE BOOK	DESIGNED BY	"
	QUANTITIES BY	"
No.	CHECKED BY	"

STATE OF HAWAII
DEPARTMENT OF TRANSPORTATION
LAND TRAN. HIGHWAYS DIVISION

TRAFFIC SIGNAL INSTALLATION
KAMEHAMEHA HWY.
AT ACACIA RD.

PROJ. NO. 99D-01-79
SCALE: 1"=20' DEC. 1978

SHEET No. 3 OF 19 SHEETS

3