FED. ROAD DIST. NO.	STATE	PROJ. NO.	FISCAL YEAR	SHEET NO.	TOTAL SHEETS
HAWAII	HAW.	90B-01-70	1971	6	16

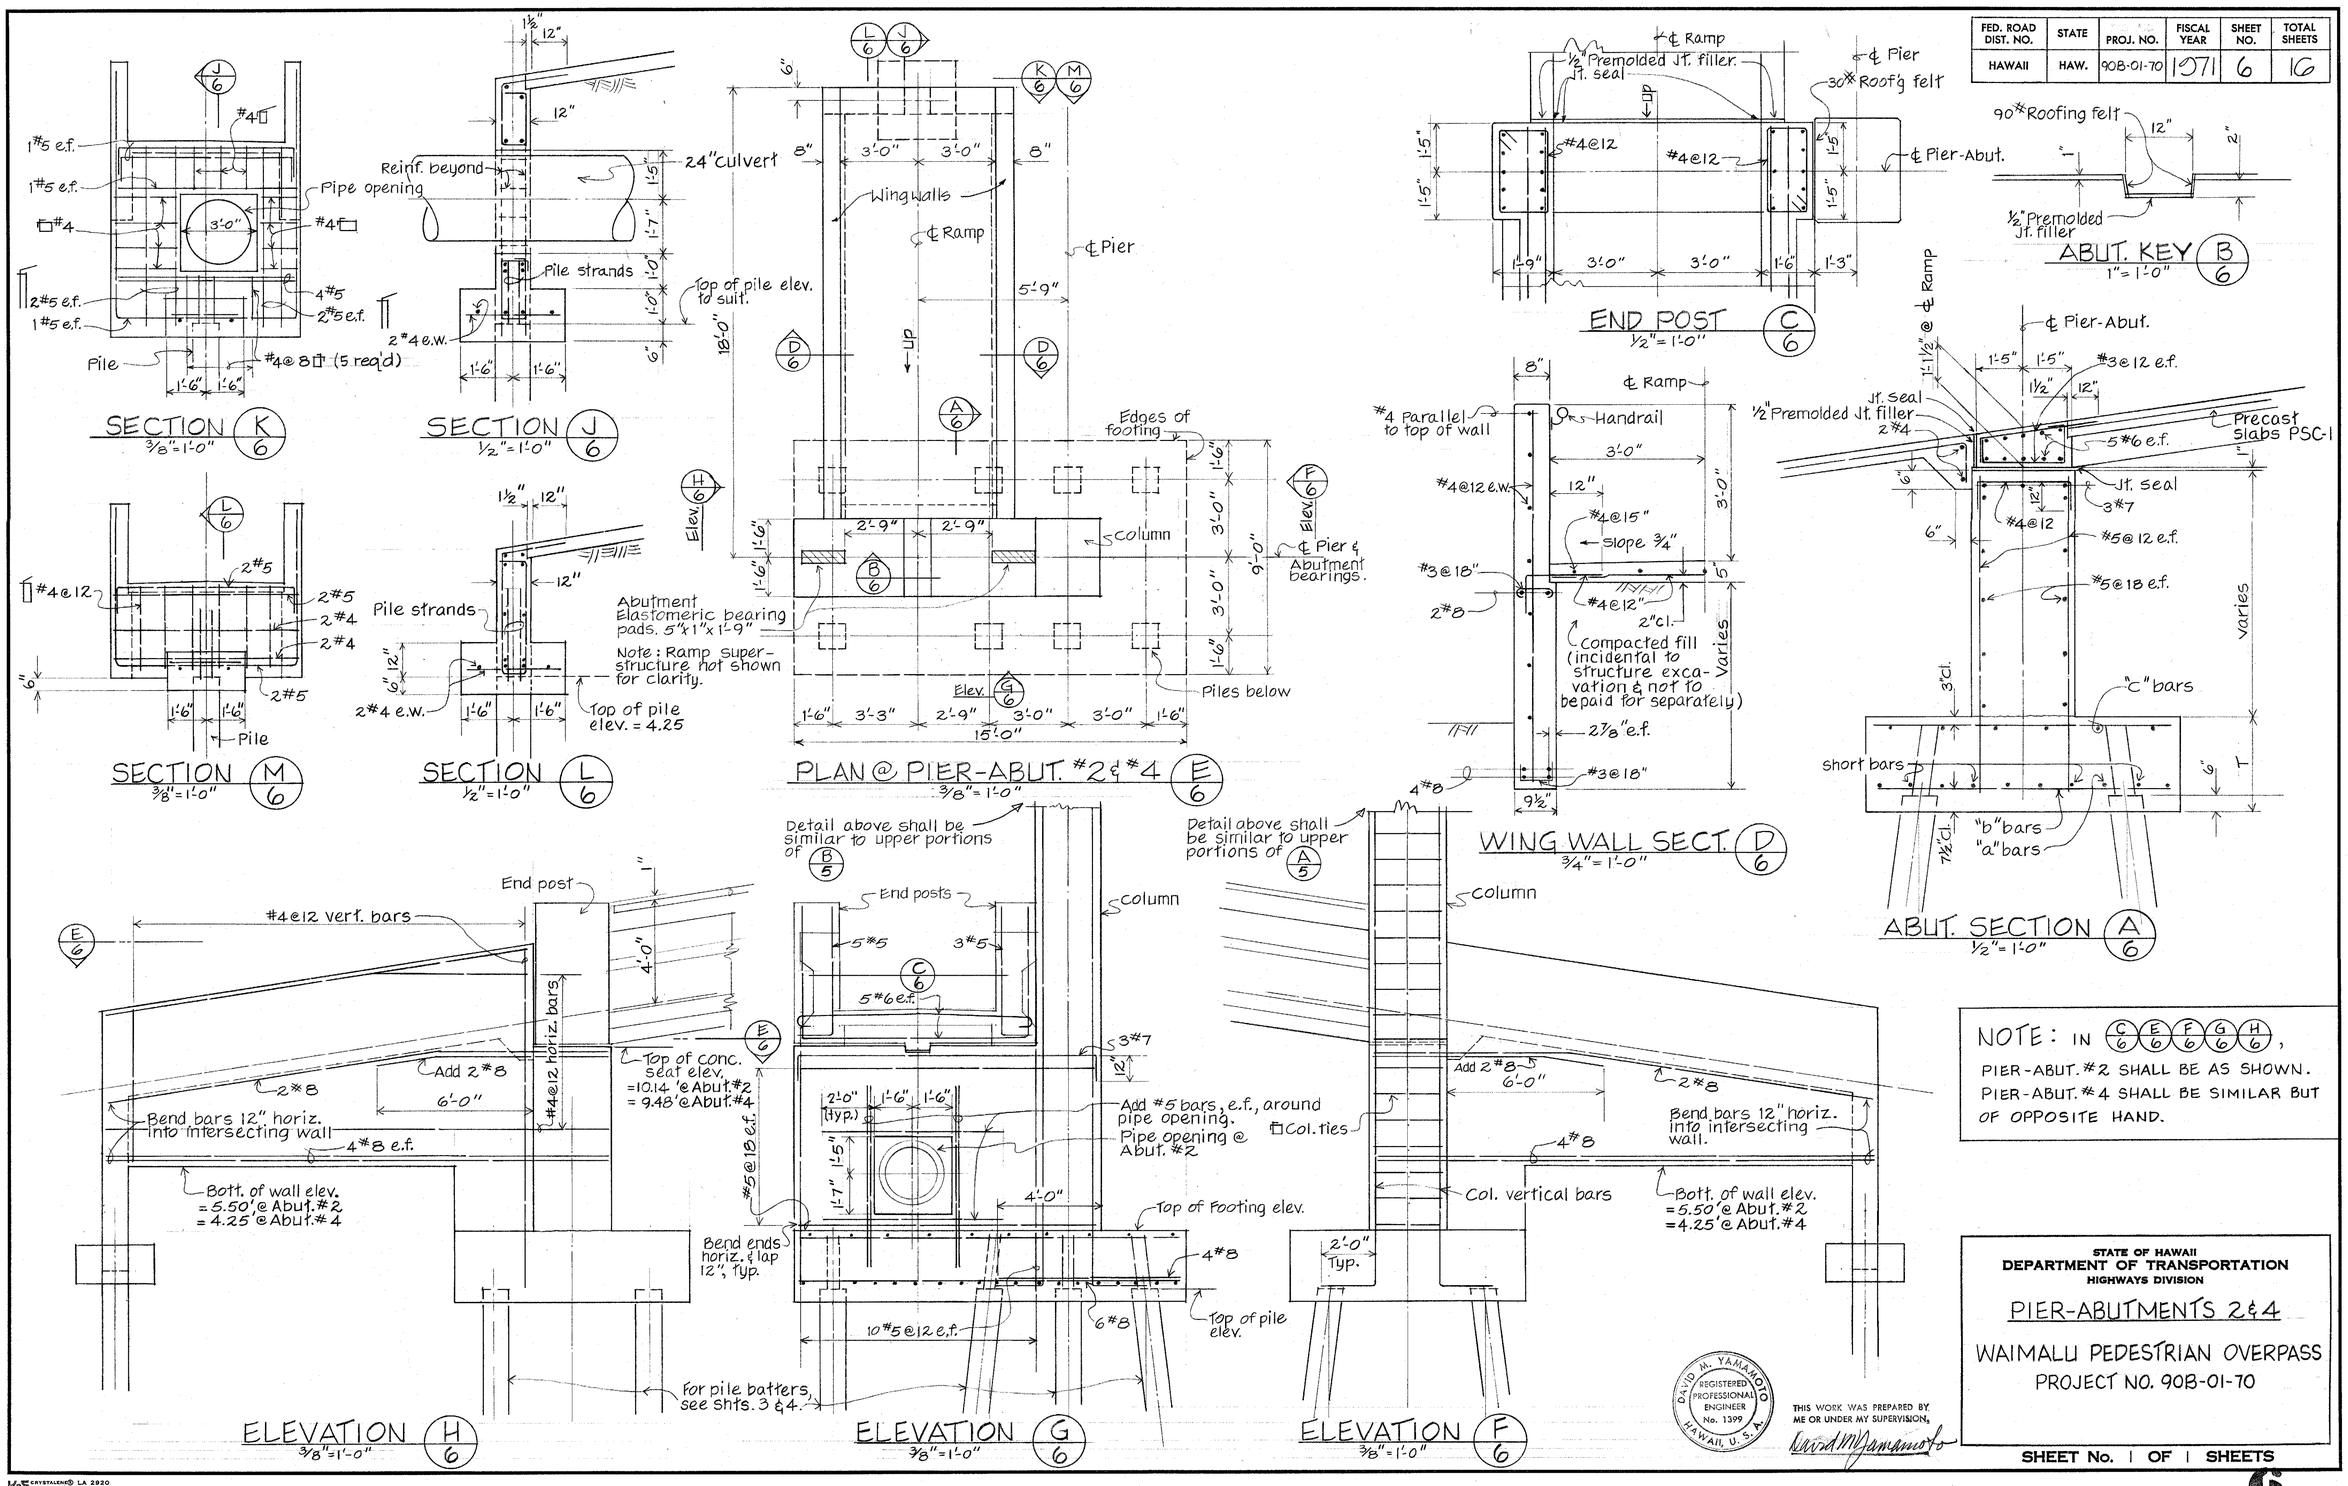

NOTE: IN C/6, E/6, F/6, G/6, H/6, PIER-ABUT. #2 SHALL BE AS SHOWN. PIER-ABUT. #4 SHALL BE SIMILAR BUT OF OPPOSITE HAND.

STATE OF HAWAII
DEPARTMENT OF TRANSPORTATION
HIGHWAYS DIVISION

PIER-ABUTMENTS 2 & 4

WAIMALU PEDESTRIAN OVERPASS
PROJECT NO. 90B-01-70

DAVID M. YAMAMOTO REGISTERED PROFESSIONAL ENGINEER No. 1399 HAWAII, U.S.A.

THIS WORK WAS PREPARED BY ME OR UNDER MY SUPERVISION.

David M. Yamamoto

SHEET No. 1 OF 1 SHEETS

ORIGINAL PLAN	SURVEY PLOTTED BY	DATE
	DRAWN BY	
	TRACED BY	
	DESIGNED BY	
NOTE BOOK	QUANTITIES BY	
No.	CHECKED BY	

K+E CRYSTALENE® LA 2920 TRACING PAPER