FED. ROAD DIST. NO.	STATE	PROJ. NO.	FISCAL YEAR	SHEET NO.	TOTAL SHEETS
HAWAII	HAW.	99C-11-83	1983	5	20

TRUE NORTH
Scale: 1" = 20'

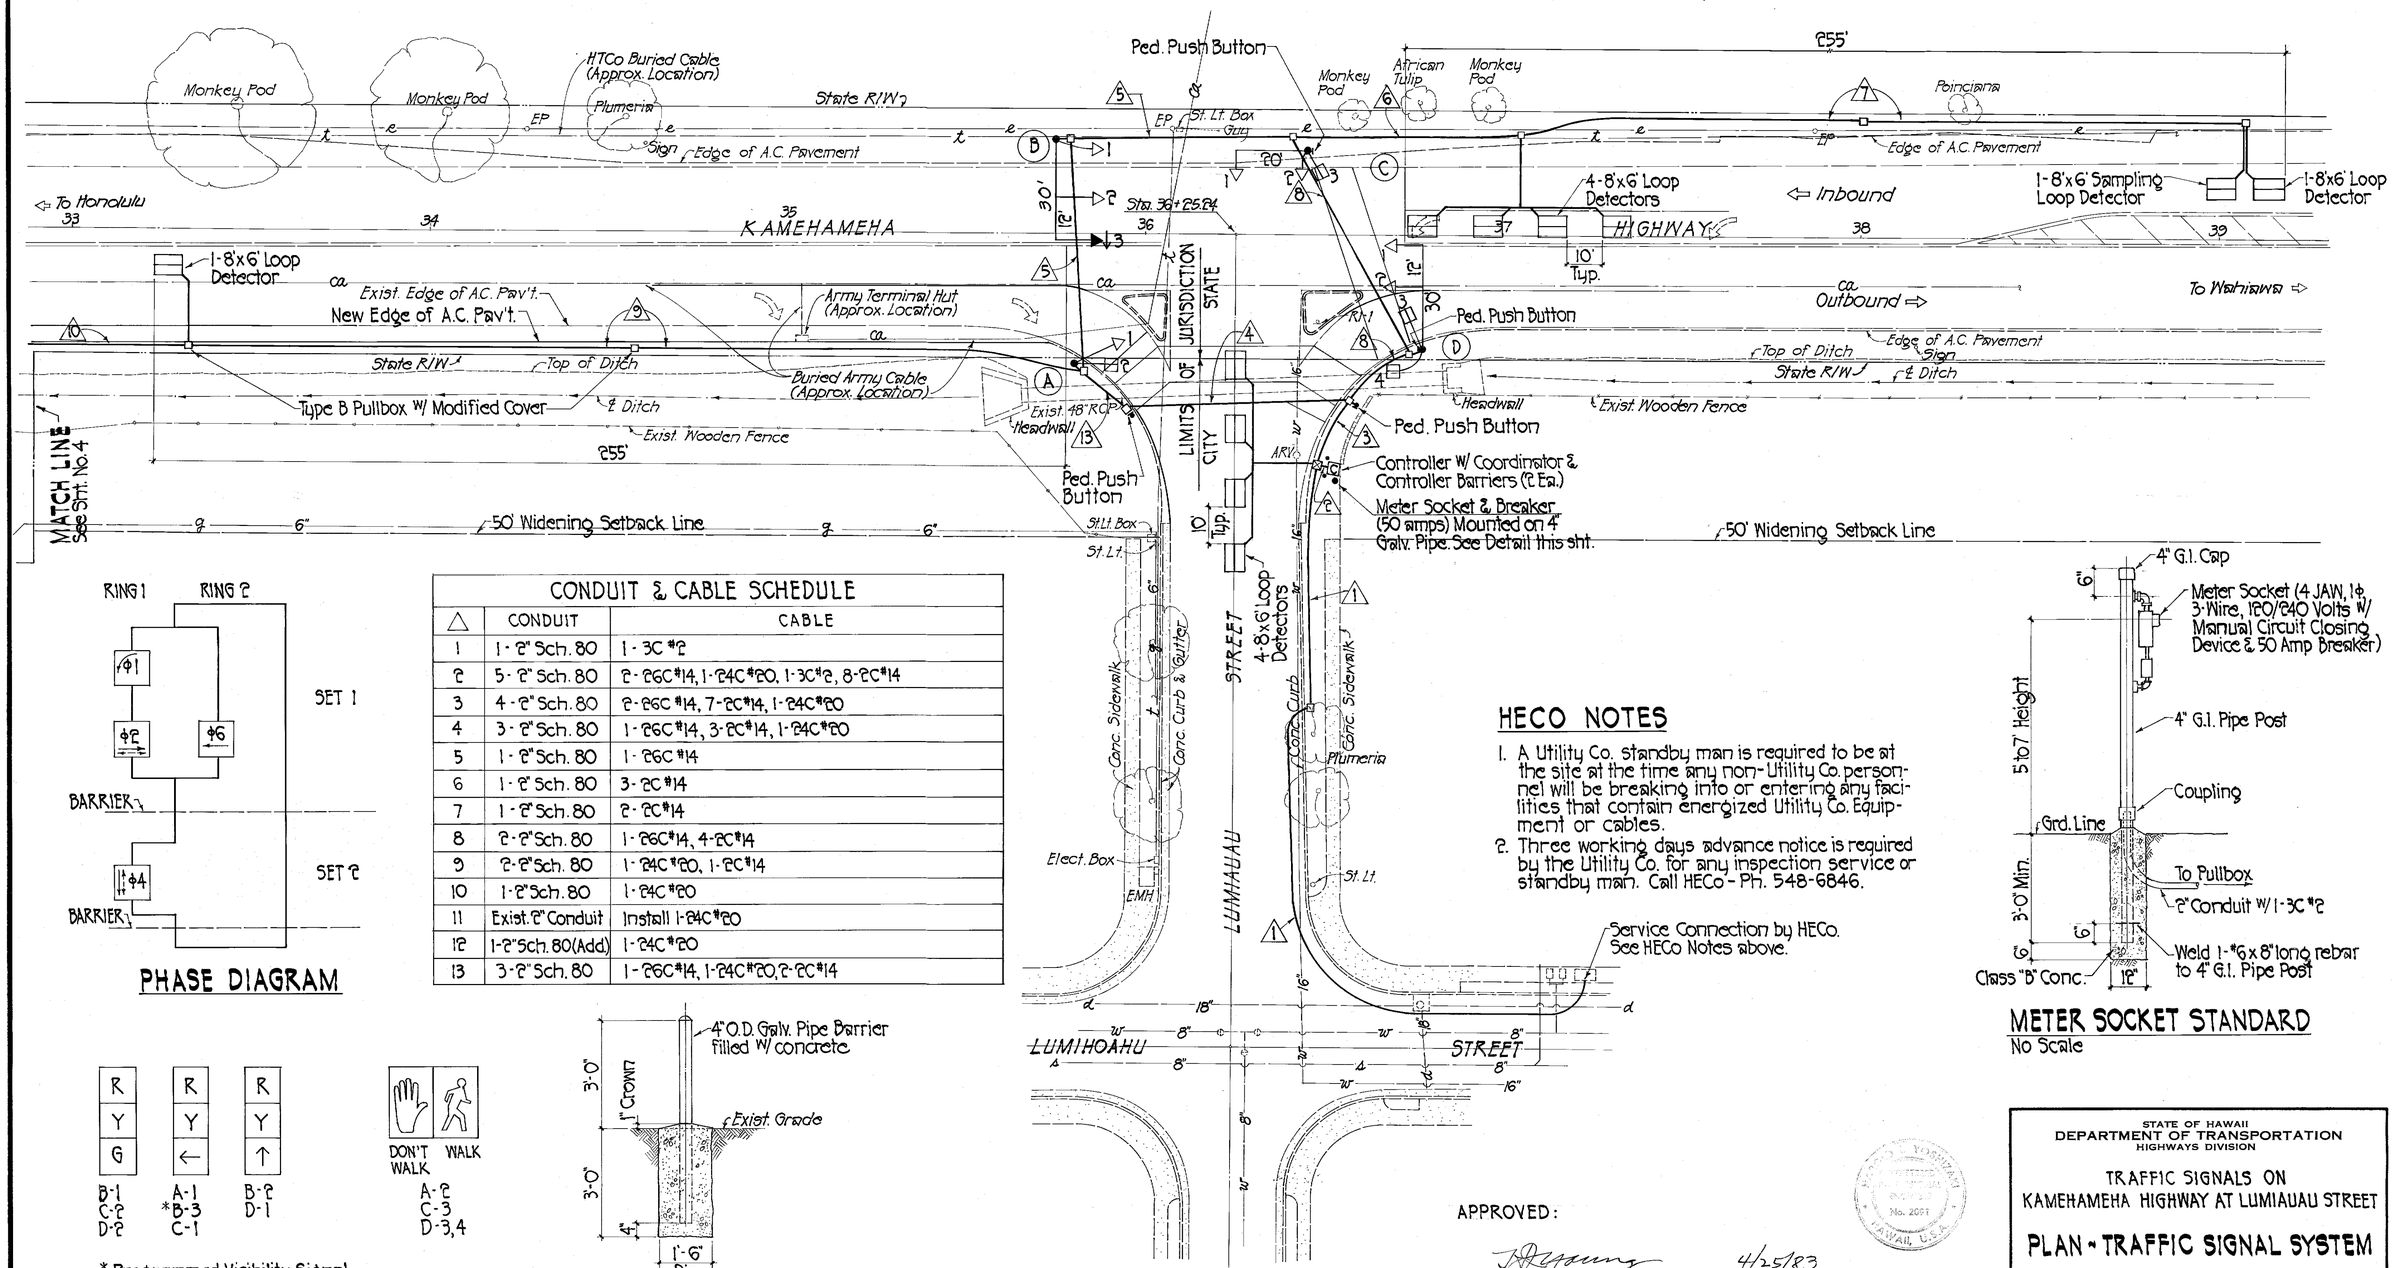

PHASE DIAGRAM

△	CONDUIT	CABLE
1	1-2" Sch. 80	1-3C #2
2	5-2" Sch. 80	2-2GC #14, 1-24C #20, 1-3C #2, 8-2C #14
3	4-2" Sch. 80	2-2GC #14, 7-2C #14, 1-24C #20
4	3-2" Sch. 80	1-2GC #14, 3-2C #14, 1-24C #20
5	1-2" Sch. 80	1-2GC #14
6	1-2" Sch. 80	3-2C #14
7	1-2" Sch. 80	2-2C #14
8	2-2" Sch. 80	1-2GC #14, 4-2C #14
9	2-2" Sch. 80	1-24C #20, 1-2C #14
10	1-2" Sch. 80	1-24C #20
11	Exist. 2" Conduit	Install 1-24C #20
12	1-2" Sch. 80 (Add)	1-24C #20
13	3-2" Sch. 80	1-2GC #14, 1-24C #20, 2-2C #14

HECO NOTES

1. A Utility Co. standby man is required to be at the site at the time any non-Utility Co. personnel will be breaking into or entering any facilities that contain energized Utility Co. Equipment or cables.
2. Three working days advance notice is required by the Utility Co. for any inspection service or standby man. Call HECo - Ph. 548-6846.

METER SOCKET STANDARD

No Scale

* Programmed Visibility Signal

SIGNAL INDICATIONS

CONTROLLER BARRIER

Scale: 1/2" = 1'-0"

PLAN

Scale: 1" = 20'

APPROVED:

CHIEF, DIVISION OF ENGINEERING, DPW (APPROVED FOR CONSTRUCTION W/IN CITY R/W ONLY) — DATE 4/25/83

for CHIEF, PLANNING & ENGINEERING, BWS — DATE 4-13-83

THIS WORK WAS PREPARED BY ME OR UNDER MY SUPERVISION.

Harold T. Yoshizaki

STATE OF HAWAII
DEPARTMENT OF TRANSPORTATION
HIGHWAYS DIVISION

TRAFFIC SIGNALS ON KAMEHAMEHA HIGHWAY AT LUMIAUAU STREET

PLAN - TRAFFIC SIGNAL SYSTEM

PROJECT NO. 99C-11-83

SCALE: AS SHOWN — DATE: JUNE 30, 1983

SHEET No. 5 OF 20 SHEETS

ORIGINAL PLAN — SURVEY PLOTTED BY — DRAWN BY — TRACED BY — DESIGNED BY — NOTE BOOK — QUANTITIES BY — No. — CHECKED BY — DATE