| FED. ROAD DIST. NO. | STATE | PROJ. NO. | FISCAL YEAR | SHEET NO. | TOTAL SHEETS |
|---|---|---|---|---|---|
| HAWAII | HAW. | 750A-01-85 | 1985 | 1 | 2 |

INDEX TO DRAWINGS

| SHEET NO. | DESCRIPTION |
|---|---|
| 1 | TITLE SHEET |
| 2 | PLAN AND DETAILS |

STATE OF HAWAII

DEPARTMENT OF TRANSPORTATION
HIGHWAYS DIVISION

PLANS FOR

# KUNIA ROAD IMPROVEMENTS
# INSTALLATION OF REFLECTOR MARKERS

## VILLAGE PARK SUBDIVISION TOWARDS KUNIA GATE

## PROJECT NO. 750A-01-85

DISTRICT OF EWA
ISLAND OF OAHU

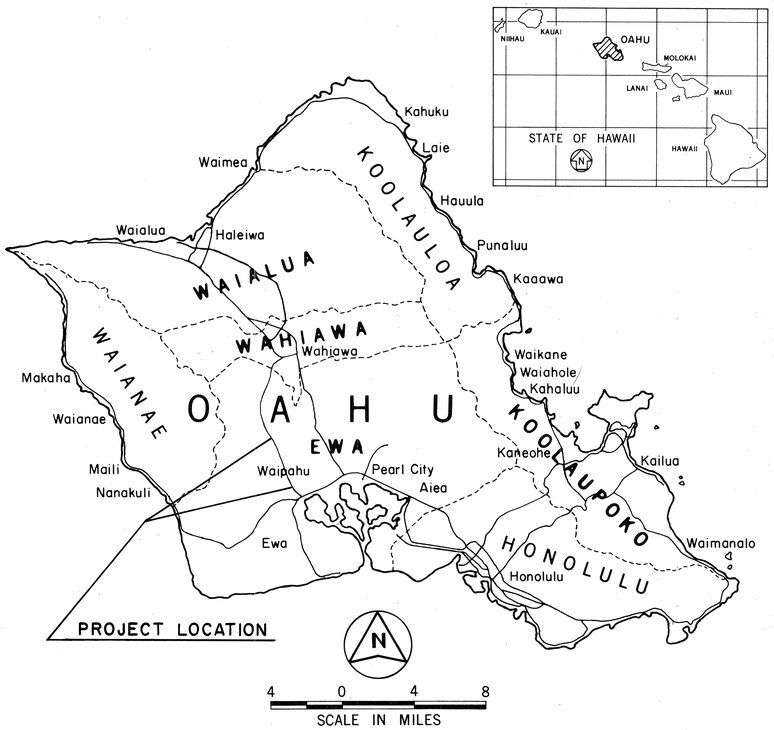


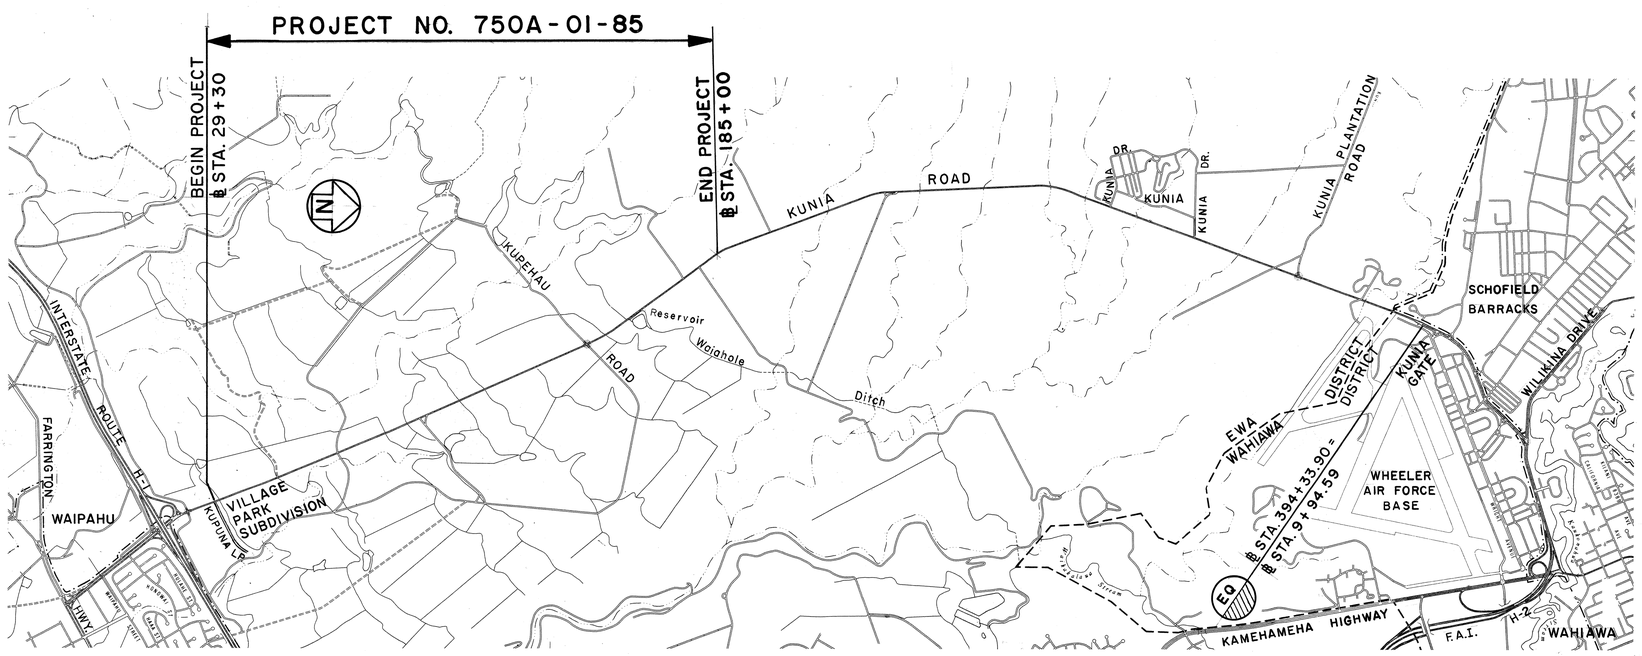


LAYOUT PLAN

LENGTH OF PROJECT..... 2.949 MILES

HWY-TE — DESIGNED BY
UNIT B — P. S. & E. BY
548-2456 — PHONE
JAN. 1985 — DATE

DEPARTMENT OF TRANSPORTATION
STATE OF HAWAII
APPROVED:
DIR. OF TRANSPORTATION — DATE 3/13/85