FED. ROAD DIST. NO.	STATE	FED. AID PROJ. NO.	FISCAL YEAR	SHEET NO.	TOTAL SHEETS
HAWAII	HAW.	21-C (1)	1939	1	9

INDEX TO DRAWINGS

SHEET NO	DESCRIPTION
1	TITLE SHEET
2	TYPICAL SECTIONS
3-4	PLAN & PROFILE
5-6	STANDARD DETAILS (H_1 & H_2)
7	MISCELLANEOUS DETAILS
8-9	CROSS SECTIONS

TERRITORY OF HAWAII
TERRITORIAL HIGHWAY DEPARTMENT
HONOLULU T.H.

PLANS OF
WAHIAWA - WAIALUA ROAD
FEDERAL AID PROJECT NO 21-C (1)

DISTRICT OF WAIALUA
ISLAND OF OAHU

CONVENTIONAL SIGNS

- EXISTING ROAD
- EXISTING FENCE
- BOUNDARY LINE (NOT FENCED)
- EXISTING STONE FENCE
- RAILROAD
- CENTERLINE ROADWAY
- LARGE TREE
- CULVERT

SCALE

PLAN		1 INCH = 100 FEET
PROFILE	HOR	1 INCH = 100 FEET
	VER	1 INCH = 10 FEET
CROSS SECTION	HOR	1 INCH = 5 FEET
	VER	1 INCH = 5 FEET

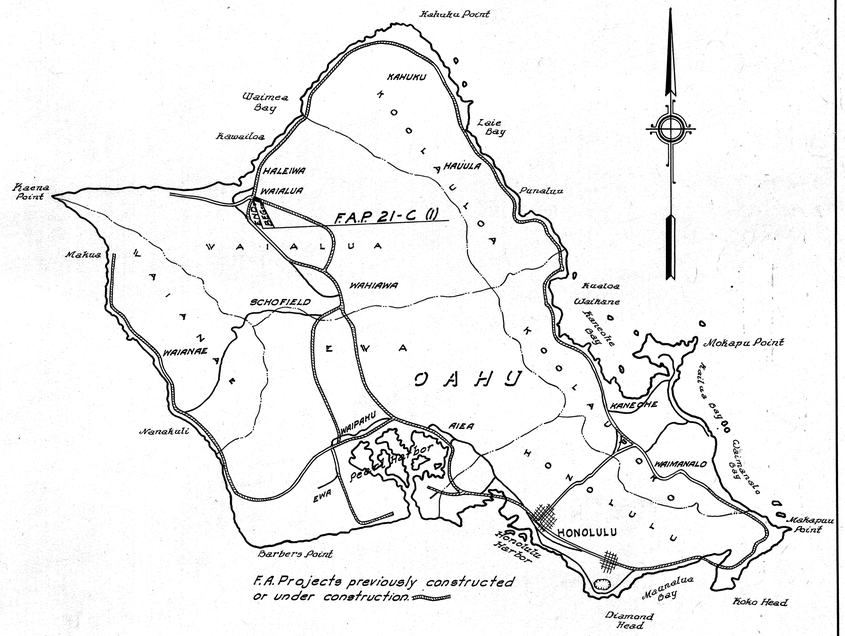

F.A. Projects previously constructed or under construction.

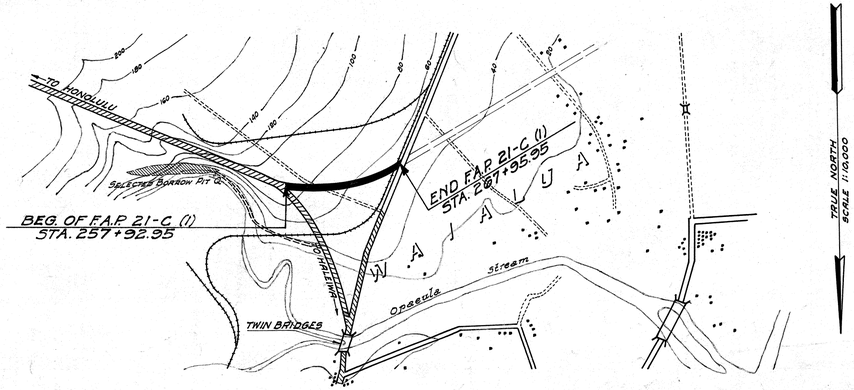

LAYOUT OF PROJECT
Scale 1:10,000

Gross and Net Length of Project = 0.189 miles

ORIGINAL PLAN		
	SURVEY PLOTTED BY	DATE
	TRACING CHECKED BY	" "
	DRAWN BY	" "
	TRACED BY L.Tai/k	" "
NOTE BOOK	QUANTITIES BY	" "
	QUANTITIES CHECKED BY	" "
No.	CHECKED BY	" "

RECOMMENDED FOR APPROVAL

[redacted]

DISTRICT ENGINEER, Pub. Rds. Adm. Federal Works Agency

RECOMMENDED FOR APPROVAL

[redacted]

CHIEF WESTERN REGION, Pub. Rds. Adm. Federal Works Agency

APPROVED

Louis E. Cam
Date 5/16/39

TERRITORIAL HIGHWAY ENGINEER

APPROVED

[redacted]

COMMISSIONER, Pub. Rds. Adm. Federal Works Agency

449S.1

CO., N. Y.
TRACING CLOTH
NTED ON